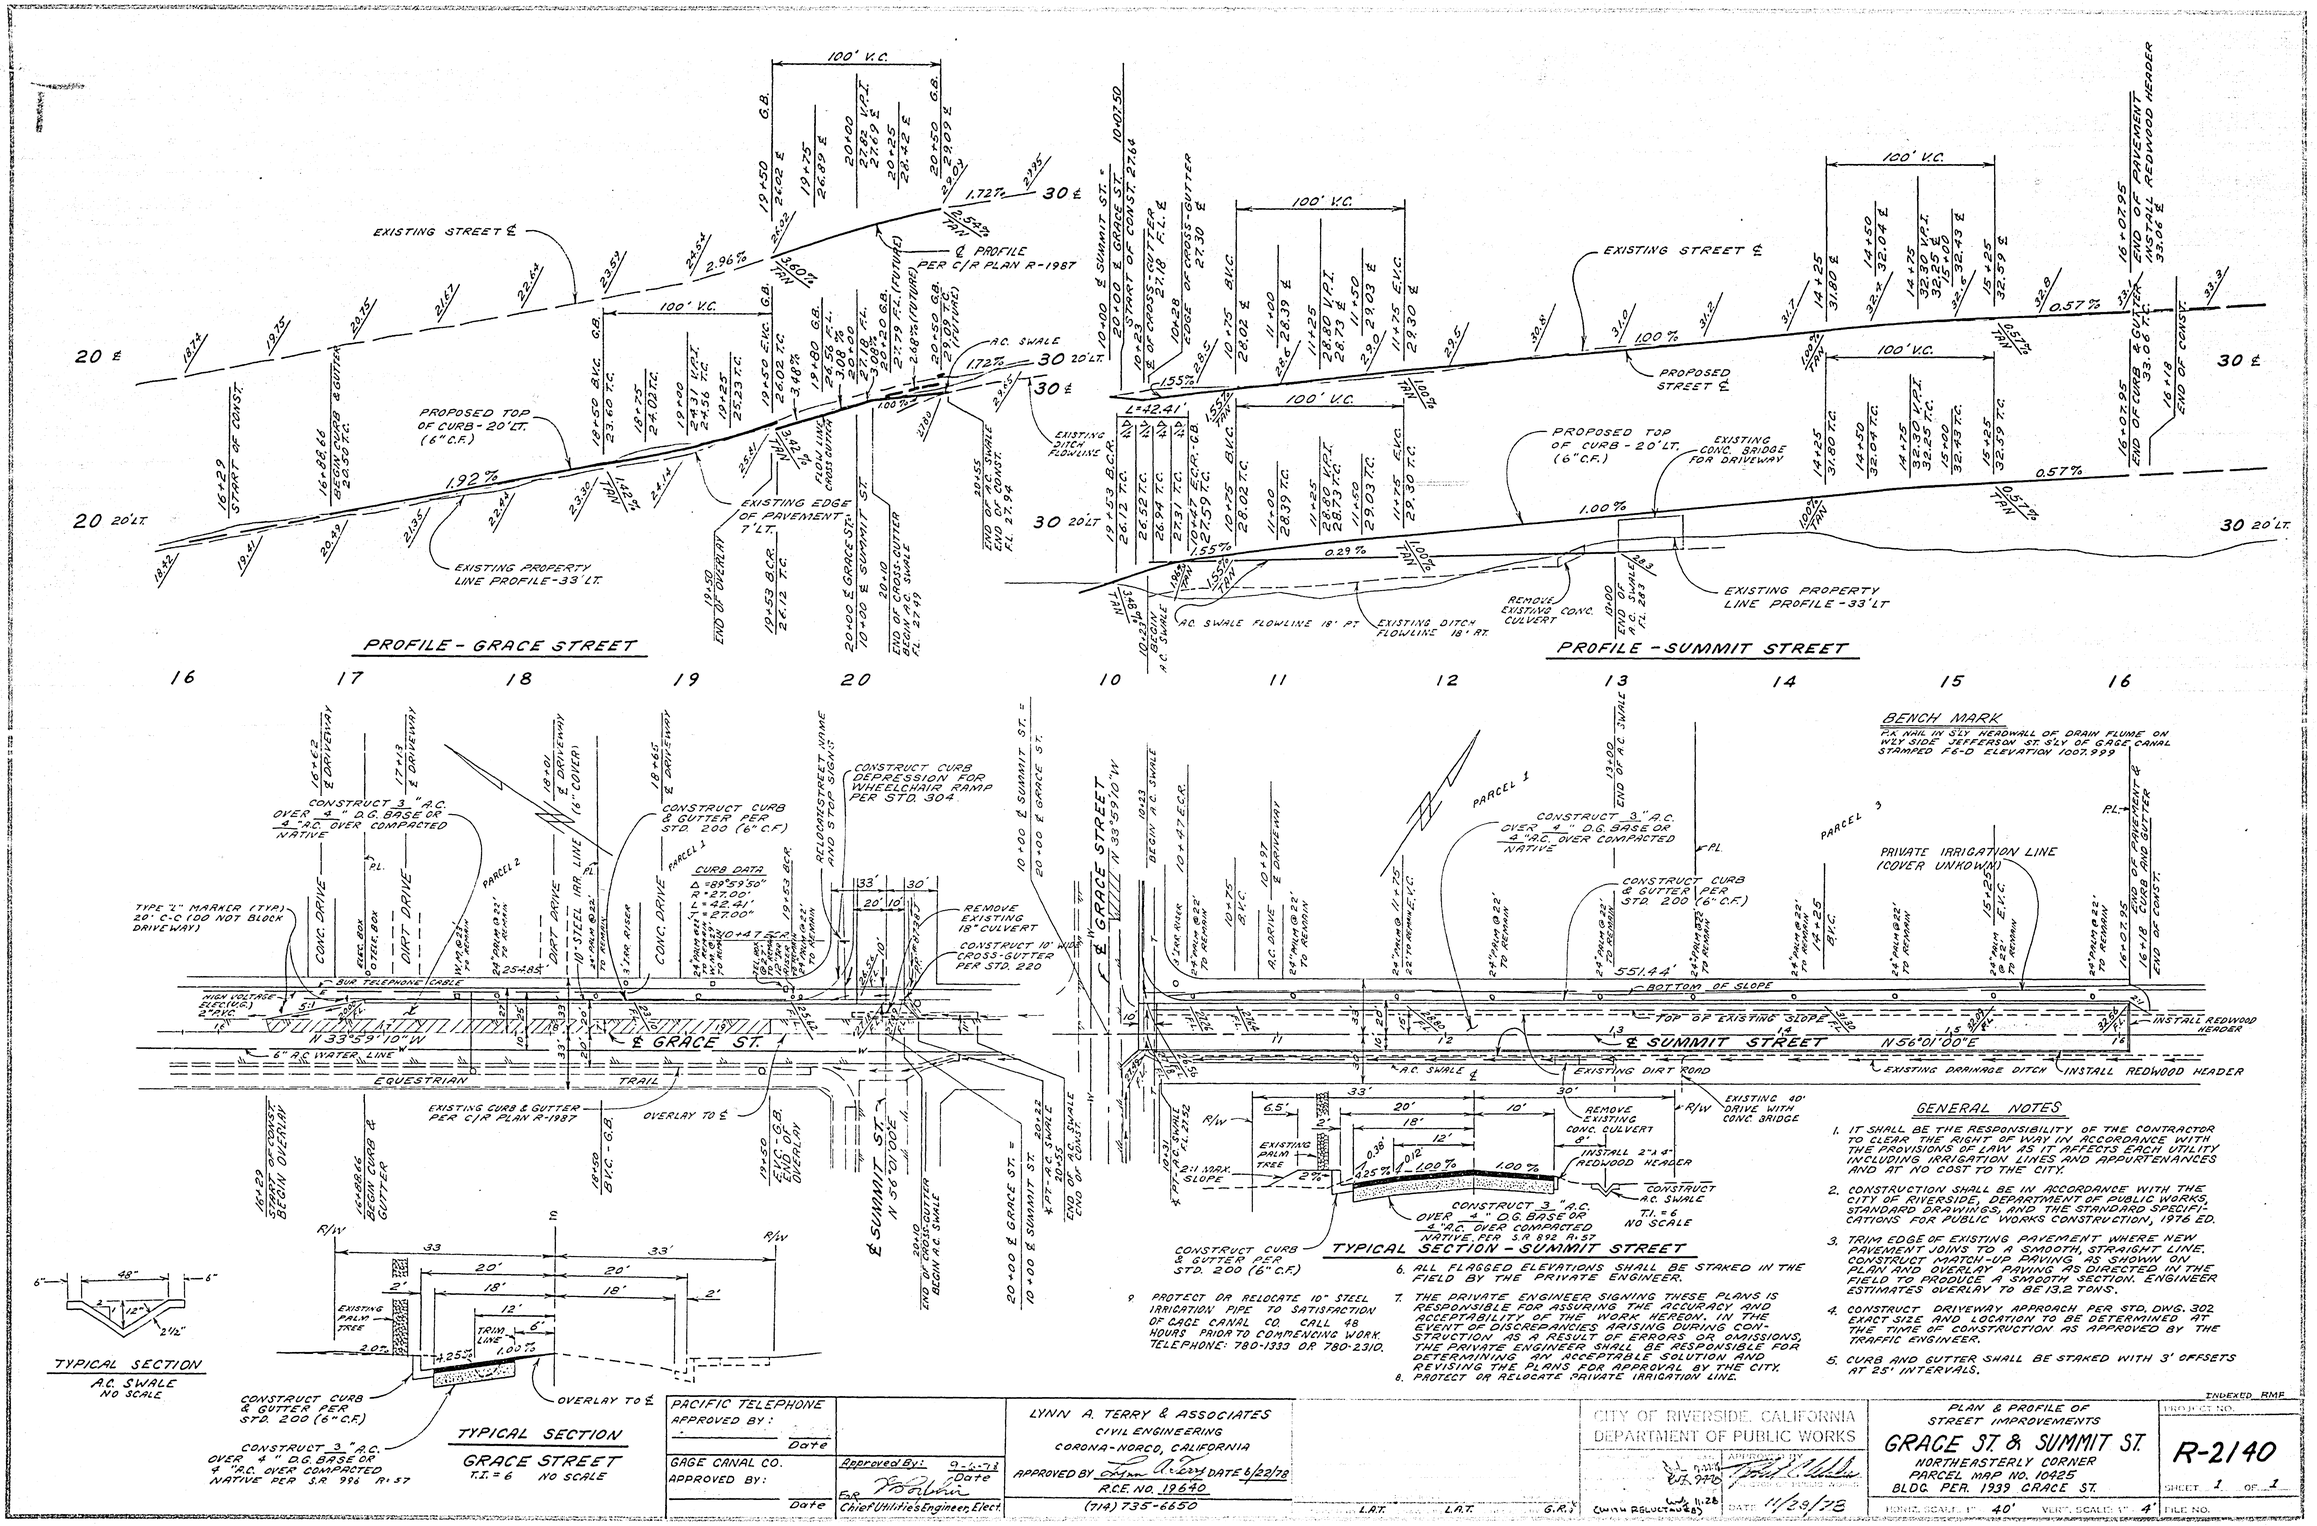

GENERAL NOTES

1. IT SHALL BE THE RESPONSIBILITY OF THE CONTRACTOR TO CLEAR THE RIGHT OF WAY IN ACCORDANCE WITH THE PROVISIONS OF LAW AS IT AFFECTS EACH UTILITY INCLUDING IRRIGATION LINES AND APPURTENANCES AND AT NO COST TO THE CITY.
2. CONSTRUCTION SHALL BE IN ACCORDANCE WITH THE CITY OF RIVERSIDE, DEPARTMENT OF PUBLIC WORKS, STANDARD DRAWINGS, AND THE STANDARD SPECIFICATIONS FOR PUBLIC WORKS CONSTRUCTION, 1976 ED.
3. TRIM EDGE OF EXISTING PAVEMENT WHERE NEW PAVEMENT JOINS TO A SMOOTH, STRAIGHT LINE. CONSTRUCT MATCH-UP PAVING AS SHOWN ON PLAN AND OVERLAY PAVING AS DIRECTED IN THE FIELD TO PRODUCE A SMOOTH SECTION. ENGINEER ESTIMATES OVERLAY TO BE 13.2 TONS.
4. CONSTRUCT DRIVEWAY APPROACH PER STD. DWG. 302 EXACT SIZE AND LOCATION TO BE DETERMINED AT THE TIME OF CONSTRUCTION AS APPROVED BY THE TRAFFIC ENGINEER.
5. CURB AND GUTTER SHALL BE STAKED WITH 3' OFFSETS AT 25' INTERVALS.
6. ALL FLAGGED ELEVATIONS SHALL BE STAKED IN THE FIELD BY THE PRIVATE ENGINEER.
7. THE PRIVATE ENGINEER SIGNING THESE PLANS IS RESPONSIBLE FOR ASSURING THE ACCURACY AND ACCEPTABILITY OF THE WORK HEREON. IN THE EVENT OF DISCREPANCIES ARISING DURING CONSTRUCTION AS A RESULT OF ERRORS OR OMISSIONS, THE PRIVATE ENGINEER SHALL BE RESPONSIBLE FOR DETERMINING AN ACCEPTABLE SOLUTION AND REVISING THE PLANS FOR APPROVAL BY THE CITY.
8. PROTECT OR RELOCATE PRIVATE IRRIGATION LINE.
9. PROTECT OR RELOCATE 10" STEEL IRRIGATION PIPE TO SATISFACTION OF GAGE CANAL CO. CALL 48 HOURS PRIOR TO COMMENCING WORK TELEPHONE: 780-1333 OR 780-2310.

PACIFIC TELEPHONE APPROVED BY: Date		LYNN A. TERRY & ASSOCIATES CIVIL ENGINEERING CORONA-NORCO, CALIFORNIA APPROVED BY Lynn A. Terry DATE 6/22/78 R.C.E. NO. 19640 (714) 735-6650	CITY OF RIVERSIDE, CALIFORNIA DEPARTMENT OF PUBLIC WORKS	PLAN & PROFILE OF STREET IMPROVEMENTS GRACE ST. & SUMMIT ST. NORTHEASTERLY CORNER PARCEL MAP NO. 10425 BLDG. PER. 1939 GRACE ST.	INDEXED RMF PROJECT NO. R-2140
GAGE CANAL CO. APPROVED BY: Date	Approved By: 9-6-78 Date E.R. Chief Utilities Engineer, Elect.	L.A.T. L.A.T. G.R.S.	APPROVED BY Paul A. Wilde CITY ENGINEER DATE 11/29/78	HORIZ. SCALE 1" = 40' VERT. SCALE 1" = 4'	SHEET 1 OF 1 FILE NO.