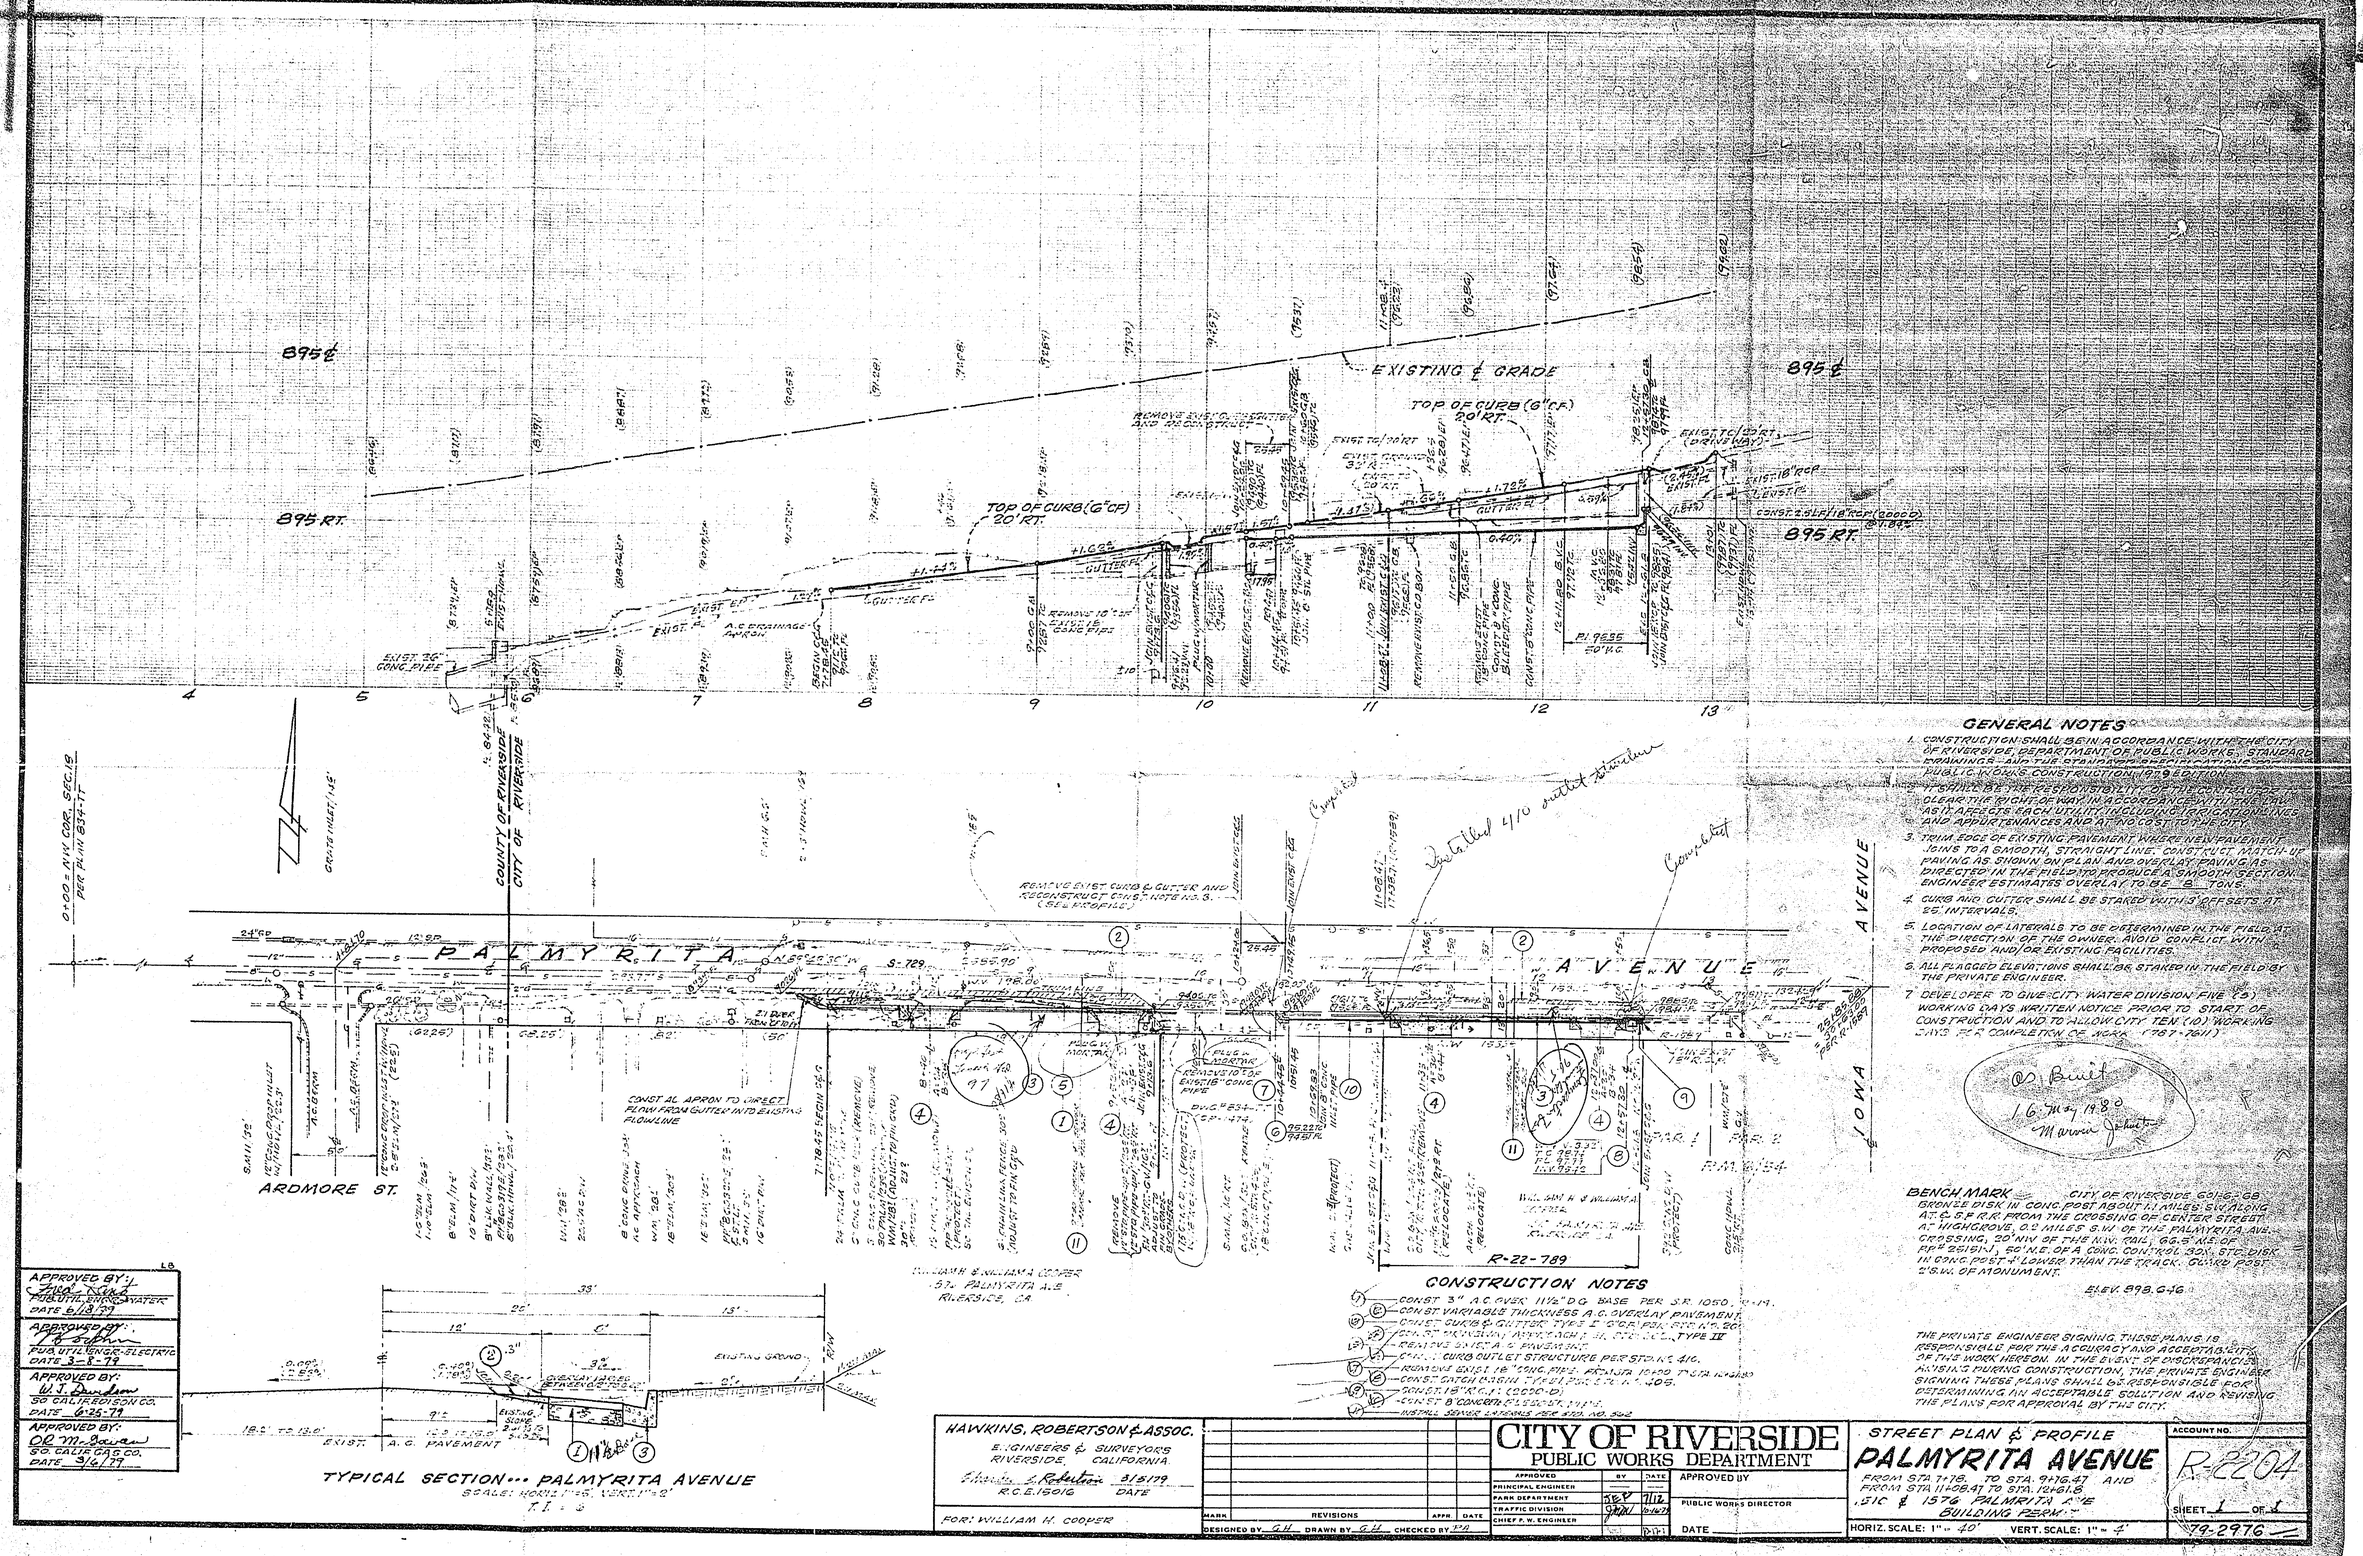
895 ℄
895 RT.
EXISTING ℄ GRADE
TOP OF CURB (6" CF) 20' RT.
EXIST. 36" CONC. PIPE
COUNTY OF RIVERSIDE
CITY OF RIVERSIDE
PALMYRITA AVENUE
IOWA AVENUE
ARDMORE ST.
CONST. AL APRON TO DIRECT FLOW FROM GUTTER INTO EXISTING FLOWLINE
REMOVE EXIST. CURB & GUTTER AND RECONSTRUCT CURB, NOTE NO. 3. (SEE PROFILE)
R-22-789
CONSTRUCTION NOTES
GENERAL NOTES
1. CONSTRUCTION SHALL BE IN ACCORDANCE WITH THE CITY OF RIVERSIDE, DEPARTMENT OF PUBLIC WORKS, STANDARD DRAWINGS AND THE STANDARD SPECIFICATIONS FOR PUBLIC WORKS CONSTRUCTION (1979 EDITION).
2. IT SHALL BE THE RESPONSIBILITY OF THE CONTRACTOR TO CLEAR THE RIGHT OF WAY IN ACCORDANCE WITH THE CONTRACT AS IT AFFECTS EACH UTILITY INCLUDING FIRE ALARM LINES AND APPURTENANCES AND AT NO COST TO THE CITY.
3. TRIM EDGE OF EXISTING PAVEMENT WHERE NEW PAVEMENT JOINS TO A SMOOTH, STRAIGHT LINE. CONSTRUCT MATCH-UP PAVING AS SHOWN ON PLAN AND OVERLAY PAVING AS DIRECTED IN THE FIELD TO PRODUCE A SMOOTH SECTION. ENGINEER ESTIMATES OVERLAY TO BE 2" TONS.
4. CURB AND GUTTER SHALL BE STAKED WITH 3 OFFSETS AT 25' INTERVALS.
5. LOCATION OF LATERALS TO BE DETERMINED IN THE FIELD AT THE DIRECTION OF THE OWNER. AVOID CONFLICT WITH PROPOSED AND/OR EXISTING FACILITIES.
6. ALL FLAGGED ELEVATIONS SHALL BE STAKED IN THE FIELD BY THE PRIVATE ENGINEER.
7. DEVELOPER TO GIVE CITY WATER DIVISION FIVE (5) WORKING DAYS WRITTEN NOTICE PRIOR TO START OF CONSTRUCTION AND TO ALLOW CITY TEN (10) WORKING DAYS FOR COMPLETION OF WORK (787-7611)
BENCH MARK — CITY OF RIVERSIDE, 60-B3-68. BRONZE DISK IN CONC. POST ABOUT 1.1 MILES S.W. ALONG AT. & S.F. R.R. FROM THE CROSSING OF CENTER STREET AT HIGHGROVE, 0.2 MILES S.W. OF THE PALMYRITA AVE. CROSSING, 20' N.W. OF THE N.W. RAIL, 66.5' N.E. OF AT. & S.F. SIGN, 56' N.E. OF A CONC. COH MON. 32", STC DISK IN CONC. POST 4" LOWER THAN THE TRACK. GUARD POST 2' S.W. OF MONUMENT.
ELEV. 898.656
THE PRIVATE ENGINEER SIGNING THESE PLANS IS RESPONSIBLE FOR THE ACCURACY AND ACCEPTABILITY OF THE WORK HEREON. IN THE EVENT OF DISCREPANCIES ARISING DURING CONSTRUCTION, THE PRIVATE ENGINEER SIGNING THESE PLANS SHALL BE RESPONSIBLE FOR DETERMINING IN ACCEPTABLE SOLUTION AND REVISING THE PLANS FOR APPROVAL BY THE CITY.
TYPICAL SECTION ... PALMYRITA AVENUE
SCALE: HORIZ. 1"=5', VERT. 1"=2'
APPROVED BY: CITY OF RIVERSIDE PUB. UTIL. ENGR. WATER DATE 6/13/79
APPROVED BY: PUB. UTIL. ENGR. ELECTRIC DATE 3-8-79
APPROVED BY: SO. CALIF. EDISON CO. DATE 6-25-79
APPROVED BY: SO. CALIF. GAS CO. DATE 3/6/79
HAWKINS, ROBERTSON & ASSOC.
ENGINEERS & SURVEYORS
RIVERSIDE, CALIFORNIA
R.C.E. 15016
3/15/79 DATE
FOR: WILLIAM H. COOPER
REVISIONS
DESIGNED BY G.H. DRAWN BY G.H. CHECKED BY
CITY OF RIVERSIDE
PUBLIC WORKS DEPARTMENT
PRINCIPAL ENGINEER
PARK DEPARTMENT
TRAFFIC DIVISION
CHIEF F.W. ENGINEER
APPROVED BY
PUBLIC WORKS DIRECTOR
DATE
STREET PLAN & PROFILE
PALMYRITA AVENUE
FROM STA. 7+78. TO STA. 9+16.47 AND FROM STA. 11+08.47 TO STA. 12+61.8
,51C & 1576. PALMYRITA AVE
BUILDING PERM.
HORIZ. SCALE: 1" = 40'
VERT. SCALE: 1" = 4'
ACCOUNT NO.
R-2204
SHEET 1 OF 1
79-2976