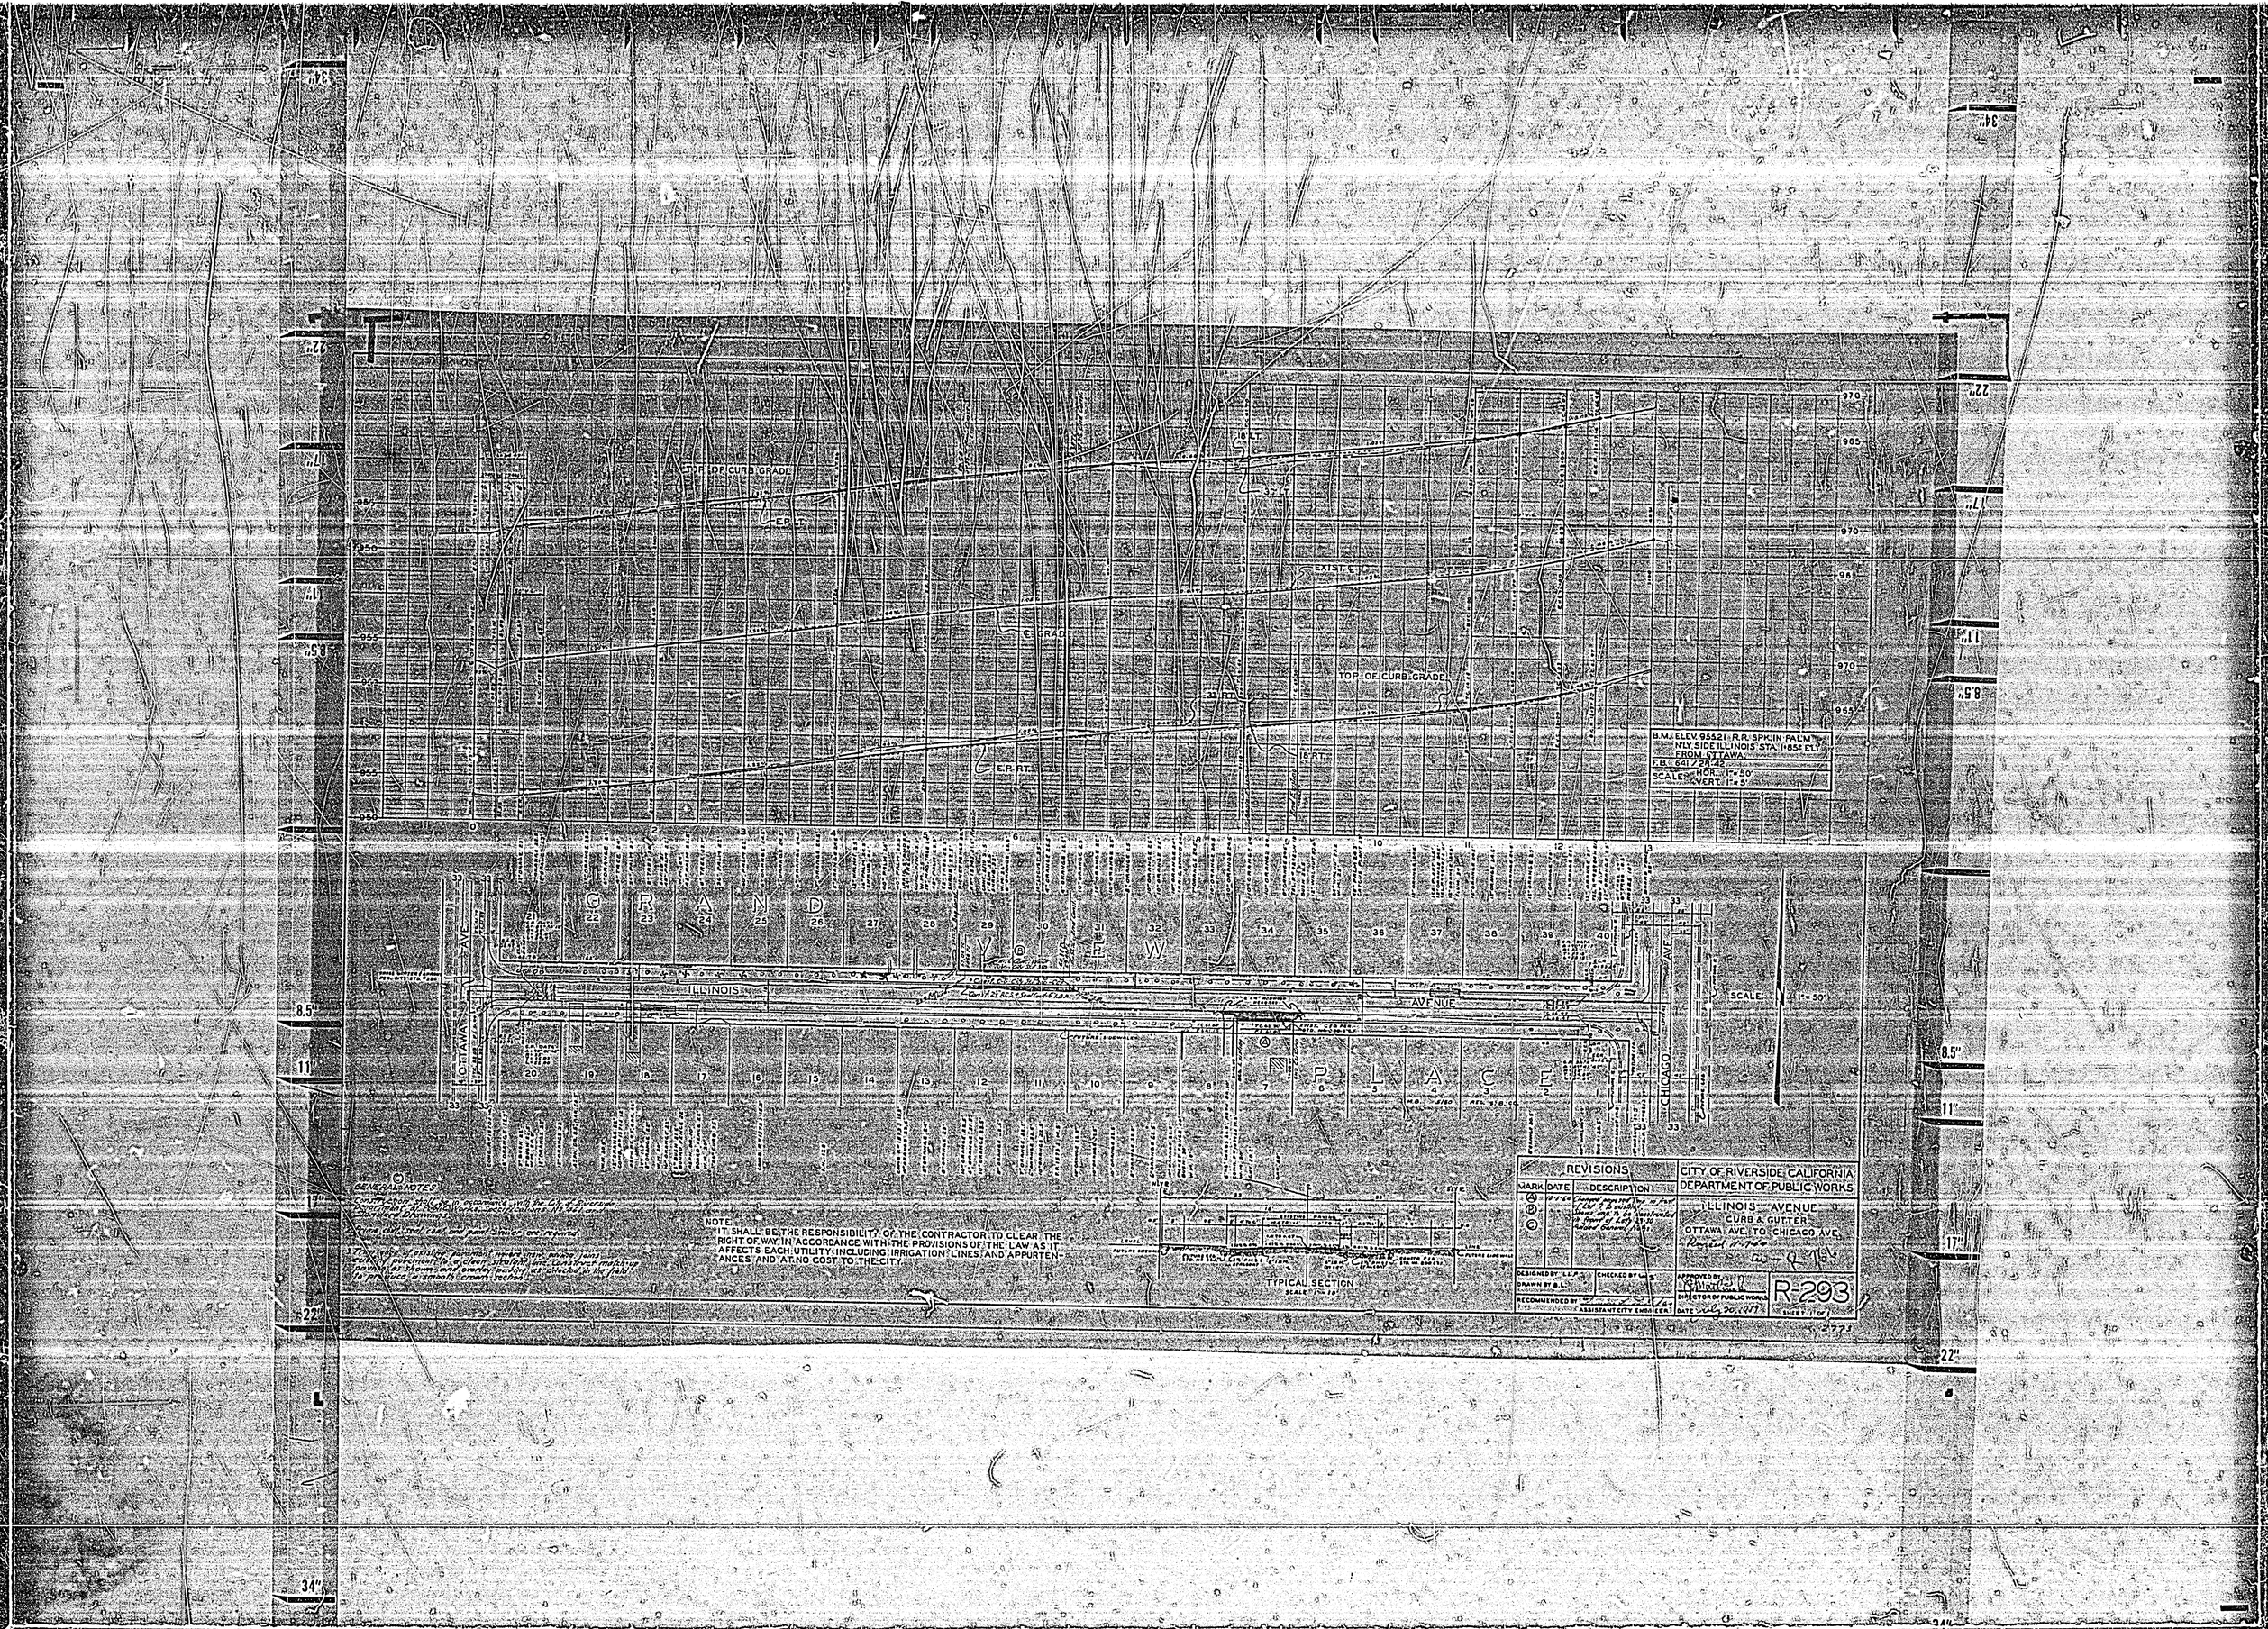

TOP OF CURB GRADE
E.P. LT.
EXIST. ℄
℄ GRADE
TOP OF CURB GRADE
E.P. RT.
18' RT.
B.M. ELEV. 955.21 R.R. SPK. IN PALM
N'LY. SIDE ILLINOIS STA. 1+85± ELY
FROM OTTAWA
F.B. 641 / 28-42
SCALE: HOR. 1"=50'
VERT. 1"=5'
GRAND VIEW PLACE
ILLINOIS AVENUE
OTTAWA AVE.
CHICAGO AVE.
SCALE 1"=50'
GENERAL NOTES
NOTE:
IT SHALL BE THE RESPONSIBILITY OF THE CONTRACTOR TO CLEAR THE RIGHT OF WAY IN ACCORDANCE WITH THE PROVISIONS OF THE LAW AS IT AFFECTS EACH UTILITY INCLUDING IRRIGATION LINES AND APPURTENANCES AND AT NO COST TO THE CITY.
TYPICAL SECTION
REVISIONS
MARK DATE DESCRIPTION
CITY OF RIVERSIDE, CALIFORNIA
DEPARTMENT OF PUBLIC WORKS
ILLINOIS AVENUE
CURB & GUTTER
OTTAWA AVE. TO CHICAGO AVE.
DESIGNED BY L.L.P.
DRAWN BY B.L.
CHECKED BY
RECOMMENDED BY
ASSISTANT CITY ENGINEER
APPROVED BY
DIRECTOR OF PUBLIC WORKS
DATE July 20, 1959
R-293
SHEET 1 OF