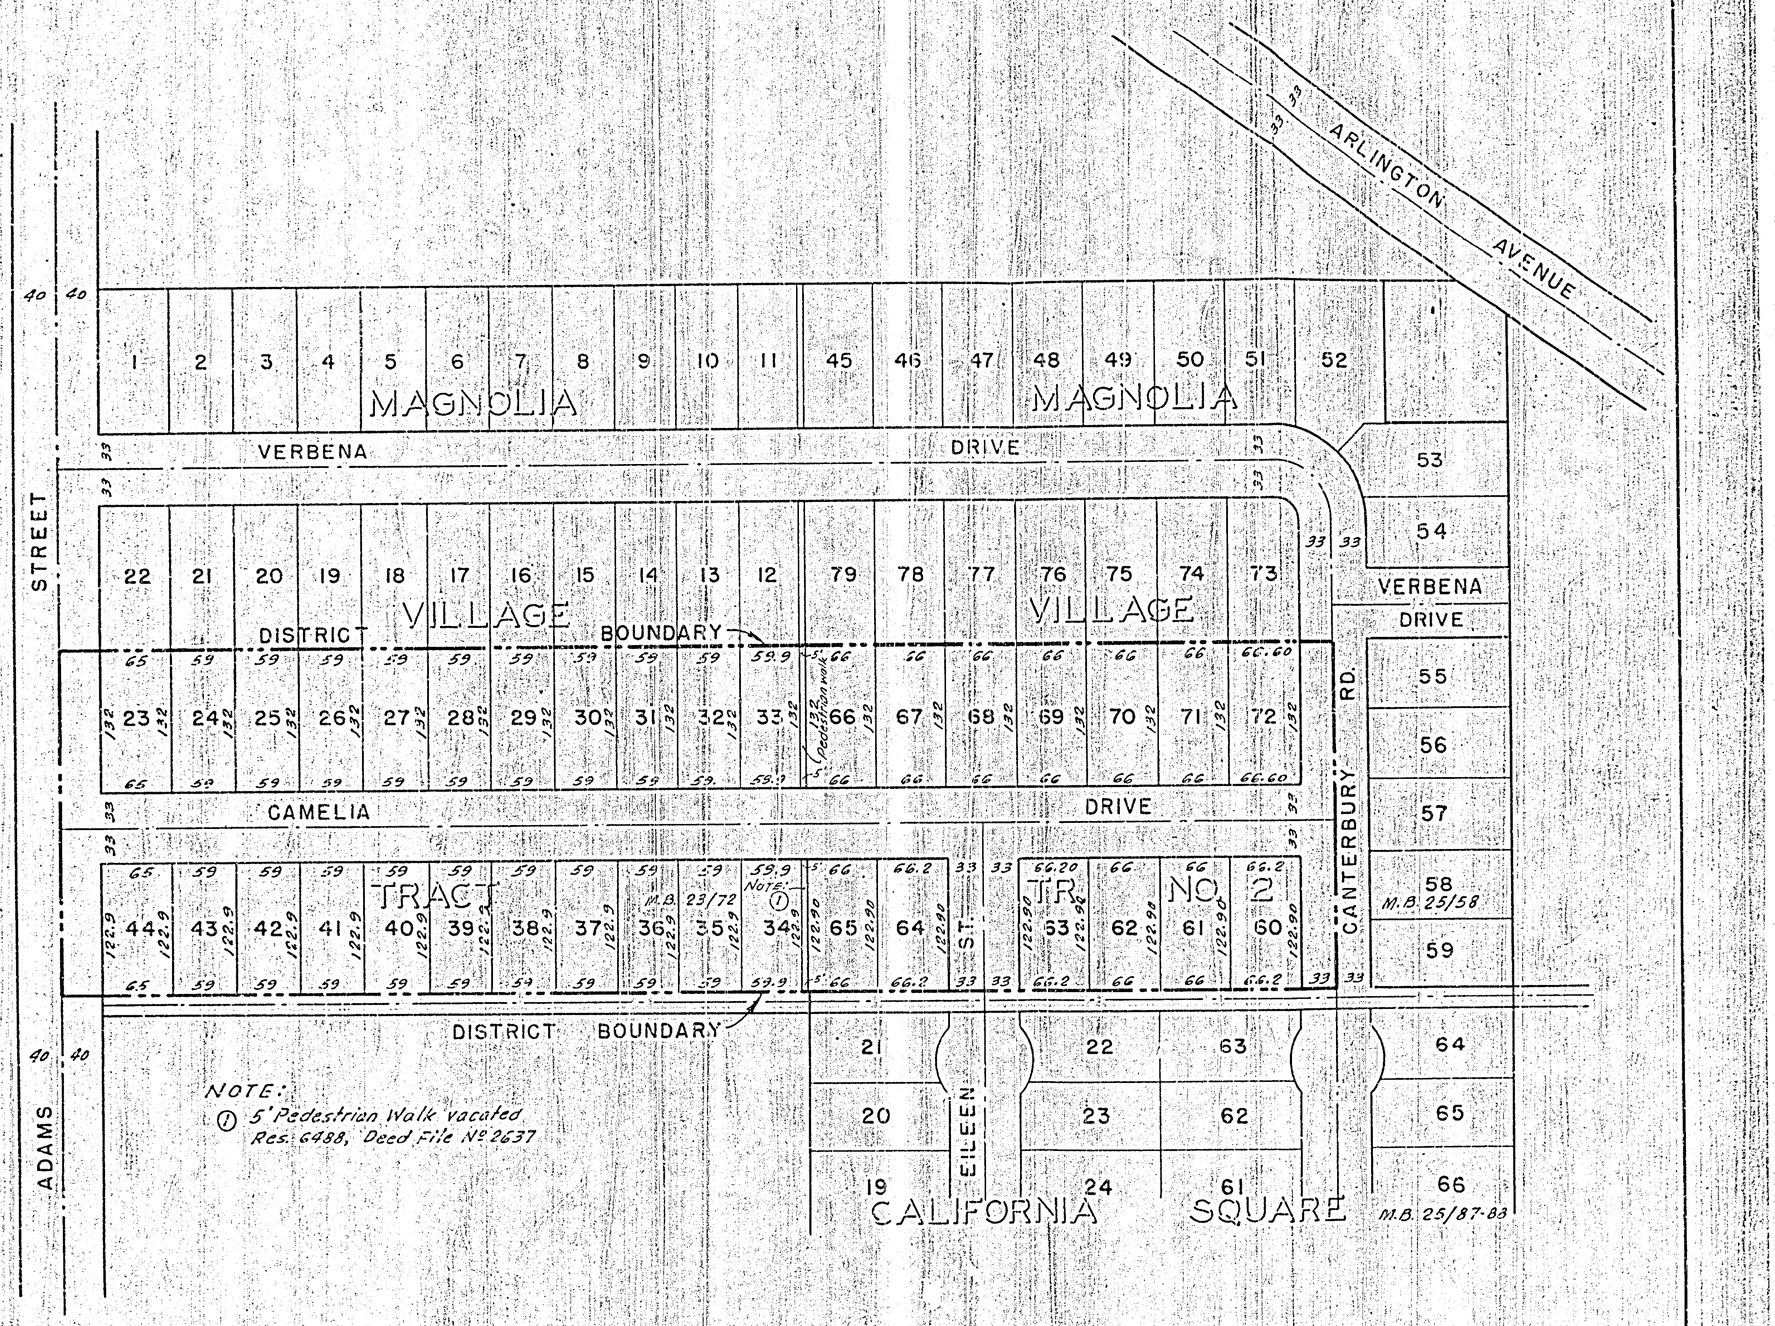

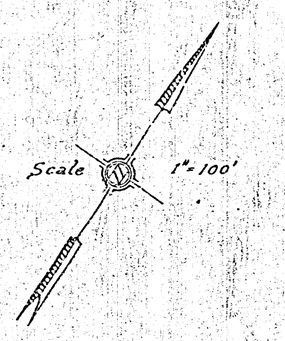

DIAGRAM
OF THE PROPERTY AFFECTED OR BENEFITED
BY THE WORK IN THE
CAMELIA DRIVE
SIDEWALK IMPROVEMENT DISTRICT

REVISIONS			CITY OF RIVERSIDE CALIFORNIA DEPARTMENT OF PUBLIC WORKS
MARK	DATE	DESCRIPTION	CAMELIA DRIVE SIDEWALK IMPROVEMENT DISTRICT
DESIGNED BY H.L.M.	CHECKED BY Ernest N. Webb R.E. 9876	APPROVED BY	R-316 B
DRAWN BY H.L.M.		DIRECTOR OF PUBLIC WORKS	
RECOMMENDED BY	ASSISTANT CITY ENGINEER	DATE	SHEET OF