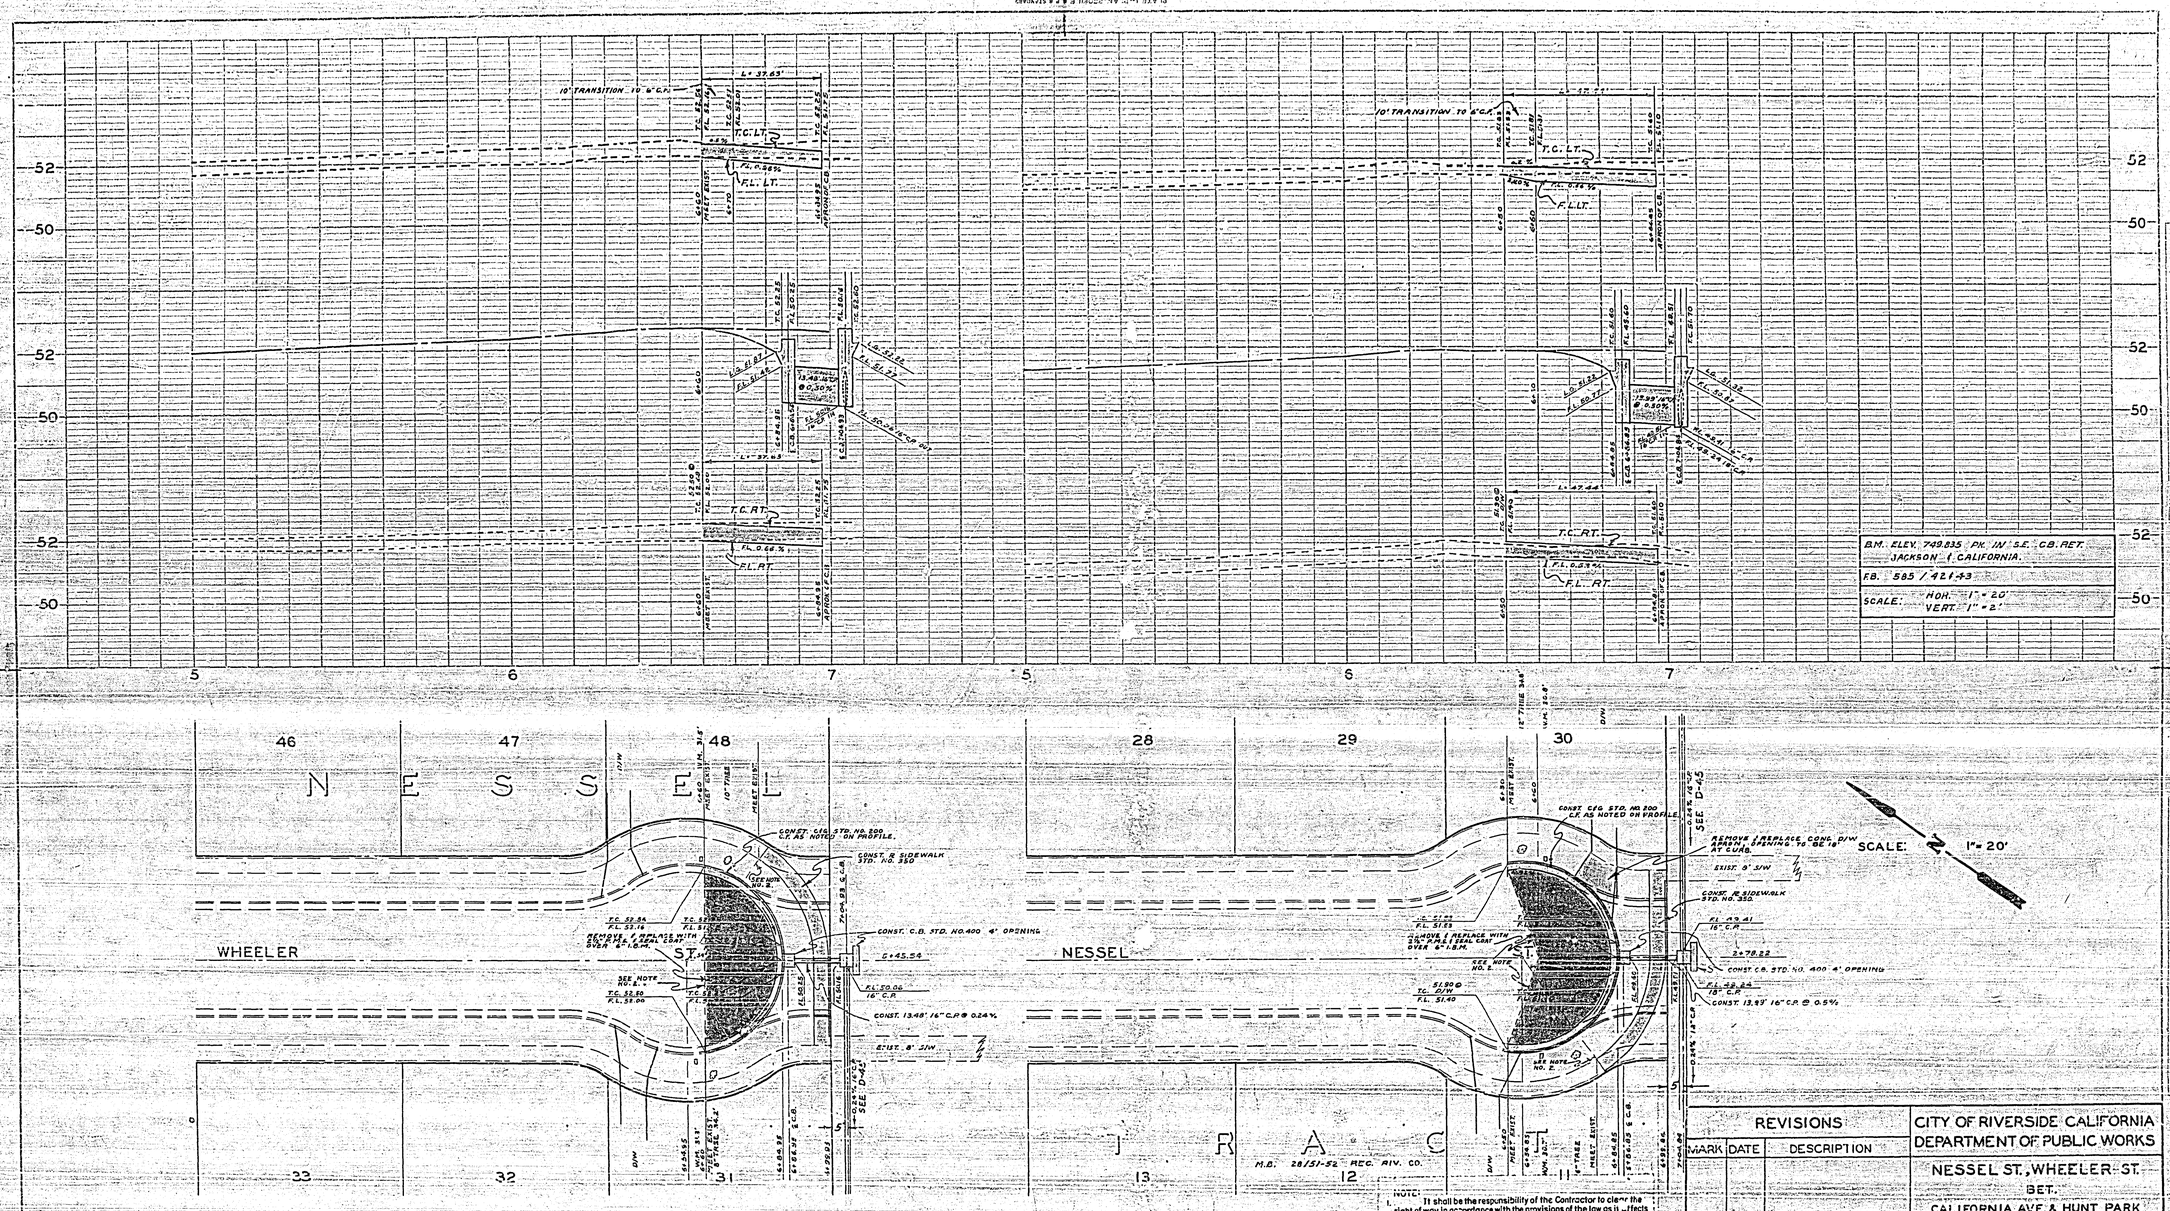

NOTE:

1. It shall be the responsibility of the Contractor to clear the right of way in accordance with the provisions of the law as it affects each utility including irrigation lines and appurtenances and at no cost to the City.
2. Remove curb & gutter, S/W, Paving, SE'ly of lines indicated.
3. Concrete removals to be made at a saw cut joint on score line.
4. Backfill with earth between new curb & gutter and S/W, and behind S/W.
5. This plan is intended to supplement and be used in conjunction with plan D-45.

REVISIONS		
MARK	DATE	DESCRIPTION

CITY OF RIVERSIDE CALIFORNIA
DEPARTMENT OF PUBLIC WORKS

NESSEL ST., WHEELER ST.
BET.
CALIFORNIA AVE. & HUNT PARK

DESIGNED BY B.L. CHECKED BY
DRAWN BY B.L.
RECOMMENDED BY ASSISTANT CITY ENGINEER
APPROVED BY DIRECTOR OF PUBLIC WORKS
DATE 3/23/60

R-317

SHEET 1 OF 1