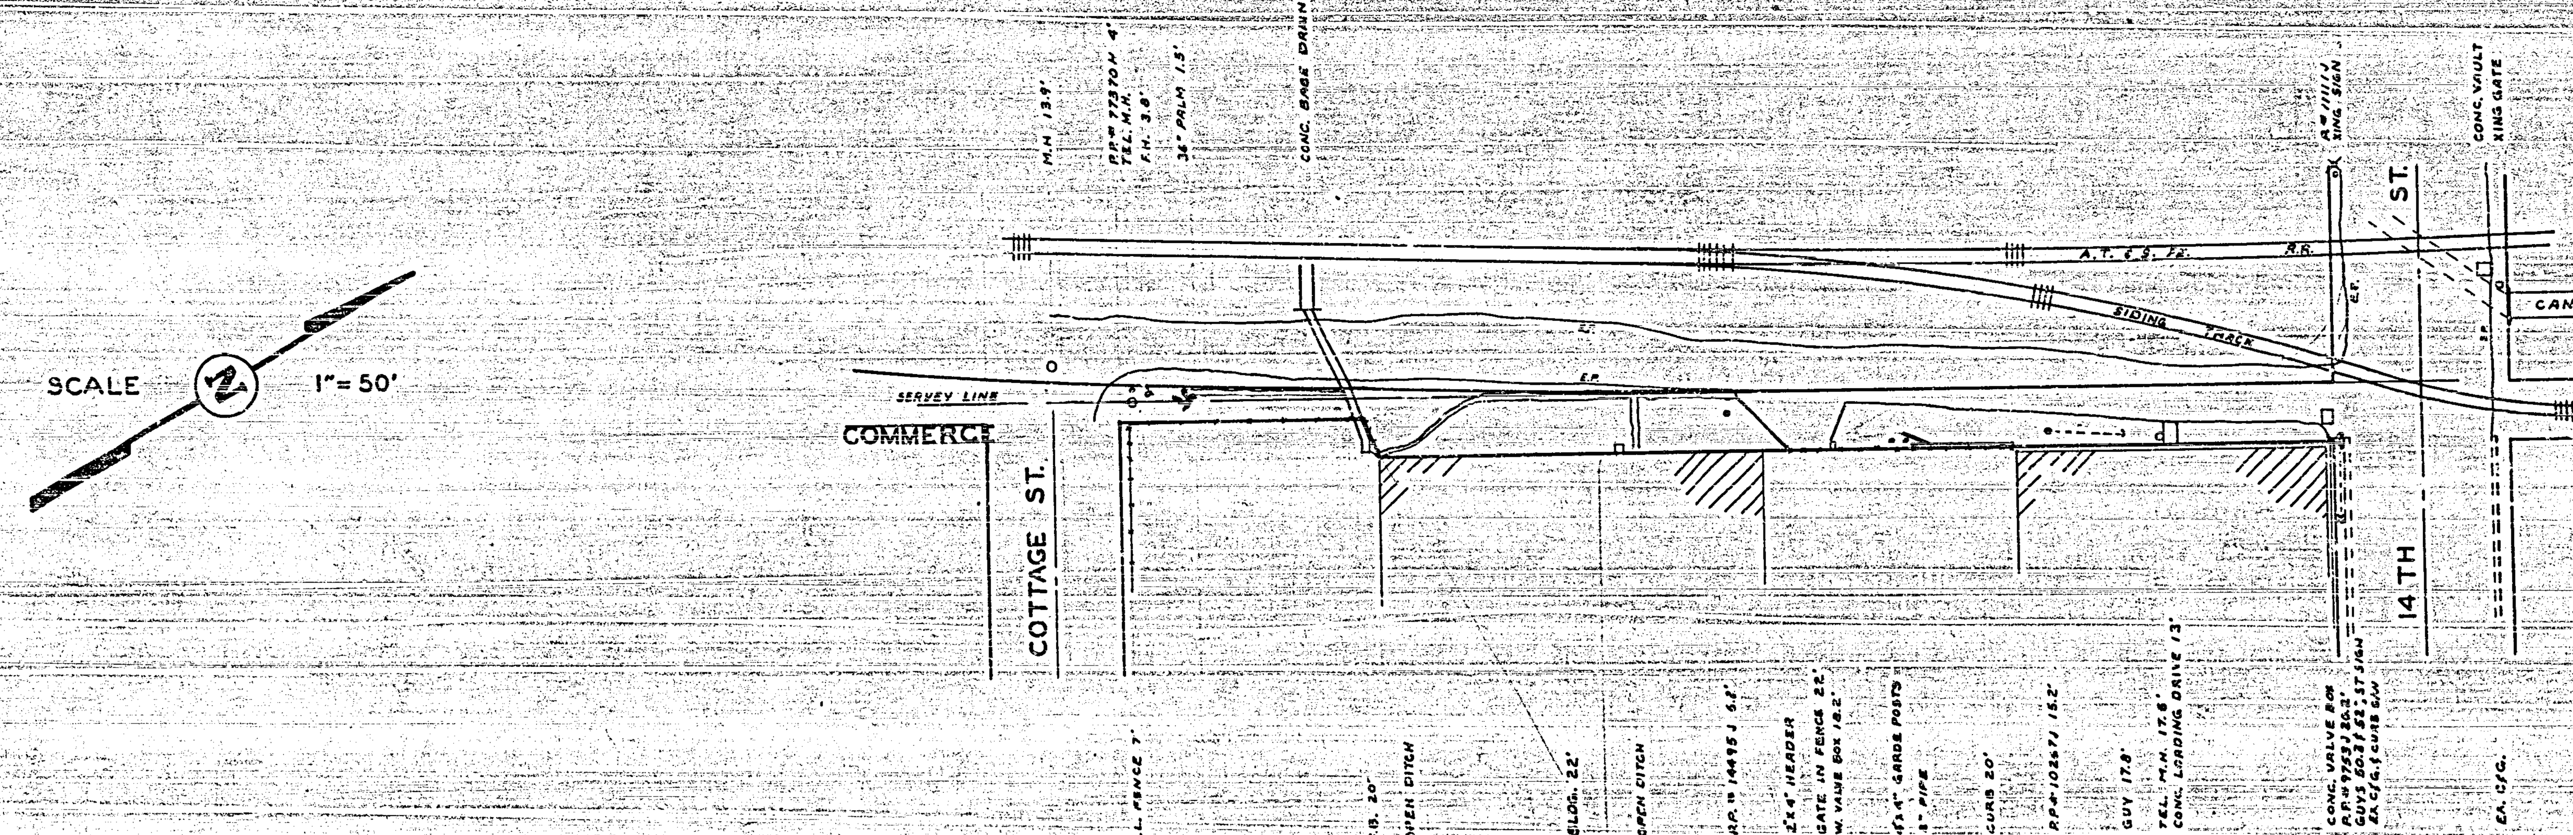

REVISIONS		
MARK	DATE	DESCRIPTION

CITY OF RIVERSIDE CALIFORNIA
DEPARTMENT OF PUBLIC WORKS

COMMERCE STREET
BET.
14TH ST. & COTTAGE ST.

DESIGNED BY
DRAWN BY B.L.
CHECKED BY
APPROVED BY
DIRECTOR OF PUBLIC WORKS
RECOMMENDED BY
ASSISTANT CITY ENGINEER
DATE

R-320

SHEET 1 OF 1