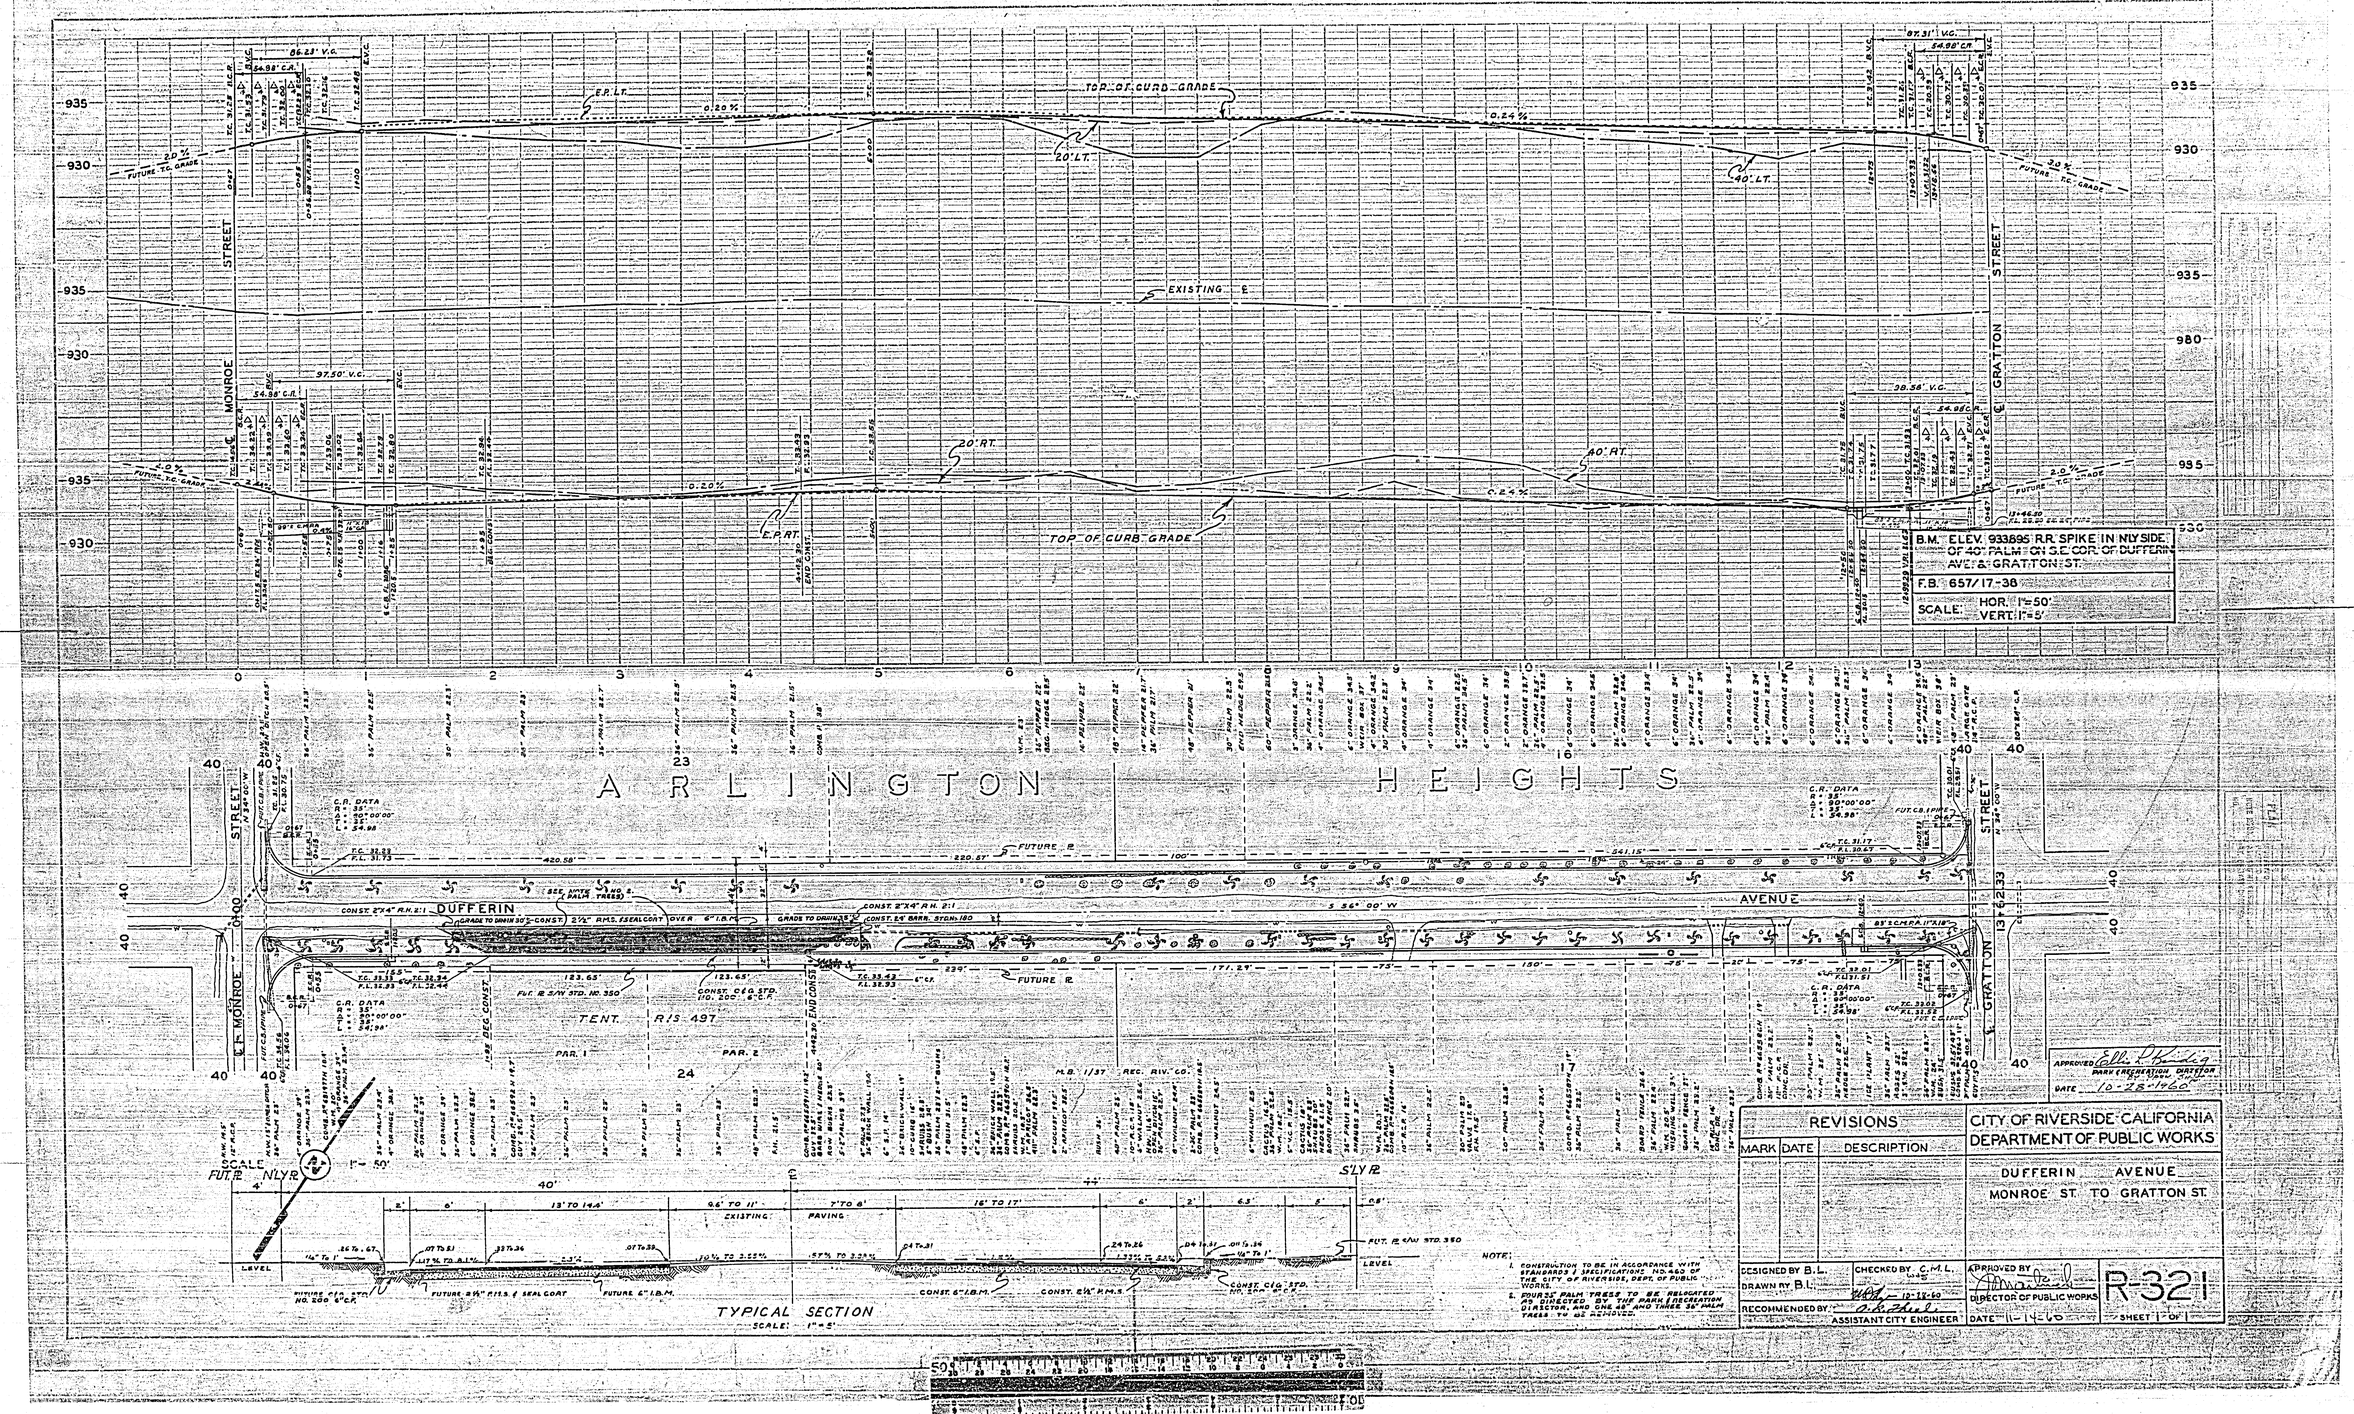
MONROE STREET
GRATTON STREET
DUFFERIN AVENUE
ARLINGTON HEIGHTS
TOP OF CURB GRADE
EXISTING ℄
FUTURE T.C. GRADE
B.M. ELEV. 933.895 R.R. SPIKE IN N'LY SIDE OF 40" PALM ON S.E. COR. OF DUFFERIN AVE. & GRATTON ST.
F.B. 657/17-38
SCALE: HOR. 1"=50' VERT. 1"=5'
TYPICAL SECTION
SCALE: 1"=5'
CITY OF RIVERSIDE, CALIFORNIA
DEPARTMENT OF PUBLIC WORKS
DUFFERIN AVENUE
MONROE ST. TO GRATTON ST.
REVISIONS
MARK DATE DESCRIPTION
DESIGNED BY B.L.
DRAWN BY B.L.
CHECKED BY C.M.L.
RECOMMENDED BY: ASSISTANT CITY ENGINEER
APPROVED BY DIRECTOR OF PUBLIC WORKS
DATE 10-19-60
R-321
SHEET 1 OF 1