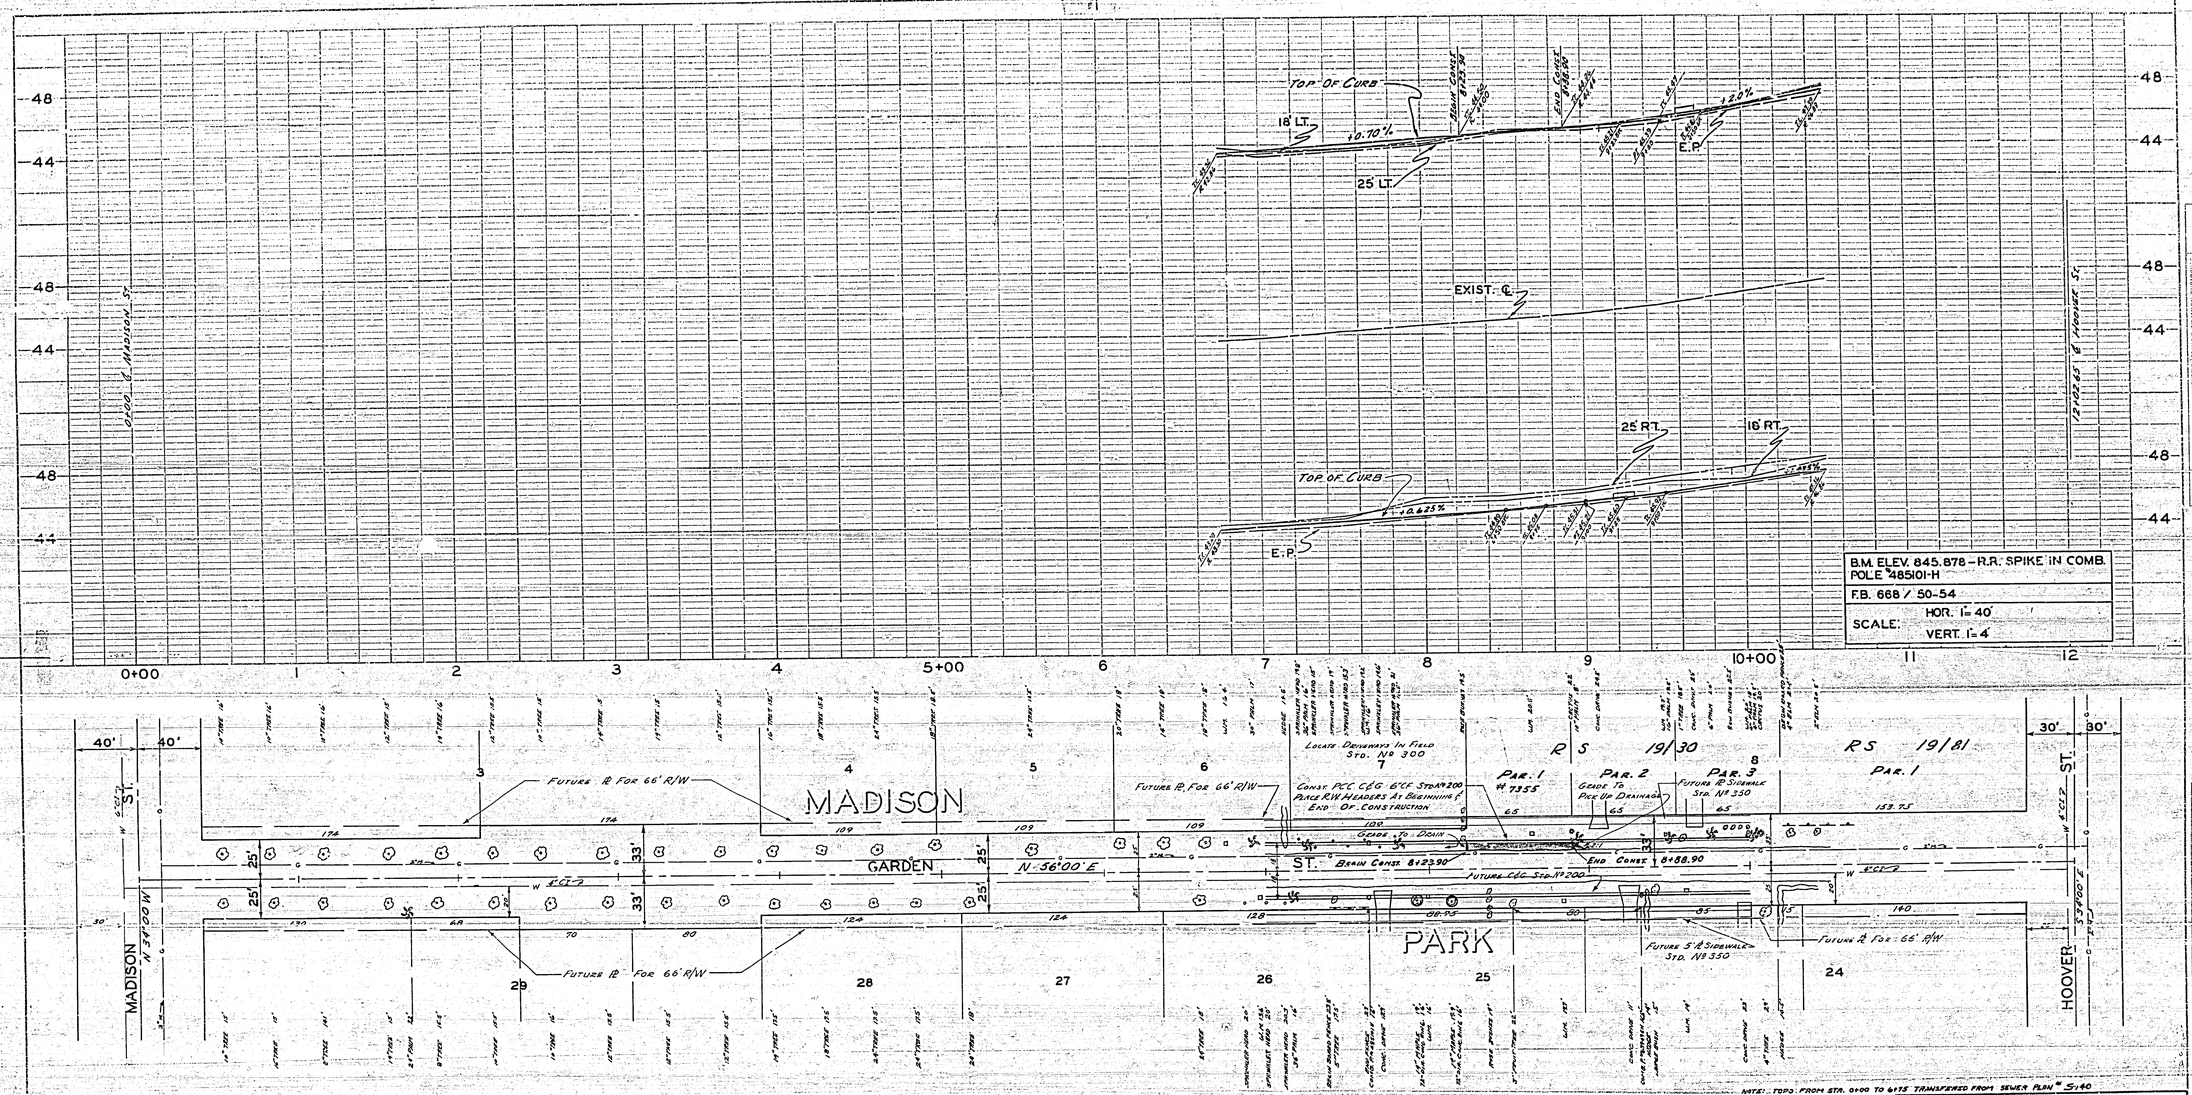

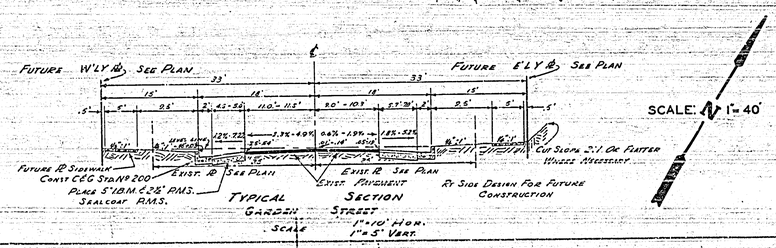

SCALE: 1"=40'

NOTE: TOPO. FROM STA. 0+00 TO 6+75 TRANSFERED FROM SEWER PLAN # 5140

REVISIONS		
MARK	DATE	DESCRIPTION

CITY OF RIVERSIDE, CALIFORNIA
DEPARTMENT OF PUBLIC WORKS

GARDEN ST.
CURB & GUTTER
MADISON ST. TO HOOVER ST.

DESIGNED BY ECN
DRAWN BY R.M. L.L.P. ECN
CHECKED BY
RECOMMENDED BY D. Rothrock ASSISTANT CITY ENGINEER
APPROVED BY DIRECTOR OF PUBLIC WORKS
DATE Nov 1, 1959

R-328

SHEET OF