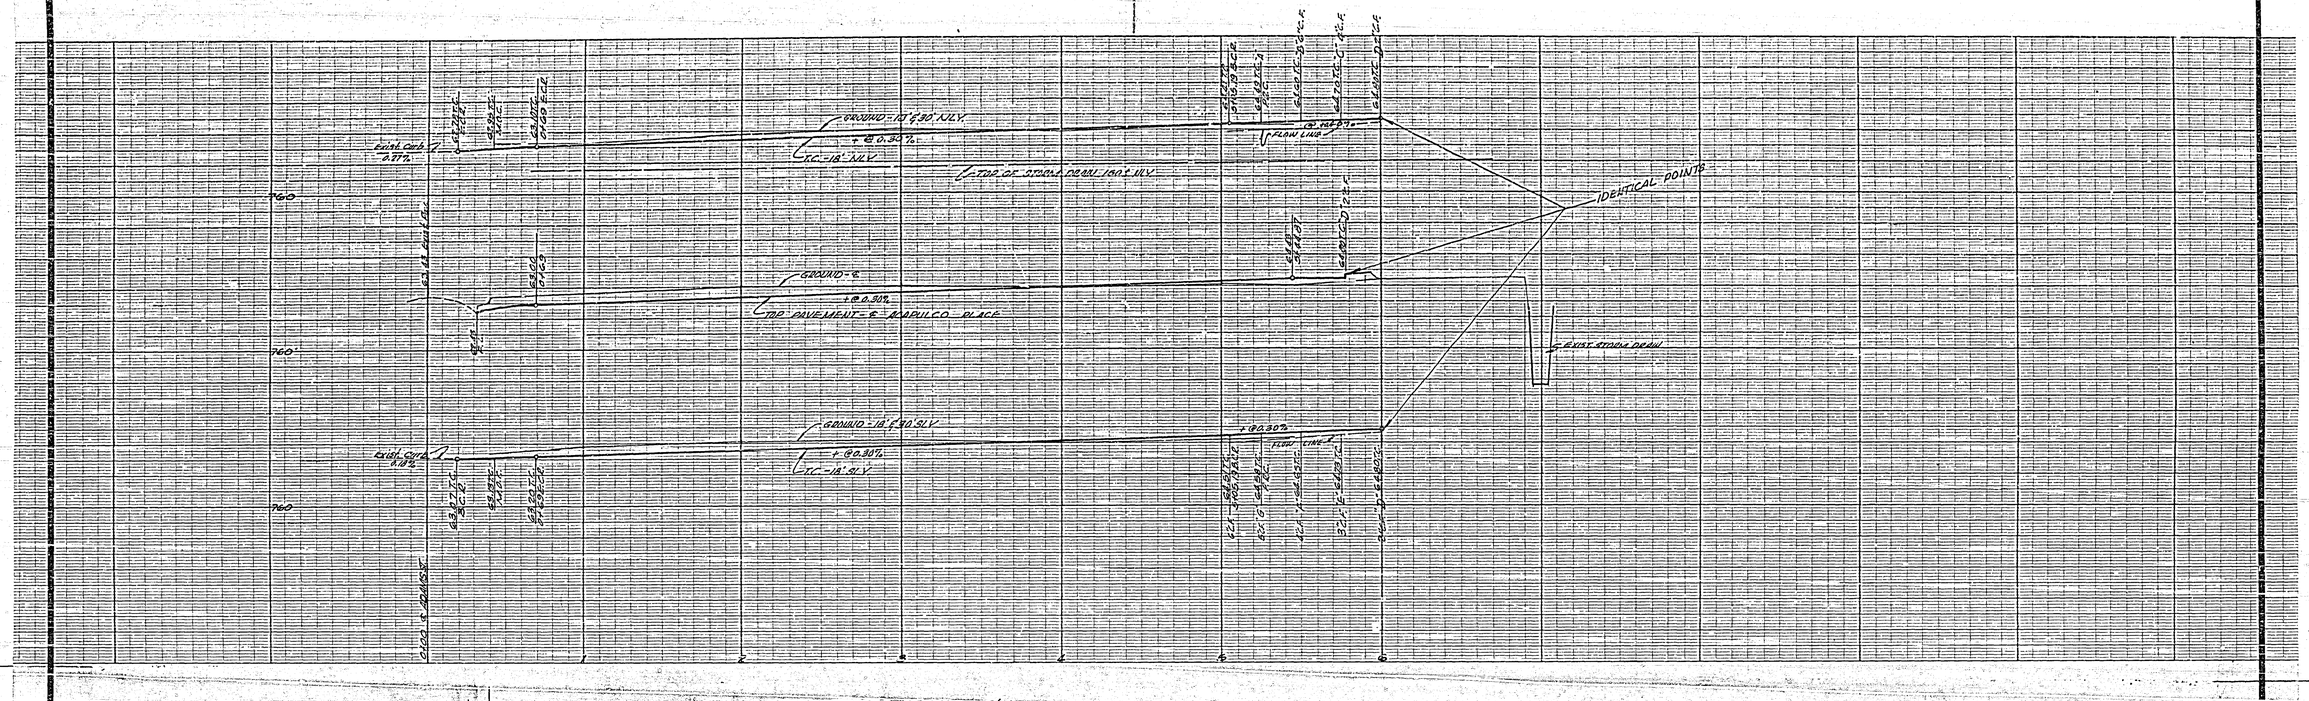

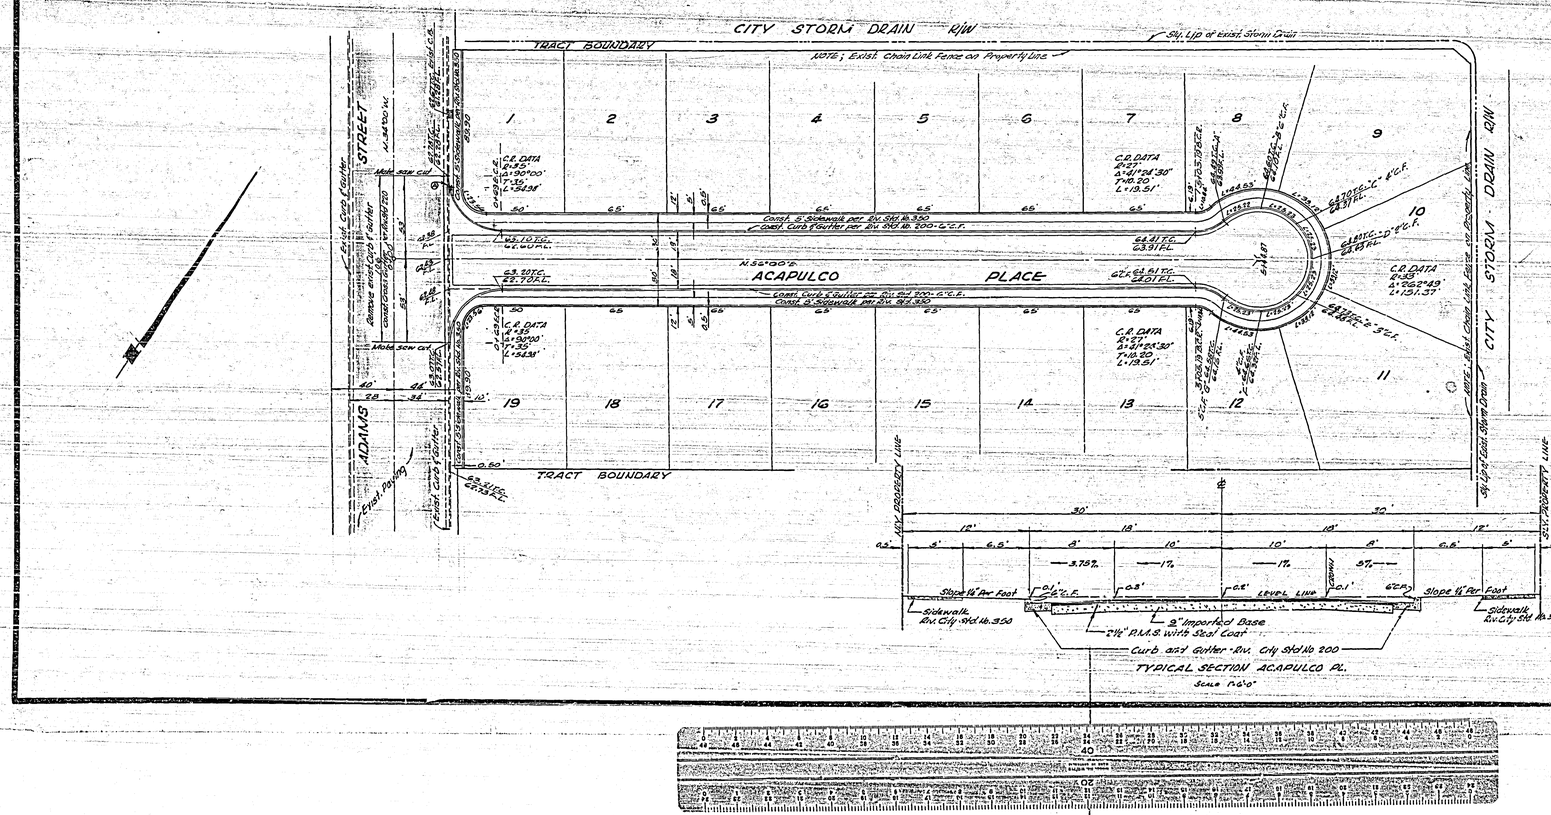

TYPICAL SECTION ACAPULCO PL.
Scale 1"=6'-0"

STREET NAME SIGN SCHEDULE

(A) ADAMS STREET	4300
ACAPULCO PLACE	3200

Street Name Sign and Post to be Furnished and Installed by Subdivider as per City Specs and Standard Drwg. No. 662.

NOTE:
If the Subdivider desires to reduce requirements on import base material, additional soil tests may be taken at Subdividers expense after streets are prepared to rough grade. Subdivider will contact inspection division, City of Riverside, before making tests.—The City of Riverside will make a test of base material in place. Before paving can be installed results of this test must indicate that the base material is satisfactory to the inspection division.

BENCH MARK
R.C. Spike in P. Pole No. 10697J 34'± Wly. from ℄ Adams St. and 134'± Wly from ℄ Acapulco Pl.
Elevation: 764.11

J. F. DAVIDSON-CIVIL ENGINEER
R.E. NO. 862
RIVERSIDE, CALIFORNIA
APPROVED BY [signature] DATE 8-7-57

CITY OF RIVERSIDE, CALIFORNIA
DEPARTMENT OF PUBLIC WORKS

STREET PLAN & PROFILE
ADAMS STREET SUBDIVISION
ACAPULCO PLACE
HORIZ. SCALE 1"=40' VERT. SCALE 1"=4

APPROVED BY William D. Gardner
Director of Public Works
NO. R-329
DATE Sept. 24, 1959
SHEET 1 OF 1

A.B.P. 2/59

FB.689.1 2126