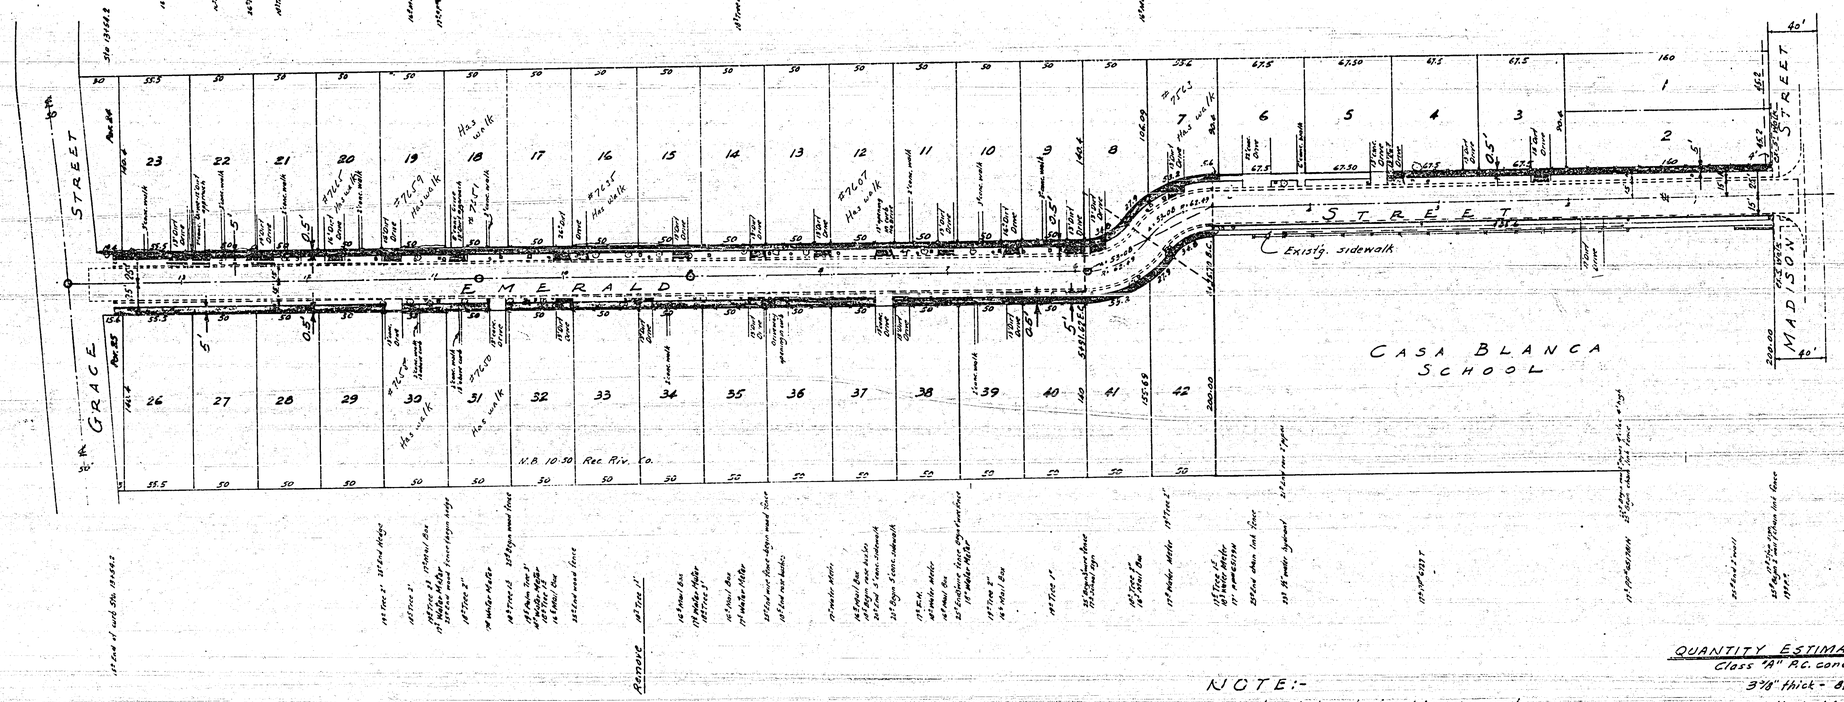

TYPICAL SECTION

FOR SIDEWALK IN FRONT OF LOTS 30, 31, 36 THRU SOUTHERLY 10 FEET OF LOT 41

NOTE:-

Contractor shall construct a driveway approach per Std. Dwg. No. 300 for each lot that has a driveway, and where there is not an existing concrete approach. Approaches are to be 10' wide minimum at property line. Exact sizes and locations are to be determined in the field.

Contractor shall remove hedges, shrubs, trees, palms, fences, etc., within the right-of-way that will interfere with sidewalk construction. Any concrete removals shall be made to a saw cut joint. Existing concrete driveways have a 5' property line side walk.

Grade will be set to meet existing conc. driveways in field.

Contractor shall place an expansion joint in the sidewalk at approximately the center of each lot.

Construction shall be in accordance with the Standard Specifications No. 460, City of Riverside, Department of Public Works.

NOTE: It shall be the responsibility of the Contractor to clear the right of way in accordance with the provisions of the law as it affects each utility including irrigation lines and appurtenances and at no extra cost to the City.

QUANTITY ESTIMATE

Class "A" P.C. conc.

3 7/8" thick - 8,840 sq. ft. Std. #350

6" thick-driveway approaches - 3065 sq. ft. Std. #300

6" concrete block retaining wall - 261 lin. ft.

1 Tree to be removed

NOTE:
All distances shown on topo are from ℄ of street to property line side of object.

APPROVED BY PARK AND RECREATION DIRECTOR — DATE 5/4/60

REVISIONS		
MARK	DATE	DESCRIPTION
	9-28-60	Driveway Approaches (3) & tree removal added PRC

CITY OF RIVERSIDE CALIFORNIA
DEPARTMENT OF PUBLIC WORKS

EMERALD STREET
SIDEWALK
IMPROVEMENT DISTRICT

DESIGNED BY
DRAWN BY
CHECKED BY
RECOMMENDED BY — ASSISTANT CITY ENGINEER
APPROVED BY — DIRECTOR OF PUBLIC WORKS
DATE May 5, 1960

R-331

SHEET 1 OF 1

59-237