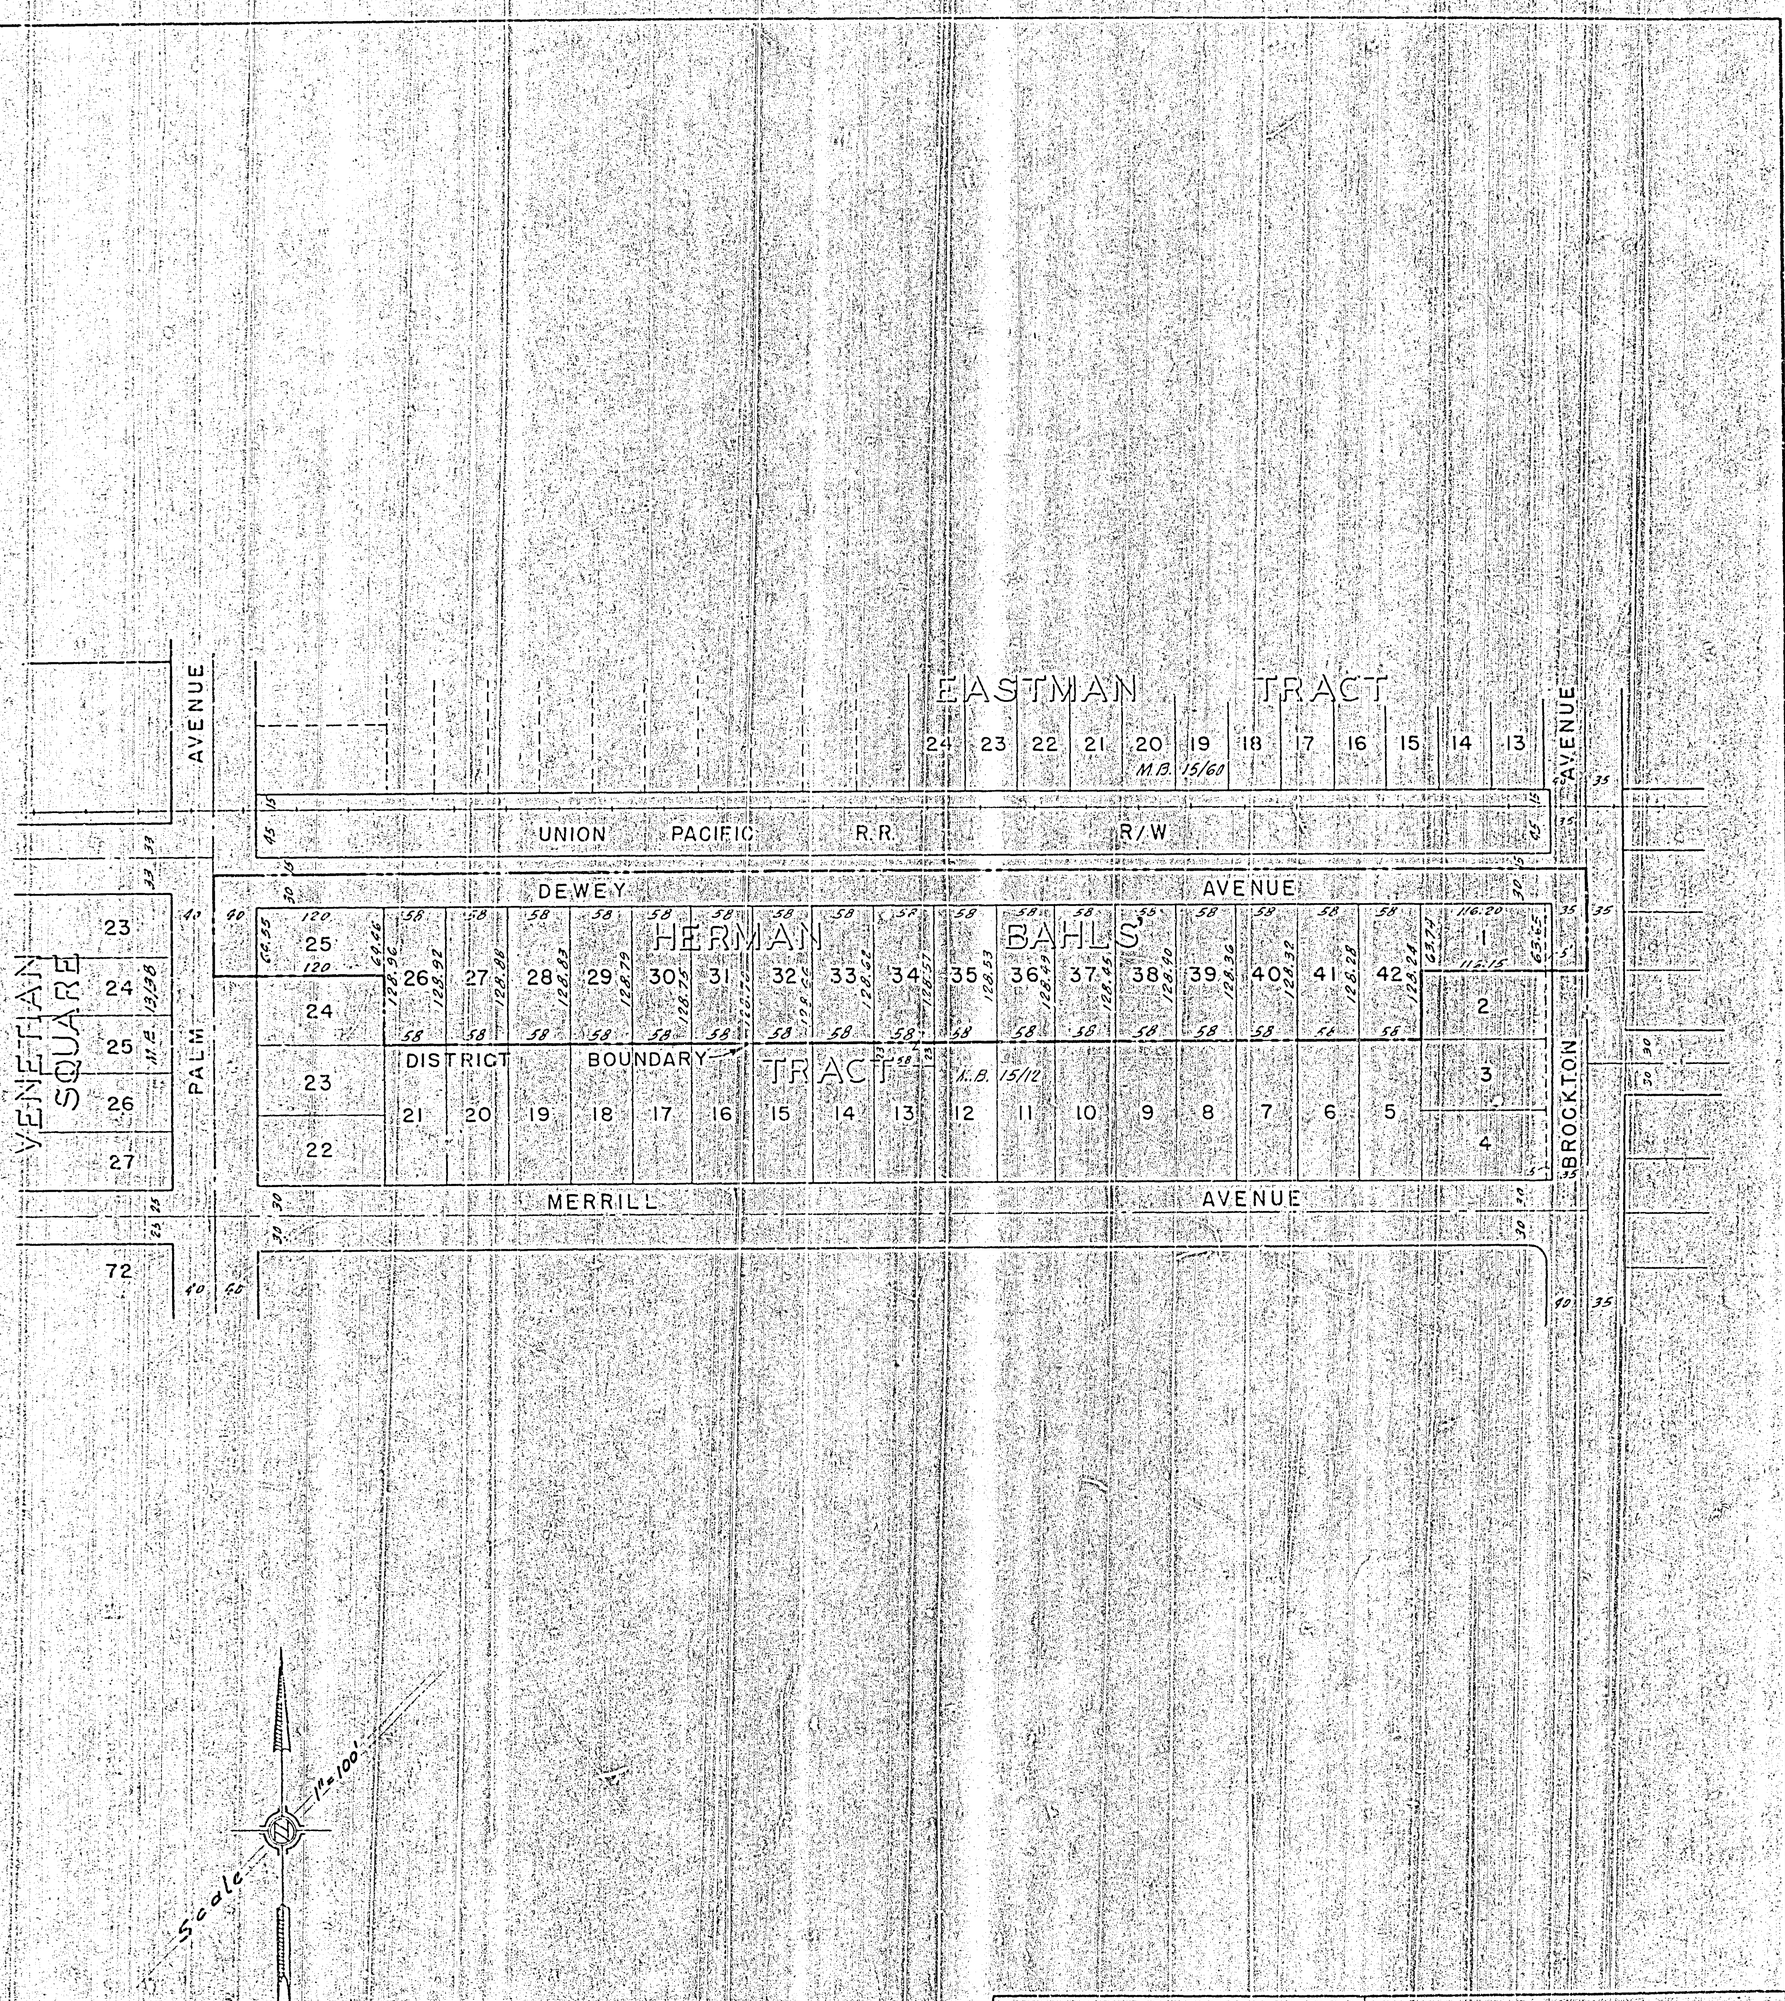

DIAGRAM
OF THE PROPERTY AFFECTED OR BENEFITED
BY THE WORK IN THE
DEWEY AVENUE
IMPROVEMENT DISTRICT NO. 3

REVISIONS			CITY OF RIVERSIDE CALIFORNIA DEPARTMENT OF PUBLIC WORKS
MARK	DATE	DESCRIPTION	DEWEY AVENUE IMPROVEMENT DISTRICT NO. 3
DESIGNED BY H.L.M. DRAWN BY H.L.M.	CHECKED BY Ernest N. Wells R.E. 9876	APPROVED BY	R-335B
RECOMMENDED BY ASSISTANT CITY ENGINEER		DIRECTOR OF PUBLIC WORKS DATE	SHEET 1 OF 1