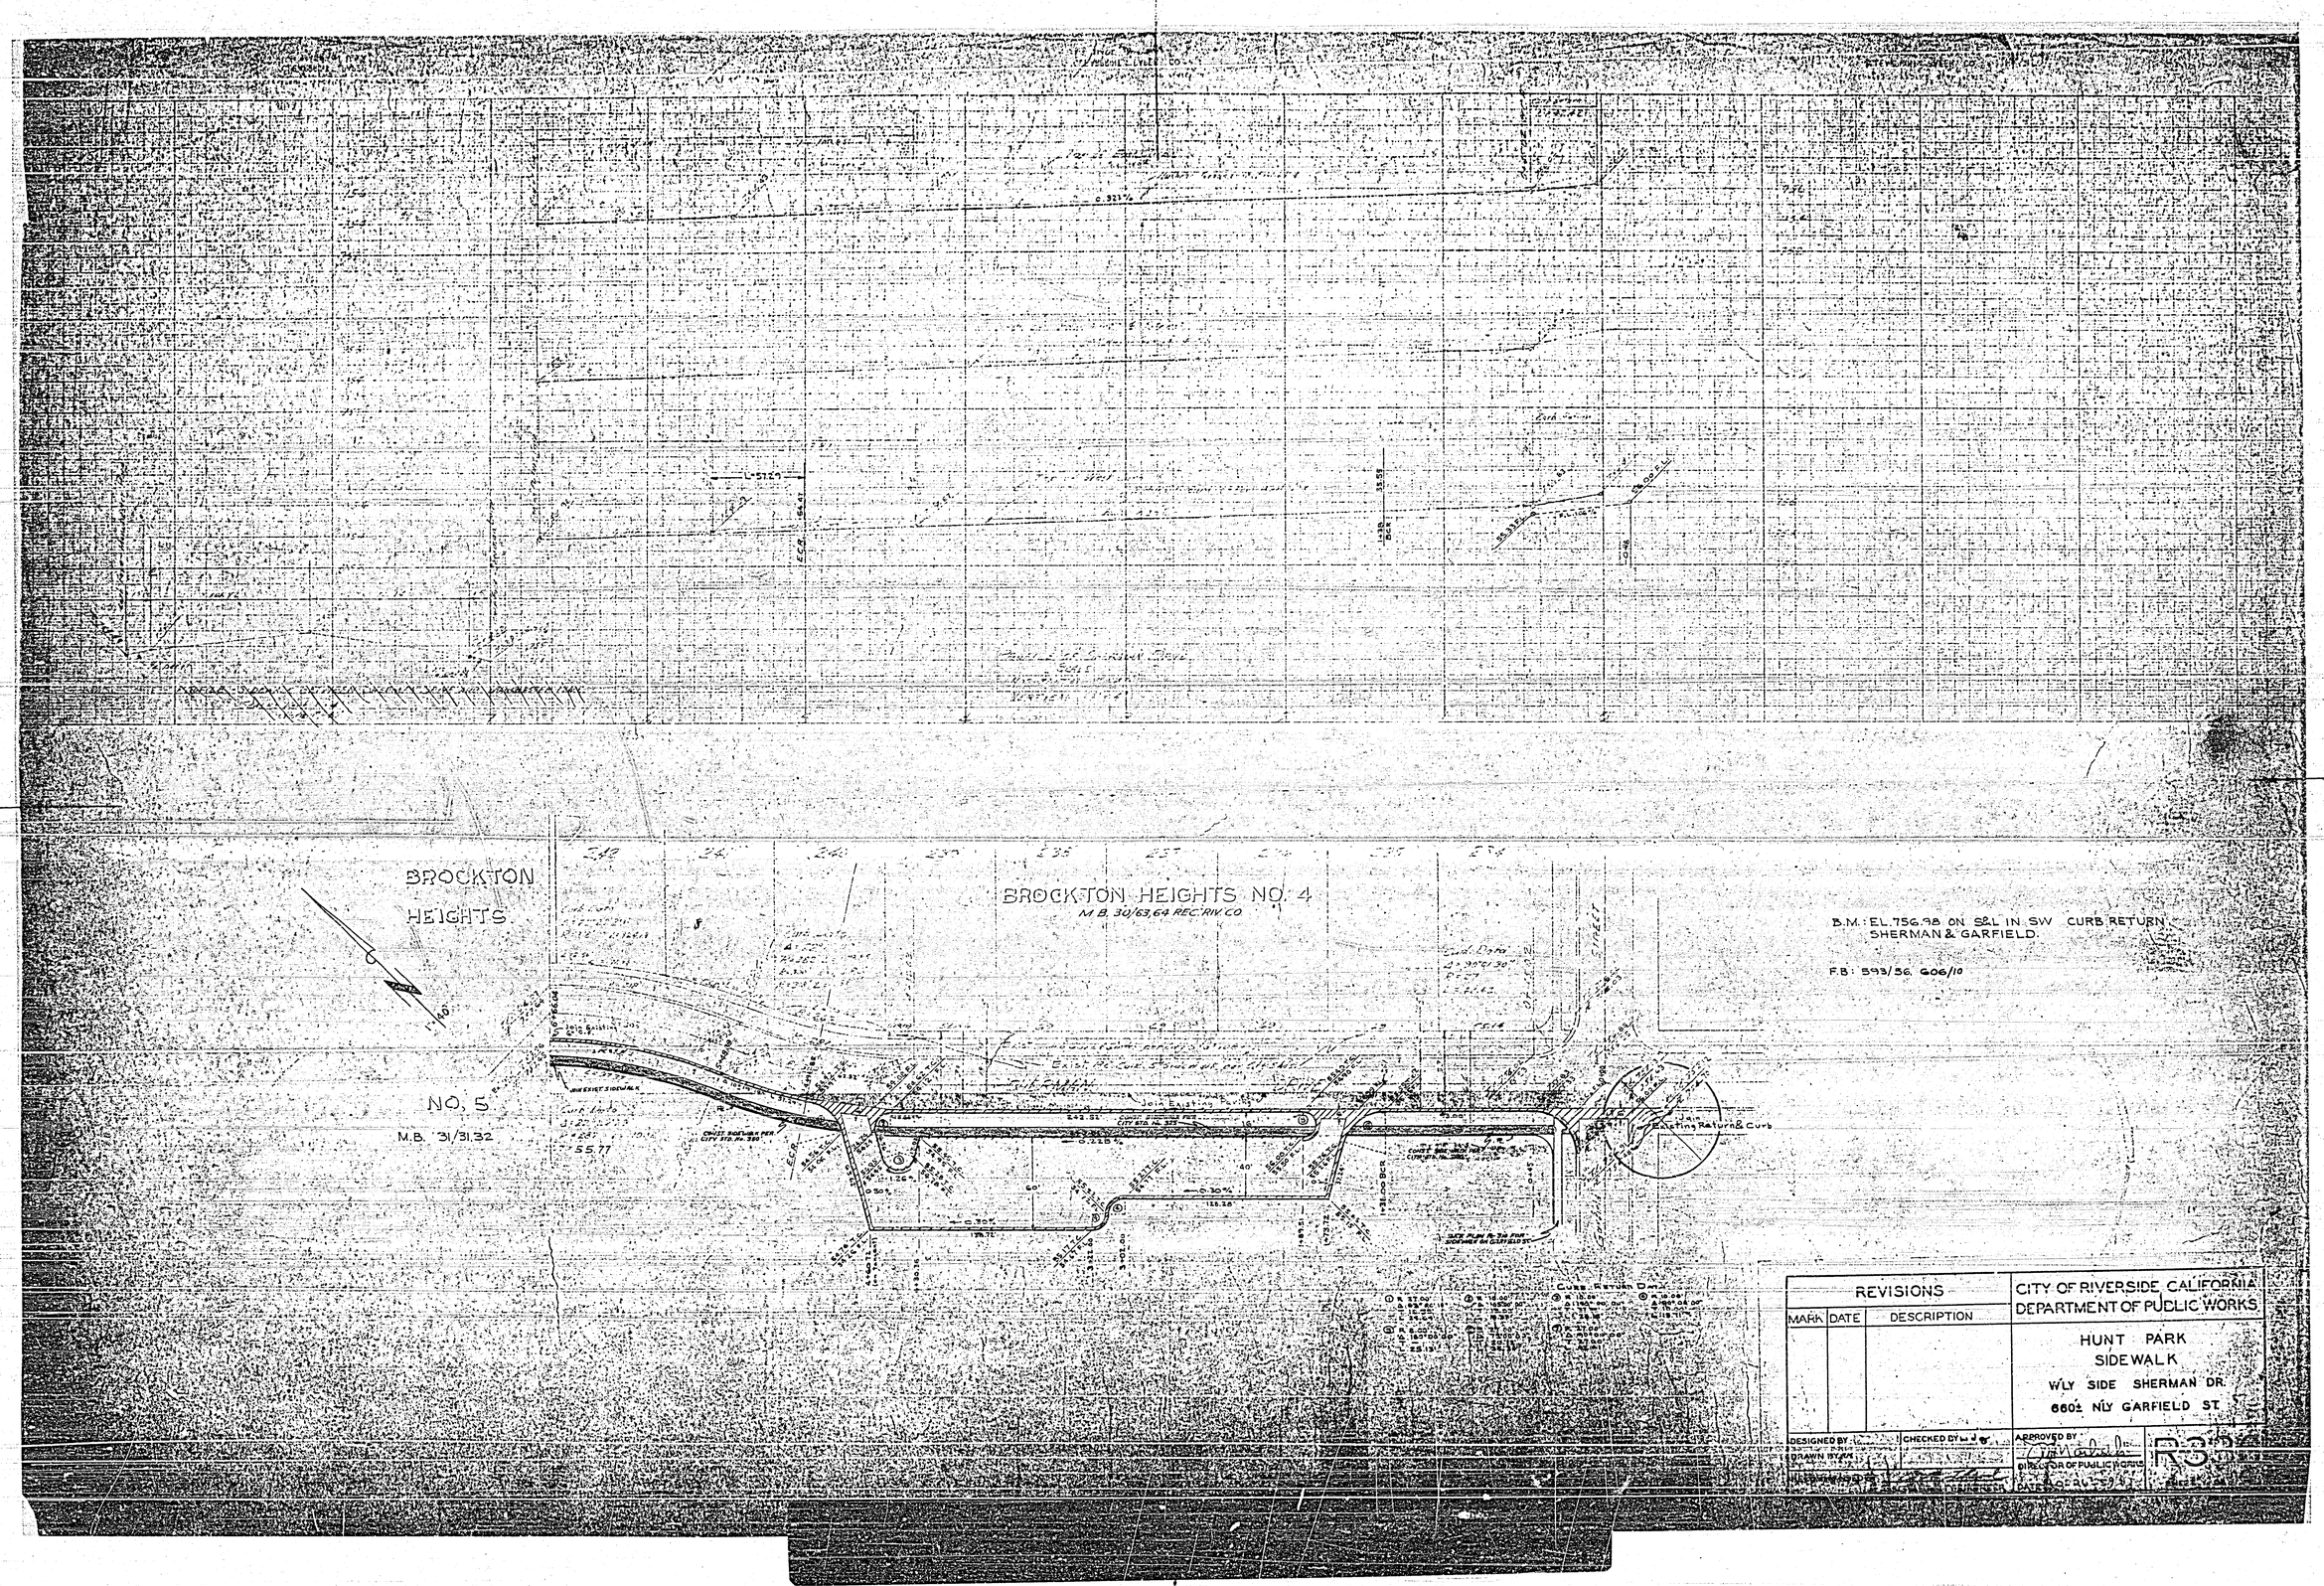
BROCKTON HEIGHTS
NO. 5
M.B. 31/31,32
BROCKTON HEIGHTS NO. 4
M.B. 30/63,64 REC. RIV. CO.
B.M.: EL. 756.98 ON S&L IN SW CURB RETURN SHERMAN & GARFIELD.
F.B.: 593/56, 606/10
Existing Return & Curb
REVISIONS
MARK
DATE
DESCRIPTION
CITY OF RIVERSIDE, CALIFORNIA
DEPARTMENT OF PUBLIC WORKS
HUNT PARK
SIDEWALK
W'LY SIDE SHERMAN DR.
660± N'LY GARFIELD ST.
DESIGNED BY
CHECKED BY
DRAWN BY
APPROVED BY
DIRECTOR OF PUBLIC WORKS
DATE
R3