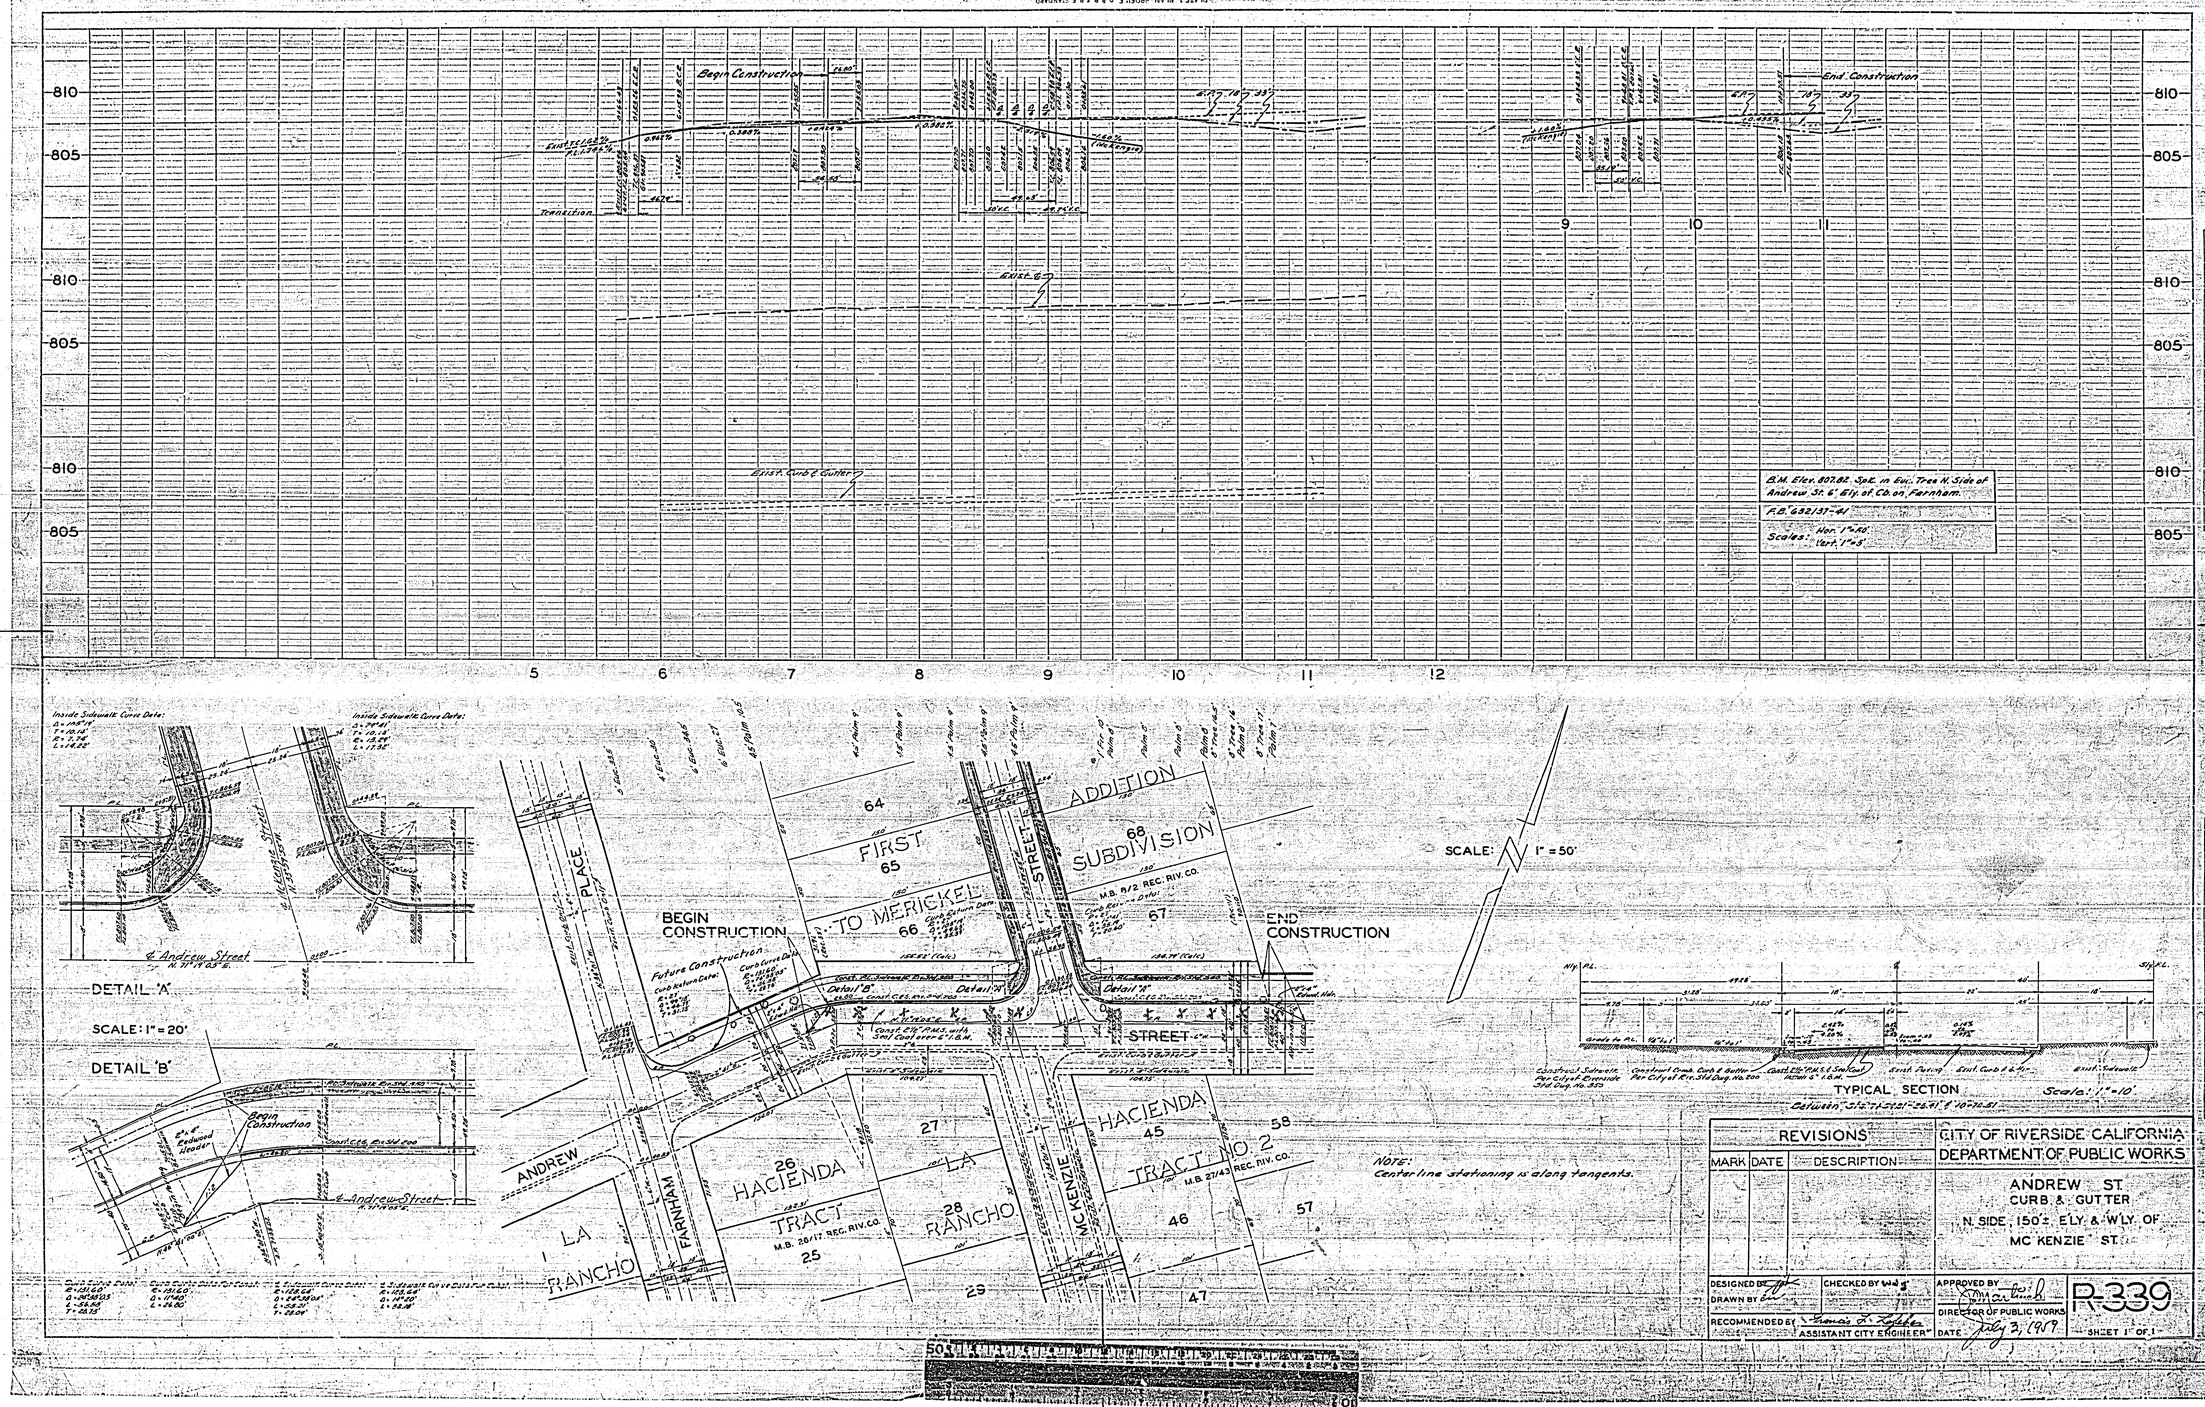

Begin Construction
End Construction
Transition
Exist. Curb & Gutter
B.M. Elev. 807.82 Spk. in Euc. Tree N. Side of Andrew St. 6' Ely. of Cb. on Farnham.
F.B. 632/37-41
Scales: Hor. 1"=40' Vert. 1"=5'
DETAIL "A"
SCALE: 1"=20'
DETAIL "B"
Andrew Street
BEGIN CONSTRUCTION
END CONSTRUCTION
FIRST ADDITION
TO MERICKEL SUBDIVISION
M.B. 8/2 REC. RIV. CO.
HACIENDA TRACT
M.B. 26/17 REC. RIV. CO.
HACIENDA TRACT NO. 2
M.B. 27/43 REC. RIV. CO.
LA RANCHO
ANDREW
FARNHAM
PLACE
STREET
MC KENZIE
SCALE: 1"=50'
TYPICAL SECTION
Scale: 1"=10'
NOTE: Center line stationing is along tangents.
REVISIONS
MARK DATE DESCRIPTION
CITY OF RIVERSIDE CALIFORNIA
DEPARTMENT OF PUBLIC WORKS
ANDREW ST.
CURB & GUTTER
N. SIDE, 150'± ELY. & WLY. OF
MC KENZIE ST.
DESIGNED BY
DRAWN BY
CHECKED BY
RECOMMENDED BY
ASSISTANT CITY ENGINEER
APPROVED BY
DIRECTOR OF PUBLIC WORKS
DATE July 3, 1959
R-339
SHEET 1 OF 1
PROFILE
PLAN