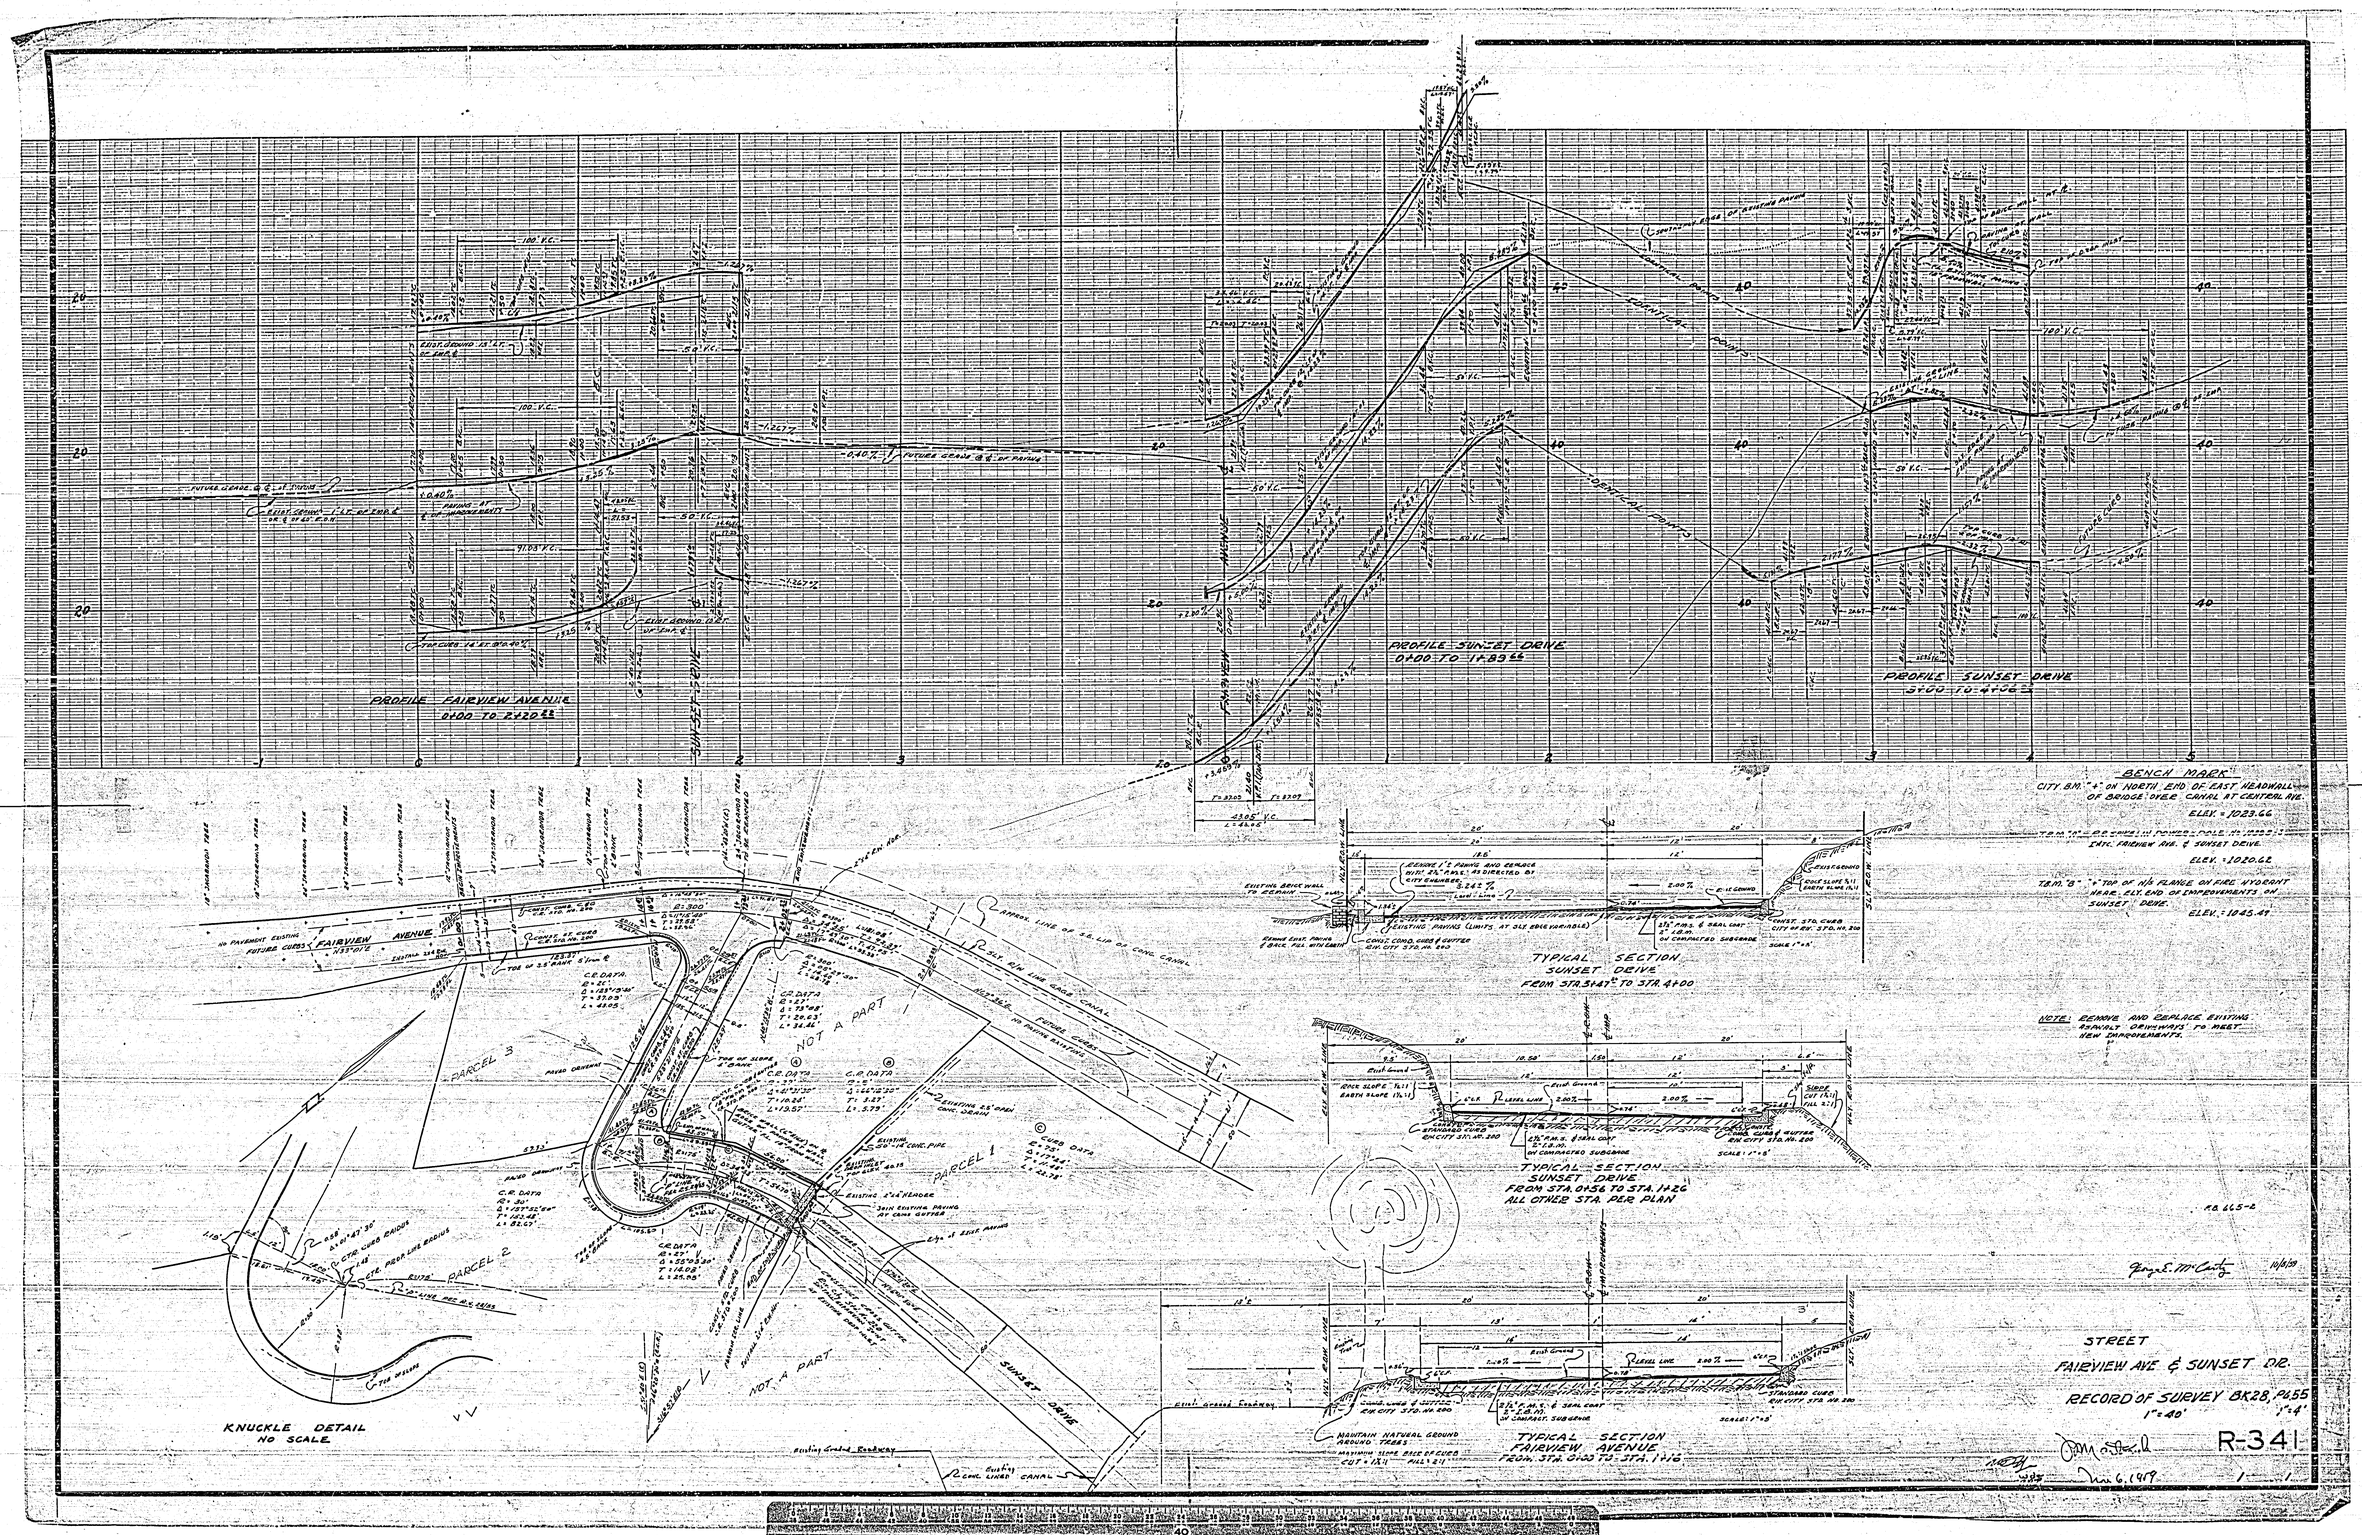
PROFILE FAIRVIEW AVENUE
0+00 TO 2+20.22
PROFILE SUNSET DRIVE
0+00 TO 1+89.66
PROFILE SUNSET DRIVE
5+00 TO 4+06.53
BENCH MARK
CITY B.M. "+" ON NORTH END OF EAST HEADWALL OF BRIDGE OVER CANAL AT CENTRAL AVE.
ELEV. = 1023.66
T.B.M. "A" = PIPE CAP IN POWER POLE No. 1023.66 INTC. FAIRVIEW AVE. & SUNSET DRIVE.
ELEV. = 1020.62
T.B.M. "B" = TOP OF N/S FLANGE ON FIRE HYDRANT NEAR ELY. END OF IMPROVEMENTS ON SUNSET DRIVE.
ELEV. = 1045.49
NOTE: REMOVE AND REPLACE EXISTING ASPHALT DRIVEWAYS TO MEET NEW IMPROVEMENTS.
TYPICAL SECTION
SUNSET DRIVE
FROM STA. 3+47.00 TO STA. 4+00
TYPICAL SECTION
SUNSET DRIVE
FROM STA. 0+56 TO STA. 1+26
ALL OTHER STA. PER PLAN
TYPICAL SECTION
FAIRVIEW AVENUE
FROM STA. 0+00 TO STA. 1+16
KNUCKLE DETAIL
NO SCALE
FAIRVIEW AVENUE
SUNSET DRIVE
PARCEL 1
PARCEL 2
PARCEL 3
NOT A PART
STREET
FAIRVIEW AVE & SUNSET DR.
RECORD OF SURVEY BK28, PG55
1"=40'
1"=4'
R-341
Jan 6, 1959