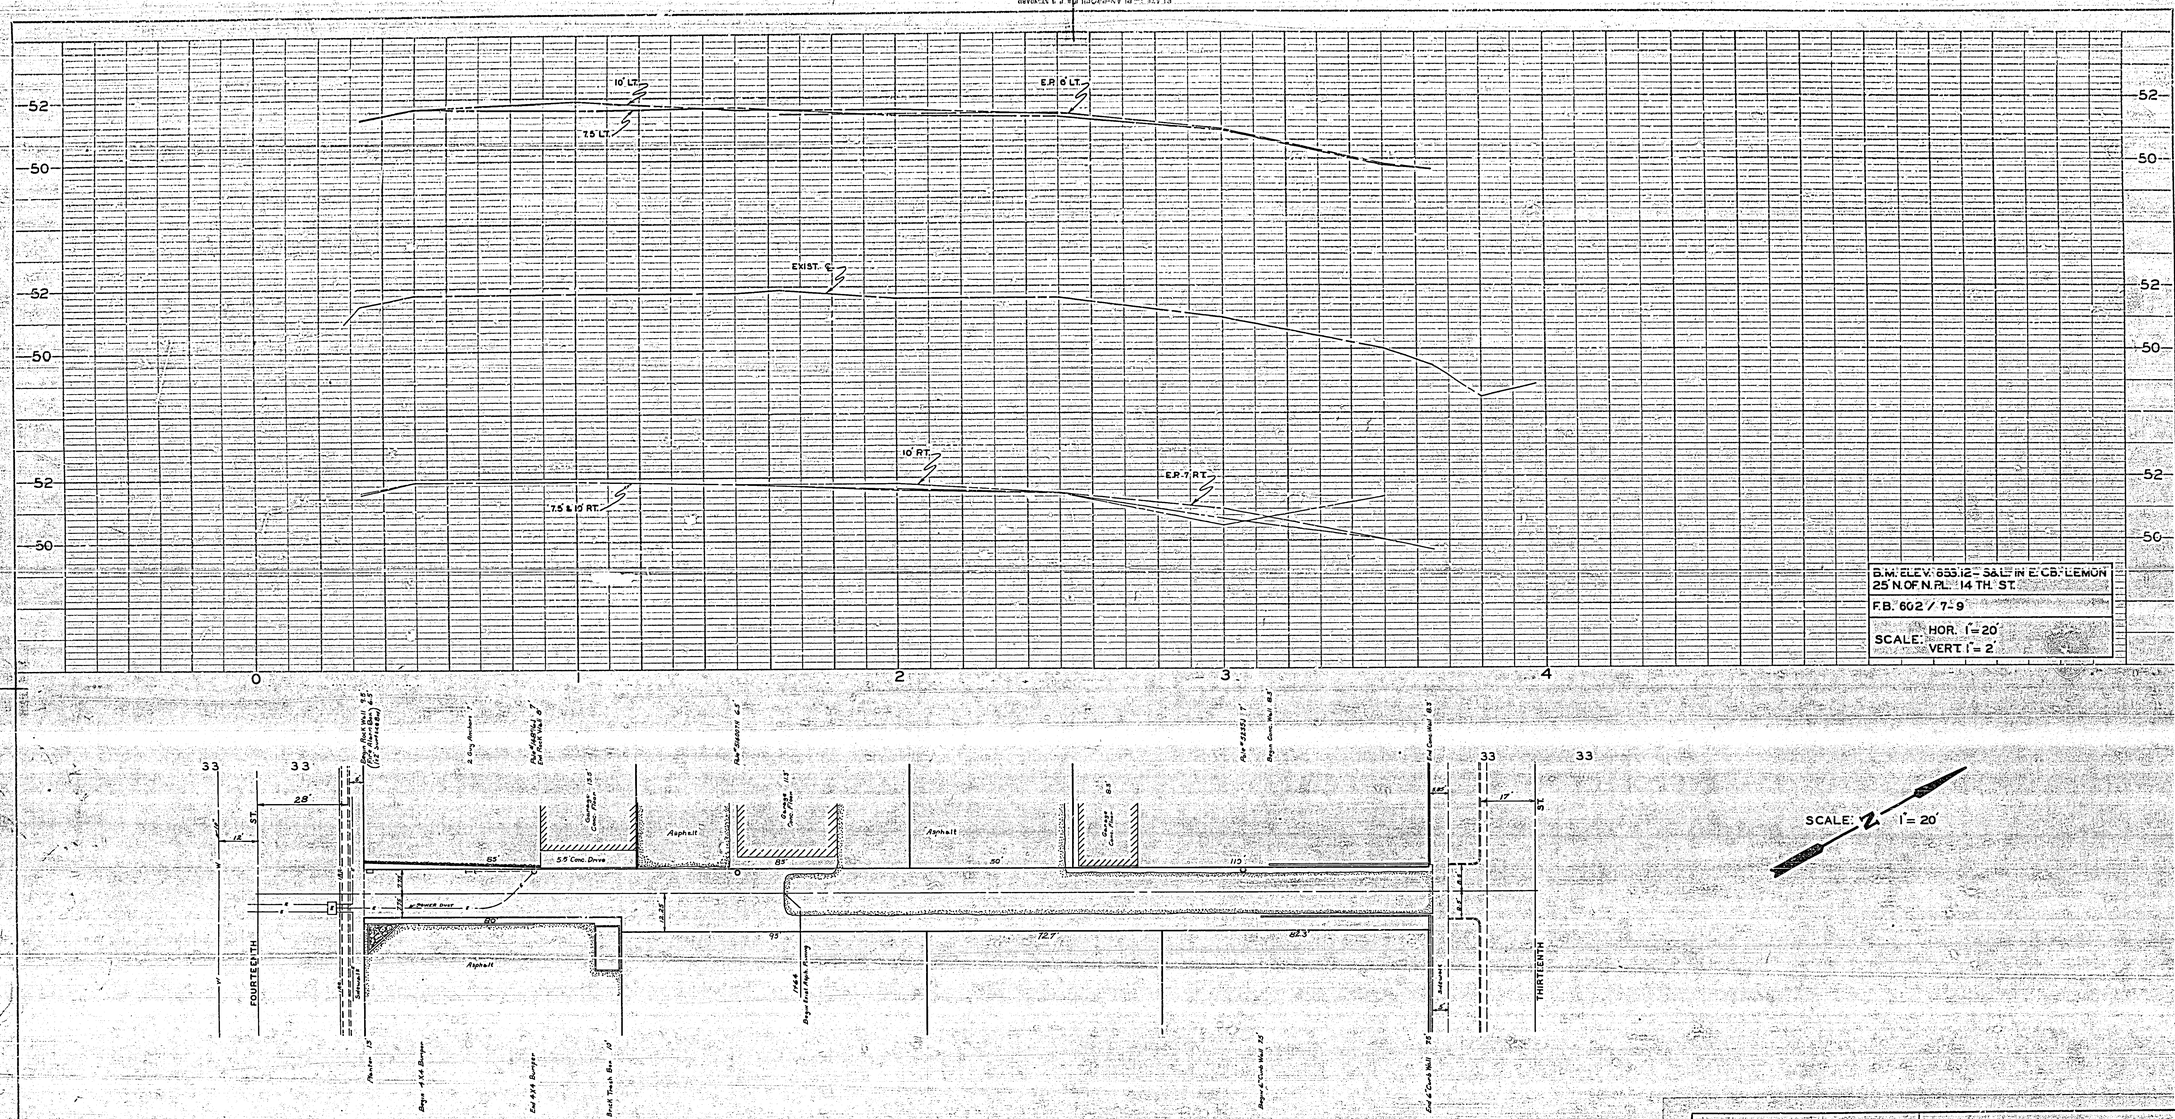

PROFILE

NOTE BOOK NO.	SURVEYED	BY	DATE
	PLOTTED		
	CRADES CHECKED		
	B.M.'S NOTED		
	STRUCTURE NOTATIONS CH'KD.		

PLAN

NOTE BOOK NO.	SURVEYED	BY	DATE
	PLOTTED		
	ALLEYMENT CHECKED		
	RT. OF WAY CHECKED		

REVISIONS			CITY OF RIVERSIDE CALIFORNIA DEPARTMENT OF PUBLIC WORKS
MARK	DATE	DESCRIPTION	ALLEY PAVING FOURTEENTH ST. TO THIRTEENTH ST. BET. ORANGE ST. & LEMON ST.
DESIGNED BY / DRAWN BY R.M.	CHECKED BY		APPROVED BY / DIRECTOR OF PUBLIC WORKS / DATE
RECOMMENDED BY / ASSISTANT CITY ENGINEER			R-347 SHEET 1 OF 1