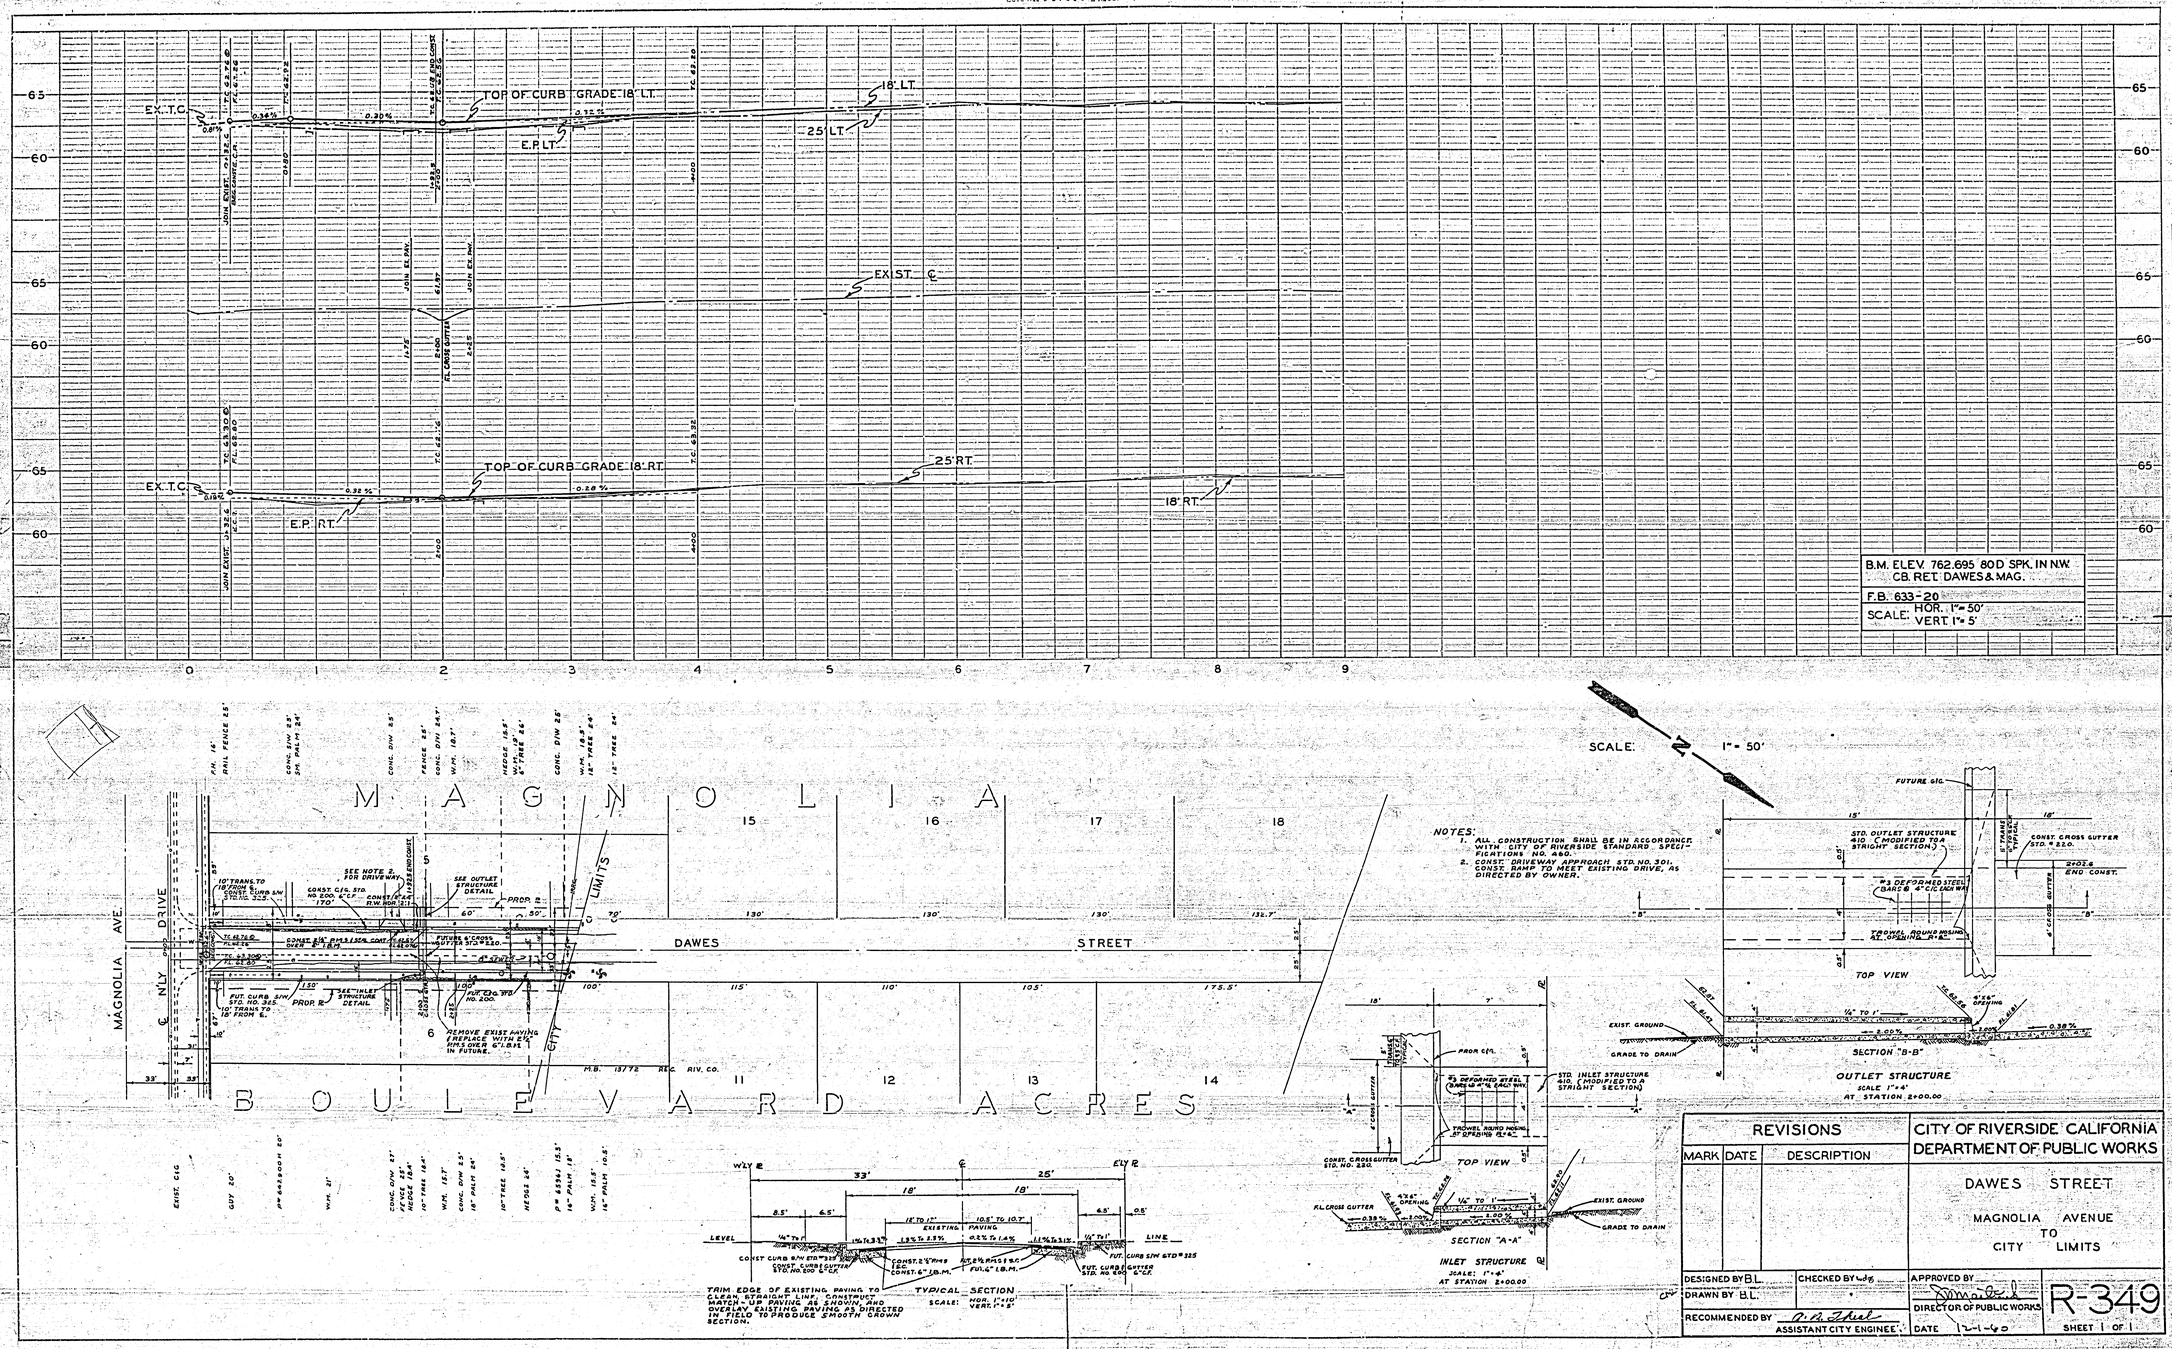

REVISIONS		
MARK	DATE	DESCRIPTION

CITY OF RIVERSIDE CALIFORNIA
DEPARTMENT OF PUBLIC WORKS

DAWES STREET
MAGNOLIA AVENUE TO CITY LIMITS

DESIGNED BY B.L. CHECKED BY [illegible]
DRAWN BY B.L.
RECOMMENDED BY [signature] ASSISTANT CITY ENGINEER
APPROVED BY [signature] DIRECTOR OF PUBLIC WORKS
DATE 12-1-60

R-349
SHEET 1 OF 1

PROFILE
SURVEYED
PLOTTED
NOTE BOOK GRADES CHECKED
NO. B.M. NOTED
STRUCTURE NOTATIONS CHK'D.

PLAN
SURVEYED
PLOTTED
NOTE BOOK ALIGNMENT CHECKED
NO. F.P. OR WAY CHECKED