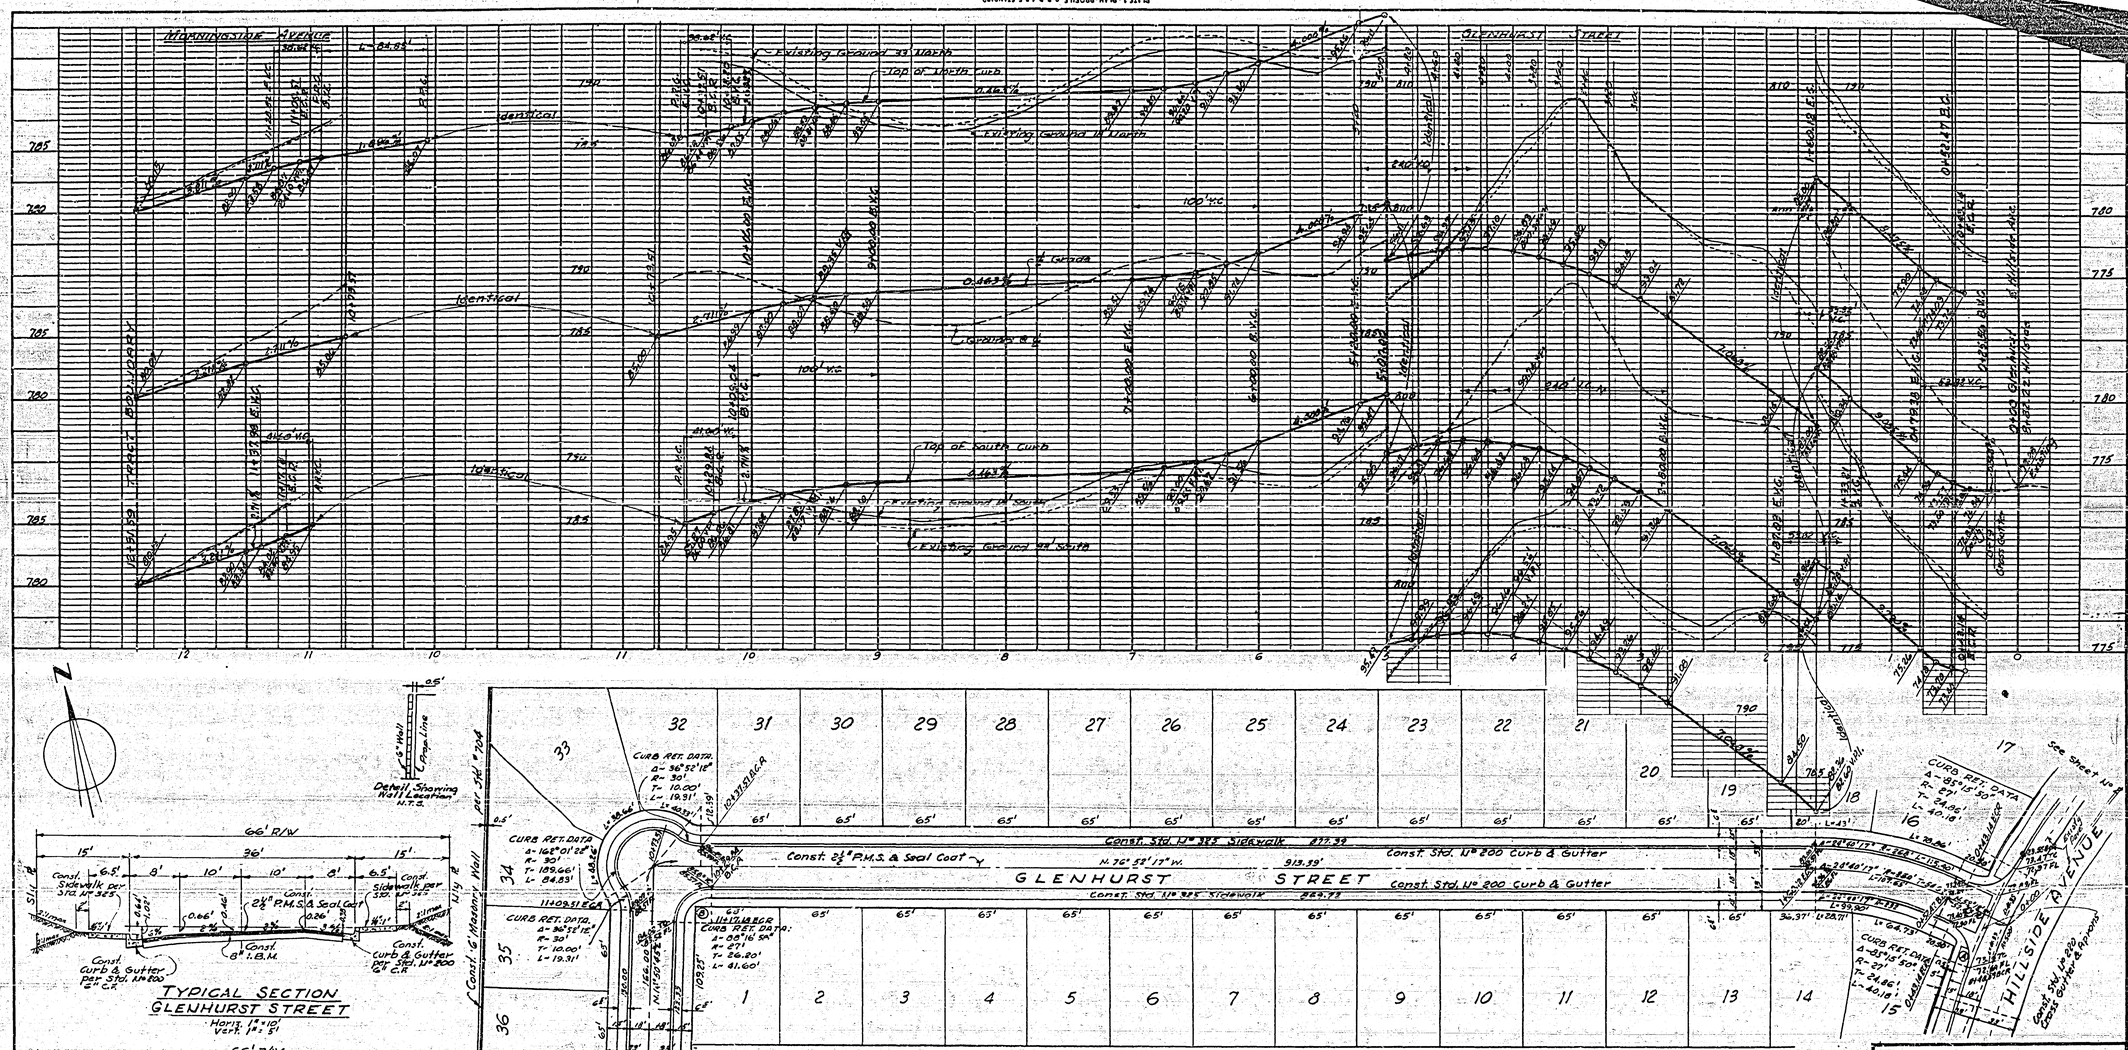

STREET SIGN SCHEDULE		
(A)	GLENHURST ST.	5800
	HILL SIDE AVE.	6900
(B)	GLENHURST ST.	5800
	MORNINGSIDE AVE.	6900

BENCH MARK

Nail & Washer in N.E. curb return at corner of Arlington & Arbor Drive. Elev. 768.06.

GENERAL NOTES

1. If the Subdivider desires to reduce the requirements on imported base material, additional soil tests may be taken at Subdivider's expense after streets are prepared to rough grade. Subdivider will contact inspection division, City of Riverside, before making tests.—The City will make a test of base material in place before paving can be installed, results of this test must indicate that the base material is satisfactory to the inspection division.
2. Construction to be in accordance with Specifications and Standards of the City of Riverside Department of Public Works.
3. Street name signs and posts to be furnished and installed by the Subdivider as per City Specifications and Standards.
4. Any relocation of existing utilities to clear the proposed work shall be the responsibility of the Subdivider.

QUANTITY ESTIMATE

Std. Nº 325 Sidewalk	14,520 sq. ft.
Std. Nº 350 Sidewalk	1,450 sq. ft.
Std. Nº 200 Curb & Gutter G.C.F.	2,700 lin. ft.
Std. Nº 230 Cross Gutter & Aprons	559 sq. ft.
Std. Nº 180 Barricade	2
Std. Nº 104 6' Masonry Wall	304 lin. ft.
2½" P.M.S. & seal coat	44,000 sq. ft.
Excavation	12,500 cu. yds.
2"x4" Redwood Header	82 lin. ft.
Imported Base Material (8")	1,095 cu. yds.

1-14-60

REVISION		
MARK	DATE	DESCRIPTION

ALBERT A. WEBB ASSOCIATES
CIVIL ENGINEERS - RIVERSIDE, CALIFORNIA
APPROVED B. H. Webb DATE 11-11-59
R.E. 7876

CITY OF RIVERSIDE, CALIFORNIA
DEPARTMENT OF PUBLIC WORKS

STREET PLAN & PROFILE
GLENHURST St. & MORNINGSIDE Ave.
VIEW PARK TRACT, UNIT Nº 1

DATE 11-4-54	SCALE Horiz 1" = 50' Vert 1" = 5'	APPROVED BY	
DRAWN	W.O. 59-171	DIRECTOR OF PUBLIC WORKS	NO. R-3551
CHECKED	F.B. 426	DATE 2-9-60	SHEET 1 OF 2

PROFILE: SURVEYED, PLOTTED, GRADES CHECKED, B.M.'S NOTED. SHEET NO. 1 OF 2 SHEETS

PLAN: SURVEYED, PLOTTED, STREET CHECKED, RT. OF WAY CHECKED.

59-171 A

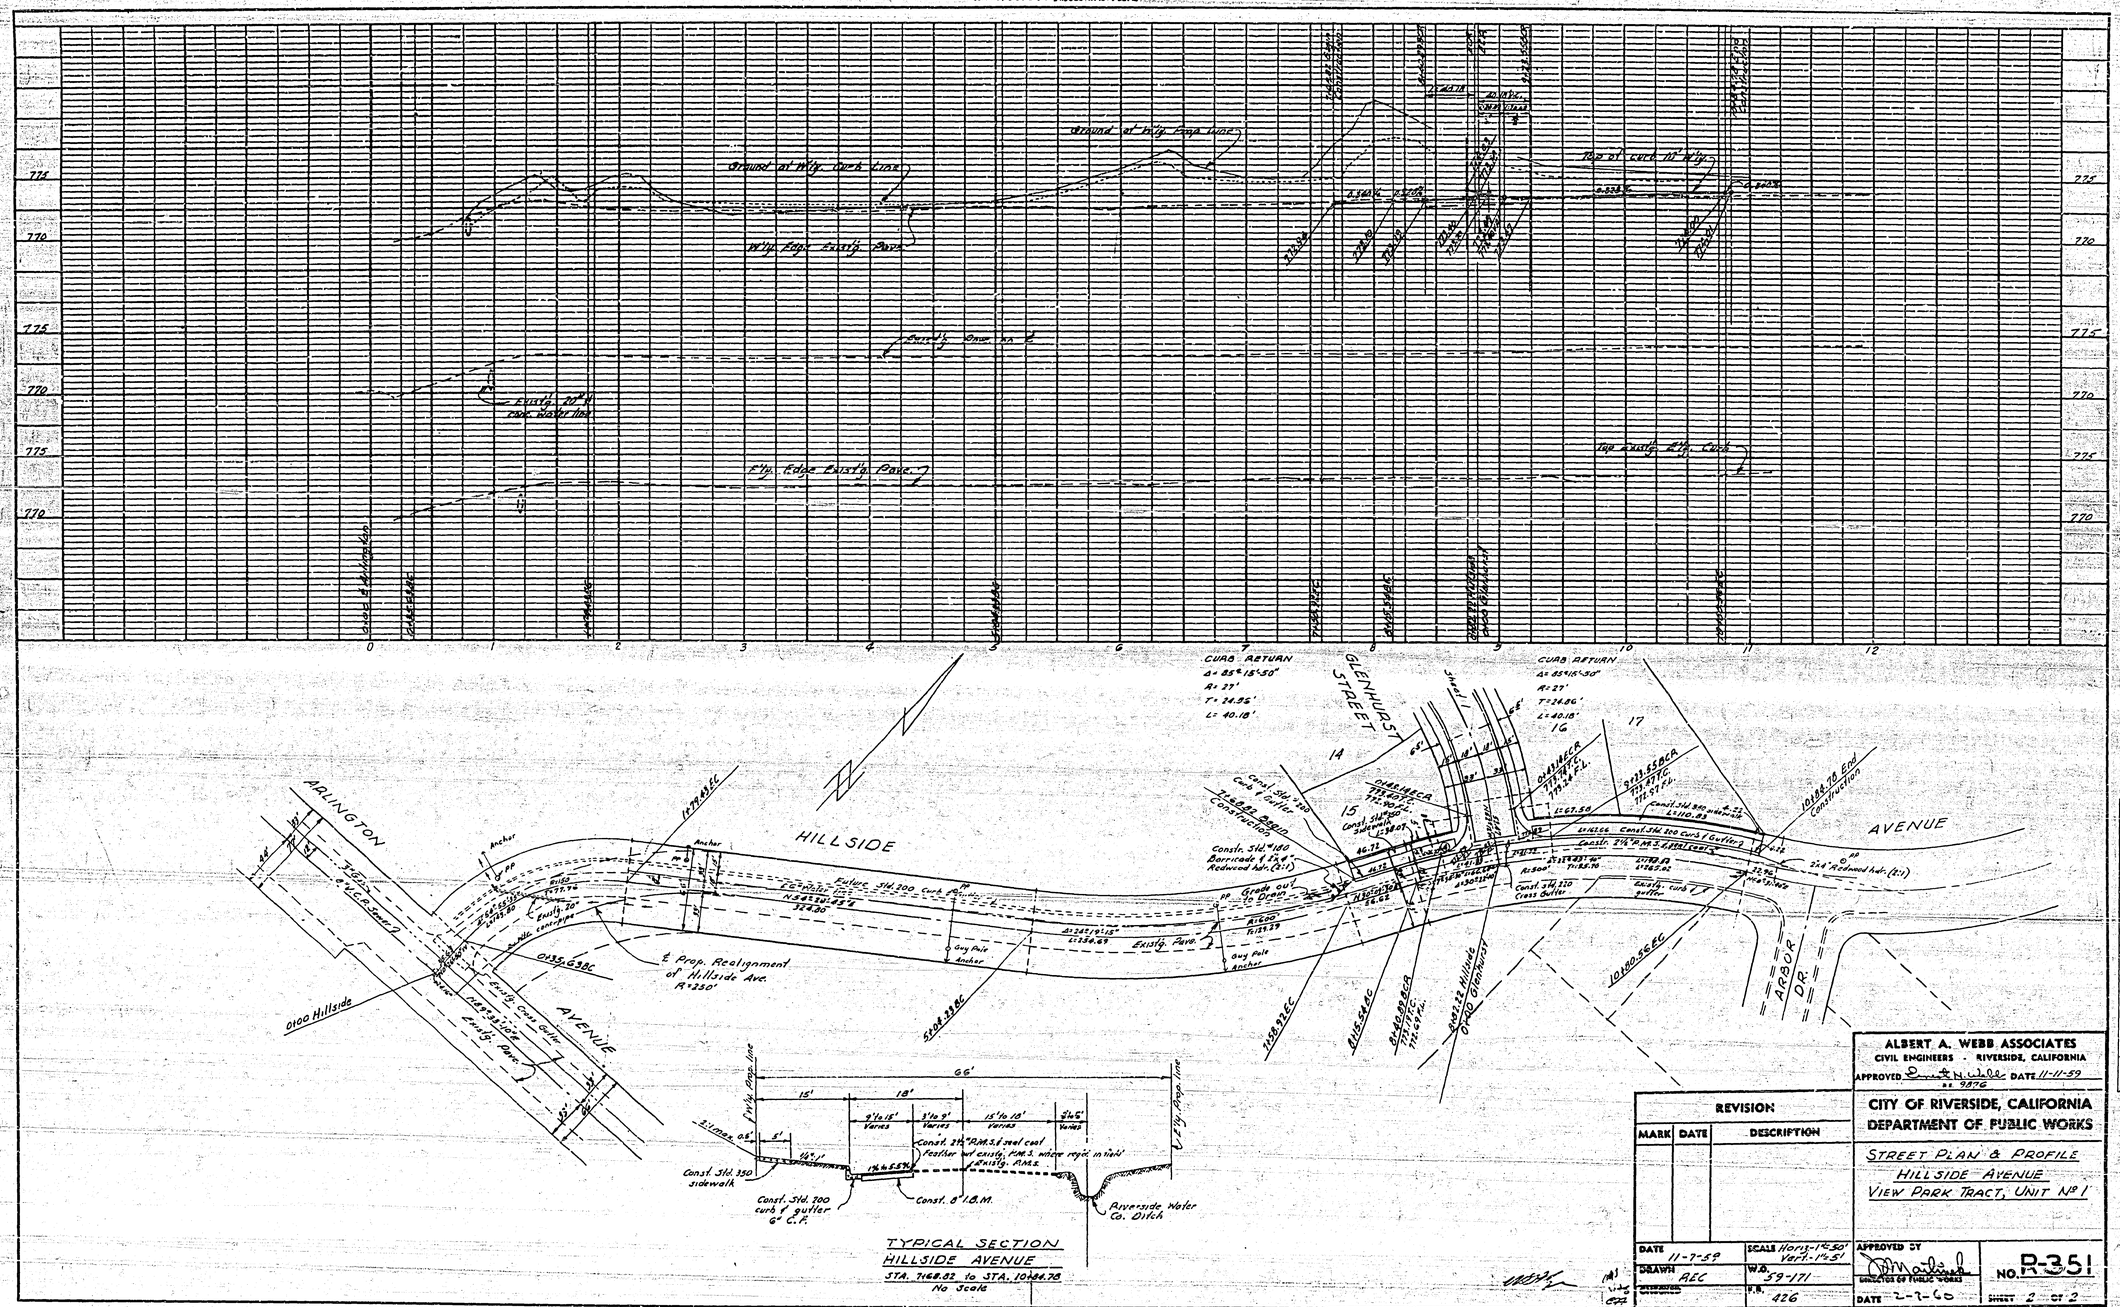
PROFILE
Ground at W'ly. Curb Line
Ground at W'ly. Prop. Line
W'ly. Edge Existg. Pave.
Existg. Pave. ℄
Existg. 20" W.M. Pole Water Line
E'ly. Edge Existg. Pave.
Top Existg. E'ly. Curb
Top of Curb at W'ly.
PLAN
ARLINGTON
AVENUE
HILLSIDE
AVENUE
GLENHURST STREET
ARBOR DR
CURB RETURN
Δ = 85°15'50"
R = 27'
T = 24.95'
L = 40.18'
CURB RETURN
Δ = 85°15'50"
R = 27'
T = 24.86'
L = 40.18'
℄ Prop. Realignment of ℄ Hillside Ave. R=250'
Future Std. 200 Curb & Gutter
Existg. Pave.
Existg. Cross Gutter
Existg. 20" cast-iron pipe
Guy Pole Anchor
Grade out to Drain
Const. Std. 350 Cross Gutter
Existg. curb & gutter
Const. Std. 200 curb & gutter
Const. Std. 350 curb & gutter
Const. 24" R.M.S. & asphaltic
Const. 24" R.M.S. & asphaltic
Const. Std. 350 Curb & Gutter
Const. Std. 200 curb & gutter
Const. Std. 140 Barricade & Type "A" Reflected Hdr. (2:1)
Begin Construction
End Construction
Type "A" Reflected Hdr. (2:1)
0100 Hillside
0139.63 BC
0158.92 EC
0168.92 BC
0188.92 EC
0208.92 BC
0208.92 Hillside
0208.92 Glenhurst
0280.56 EC
10284.70 End Construction
Prop. Prop. line
66'
15'
18'
9' to 15' Varies
3' to 9' Varies
15' to 10' Varies
3' to 6' Varies
2' Cross 0.5%
5'
1½'
1% to 5.5%
Const. Std. 350 sidewalk
Const. Std. 200 curb & gutter 6" C.P.
Const. 8" I.B.M.
Const. 2½" R.M.S. & coal tar feather wt existg. R.M.S. where reqd. in field
Existg. R.M.S.
Riverside Water Co. Ditch
TYPICAL SECTION
HILLSIDE AVENUE
STA. 7168.92 to STA. 10284.70
No Scale
ALBERT A. WEBB ASSOCIATES
CIVIL ENGINEERS - RIVERSIDE, CALIFORNIA
APPROVED DATE 11-11-59
CITY OF RIVERSIDE, CALIFORNIA
DEPARTMENT OF PUBLIC WORKS
STREET PLAN & PROFILE
HILLSIDE AVENUE
VIEW PARK TRACT, UNIT No 1
REVISION
MARK
DATE
DESCRIPTION
DATE 11-7-59
SCALE Horiz. 1"=50' Vert. 1"=5'
DRAWN AEC
W.O. 59-171
F.B. 426
APPROVED BY
DIRECTOR OF PUBLIC WORKS
DATE 2-7-60
NO. R-351
SHEET 2 OF 2
59-171A