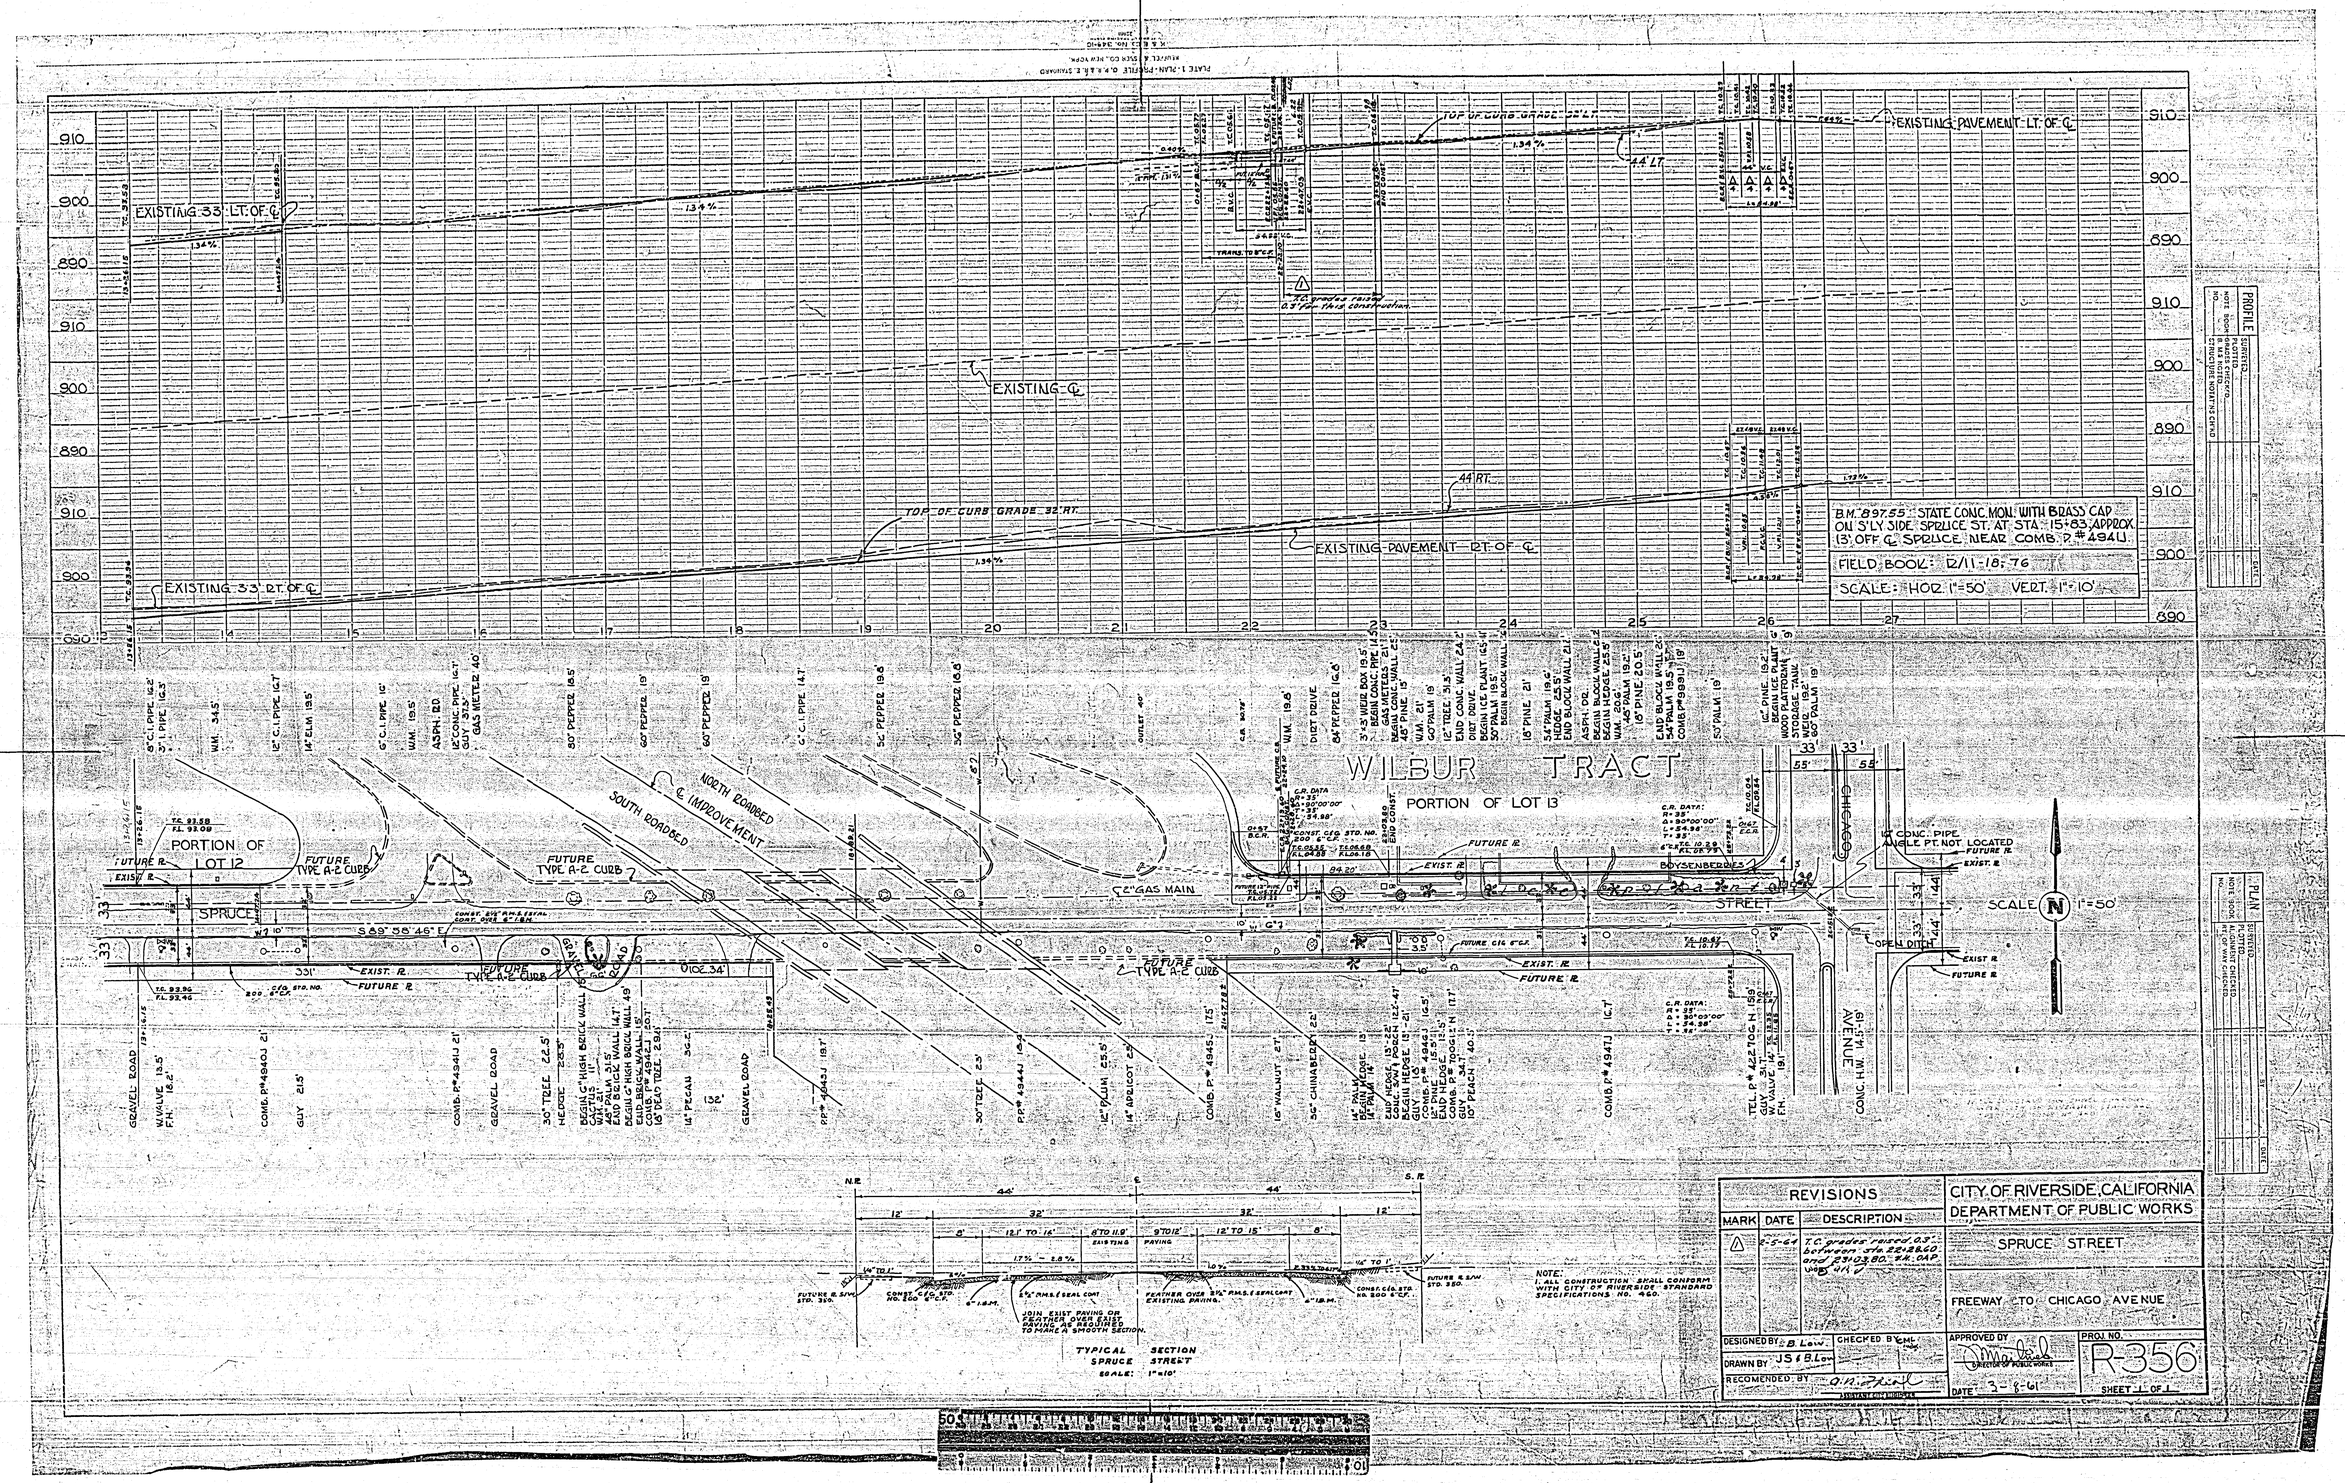

REVISIONS		
MARK	DATE	DESCRIPTION
△	2-5-64	T.C. grades raised 0.3' between sta. 22+28.60 and 23+03.80. F.H. OAP UNDER 41

CITY OF RIVERSIDE, CALIFORNIA
DEPARTMENT OF PUBLIC WORKS

SPRUCE STREET

FREEWAY TO CHICAGO AVENUE

DESIGNED BY B. Low
CHECKED BY CML
DRAWN BY JS & B. Low
RECOMENDED BY A.N. Friel, ASSISTANT CITY ENGINEER
APPROVED BY [signature], DIRECTOR OF PUBLIC WORKS
DATE 3-8-61
PROJ. NO. R-356
SHEET 1 OF 1