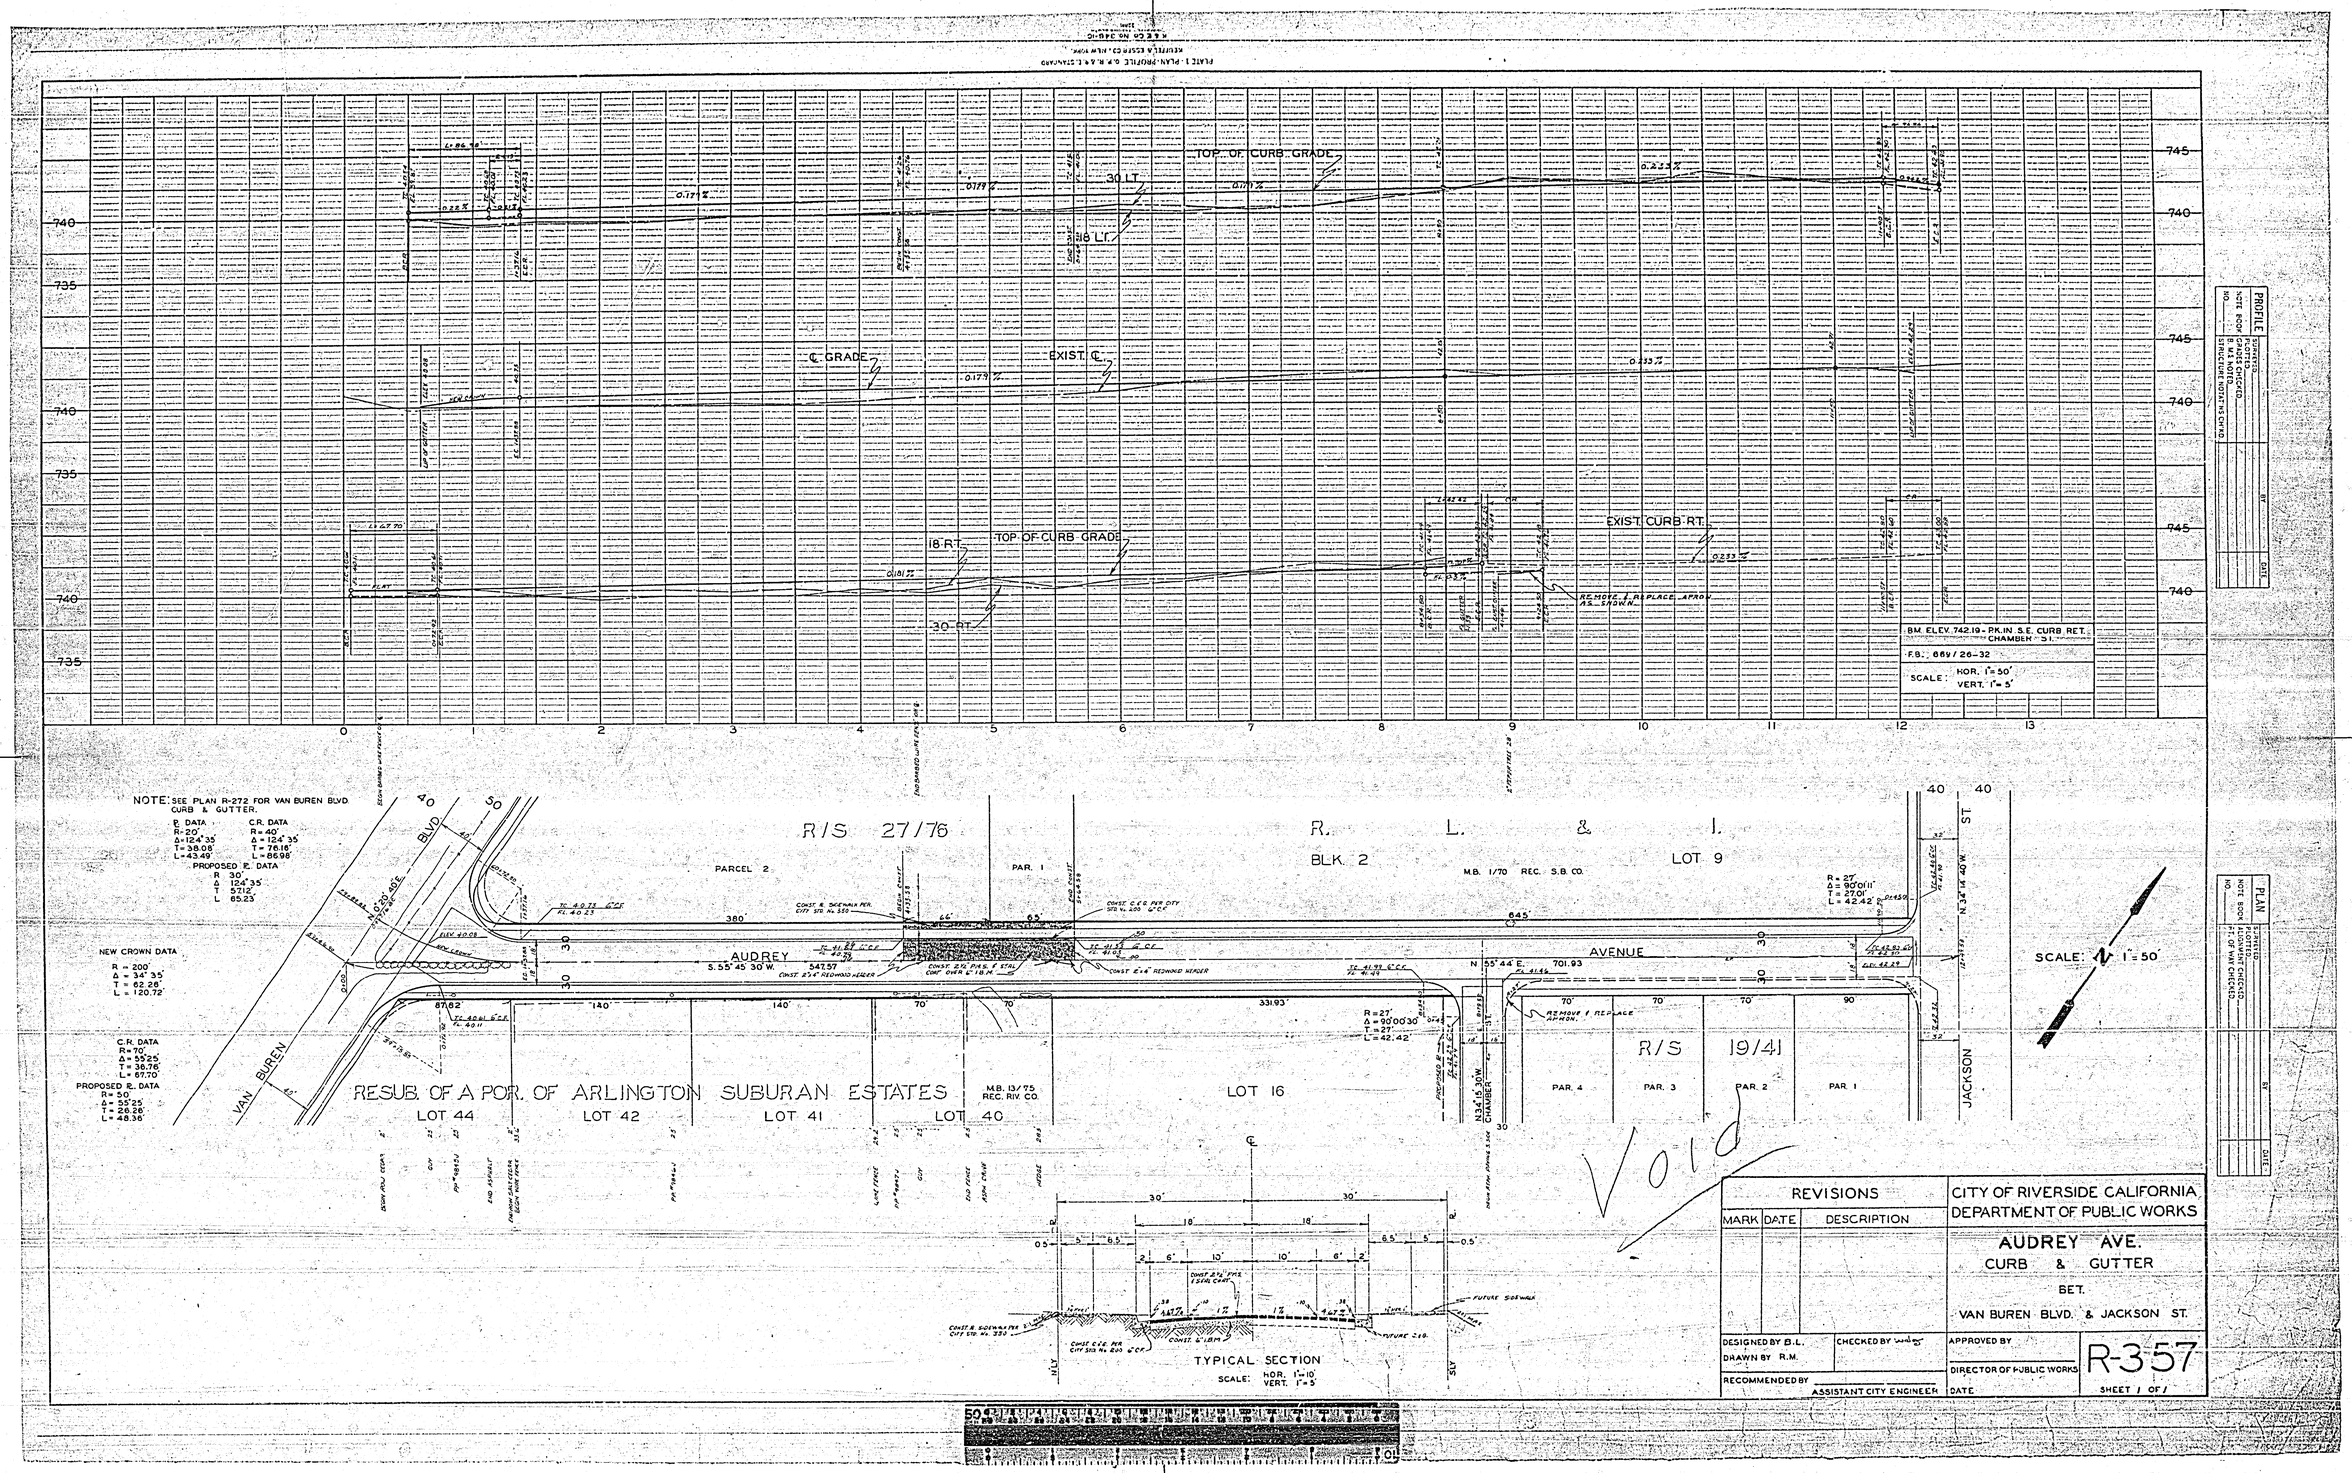

REVISIONS		
MARK	DATE	DESCRIPTION

CITY OF RIVERSIDE CALIFORNIA
DEPARTMENT OF PUBLIC WORKS

AUDREY AVE.
CURB & GUTTER
BET.
VAN BUREN BLVD. & JACKSON ST.

DESIGNED BY B.L.
DRAWN BY R.M.
CHECKED BY
RECOMMENDED BY
ASSISTANT CITY ENGINEER
APPROVED BY
DIRECTOR OF PUBLIC WORKS
DATE

R-357
SHEET 1 OF 1

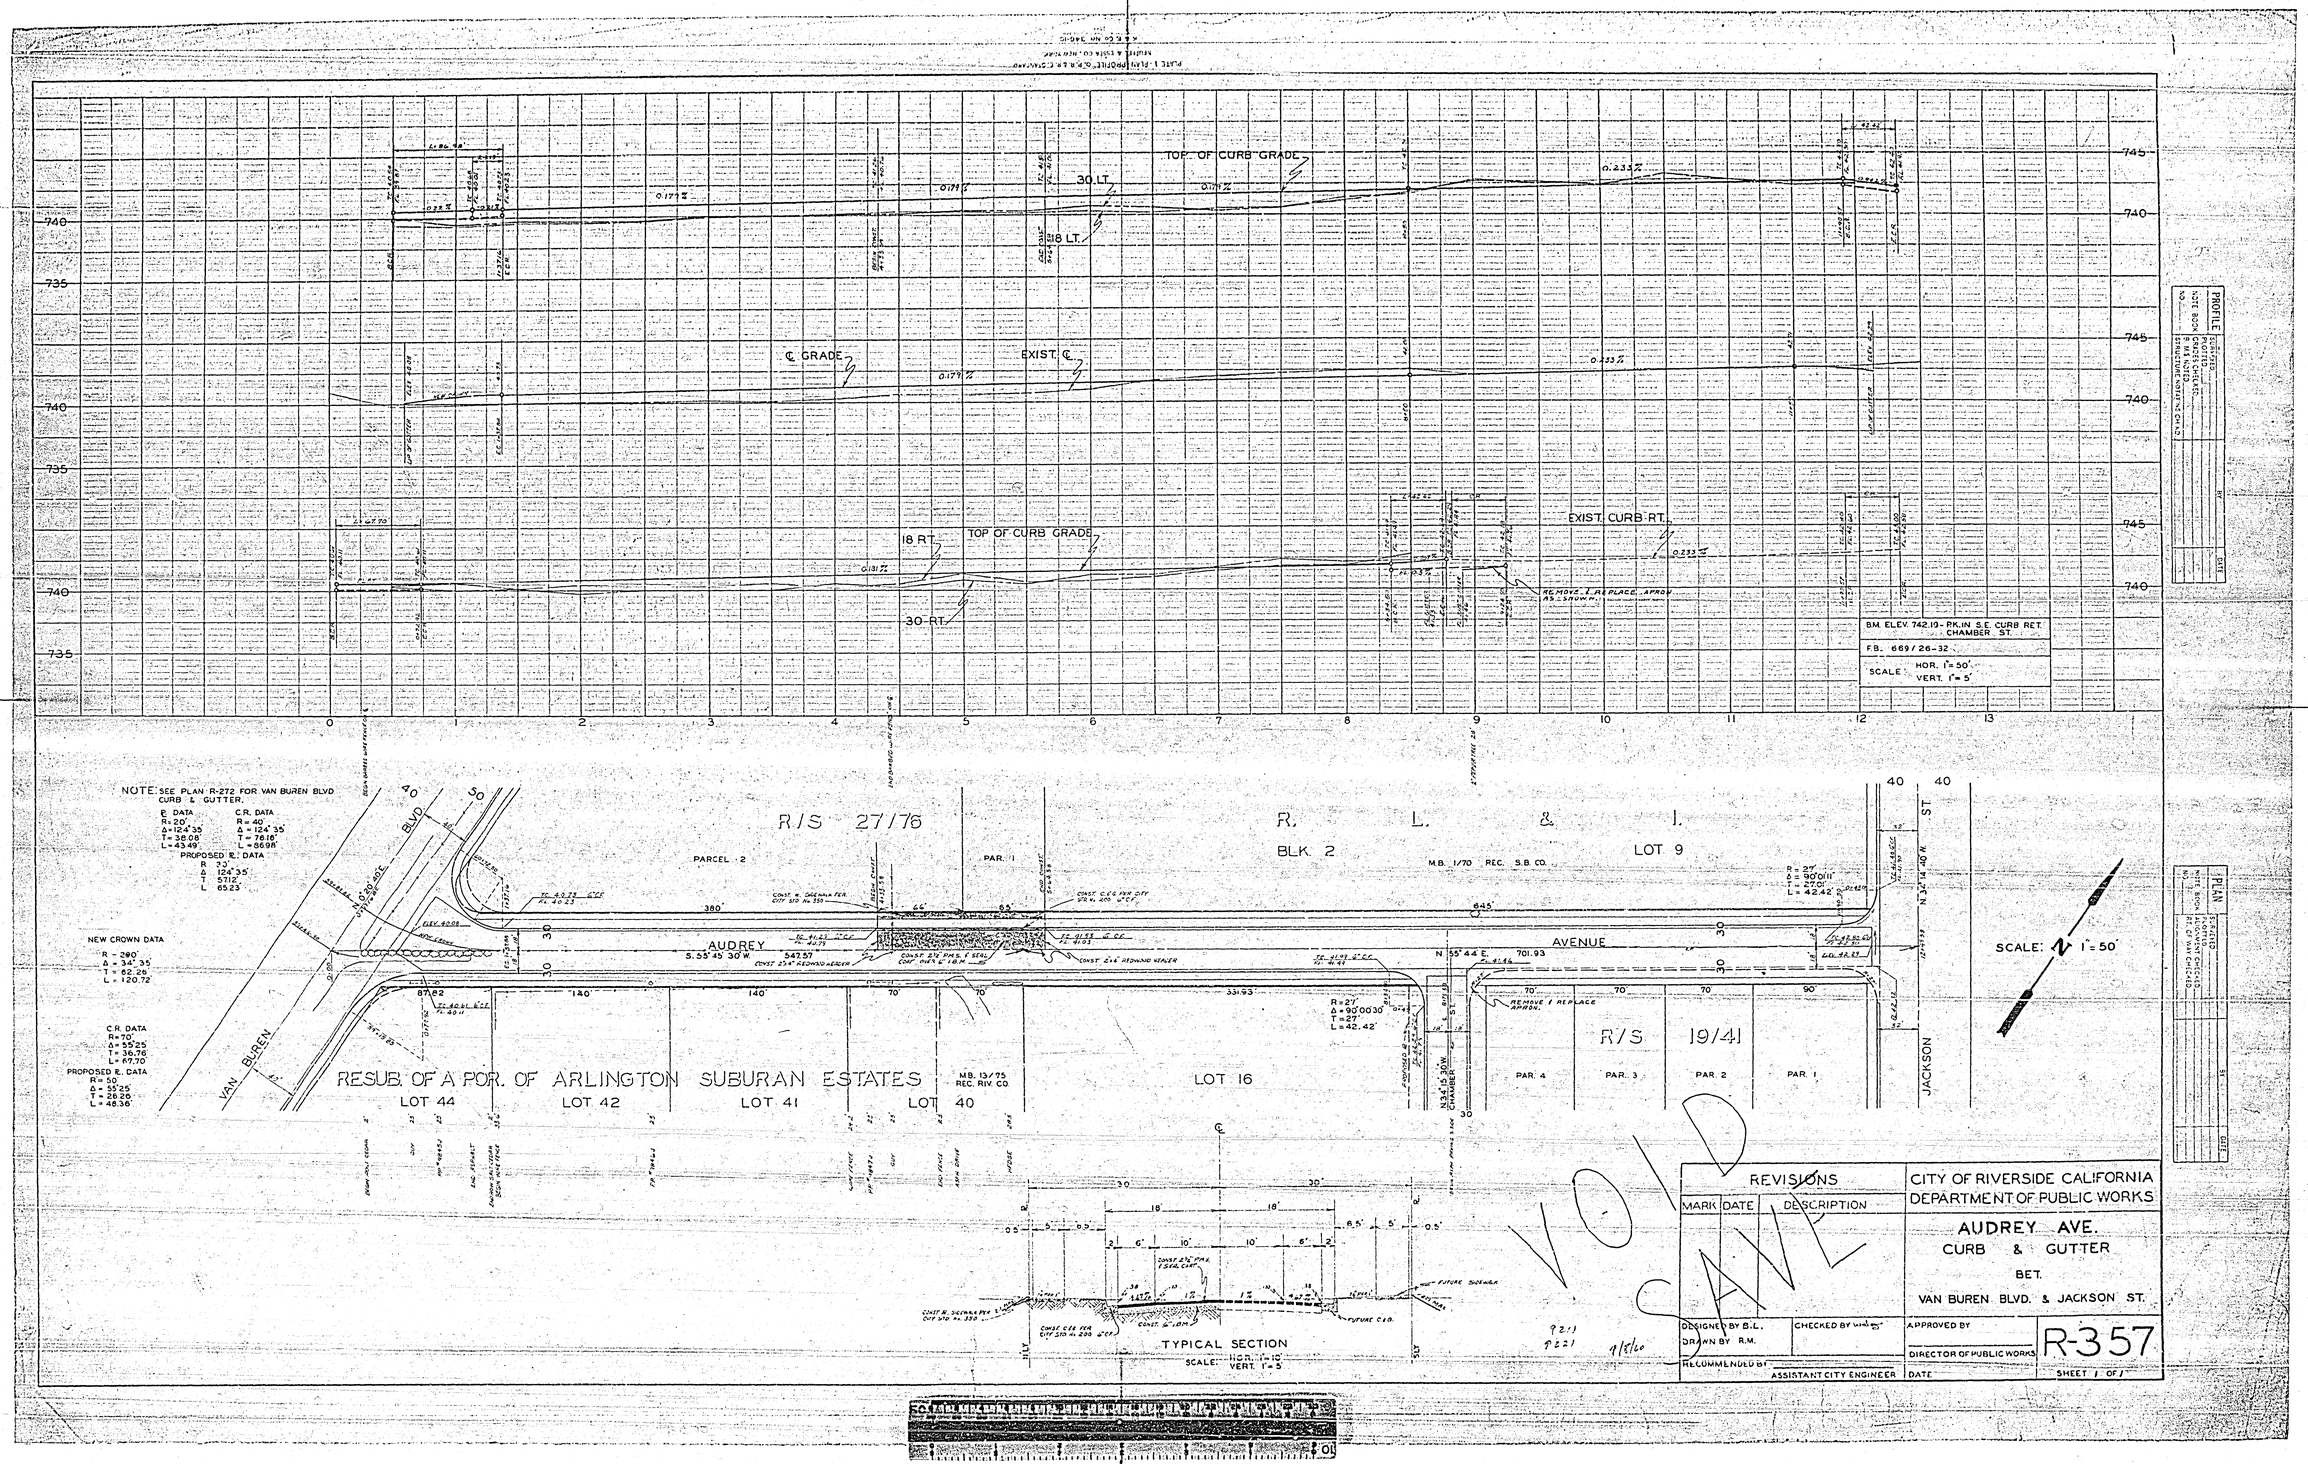

REVISIONS		
MARK	DATE	DESCRIPTION

CITY OF RIVERSIDE CALIFORNIA
DEPARTMENT OF PUBLIC WORKS

AUDREY AVE.
CURB & GUTTER
BET.
VAN BUREN BLVD. & JACKSON ST.

DESIGNED BY B.L. DRAWN BY R.M. CHECKED BY
APPROVED BY
DIRECTOR OF PUBLIC WORKS
RECOMMENDED BY ASSISTANT CITY ENGINEER
DATE
R-357
SHEET 1 OF 1