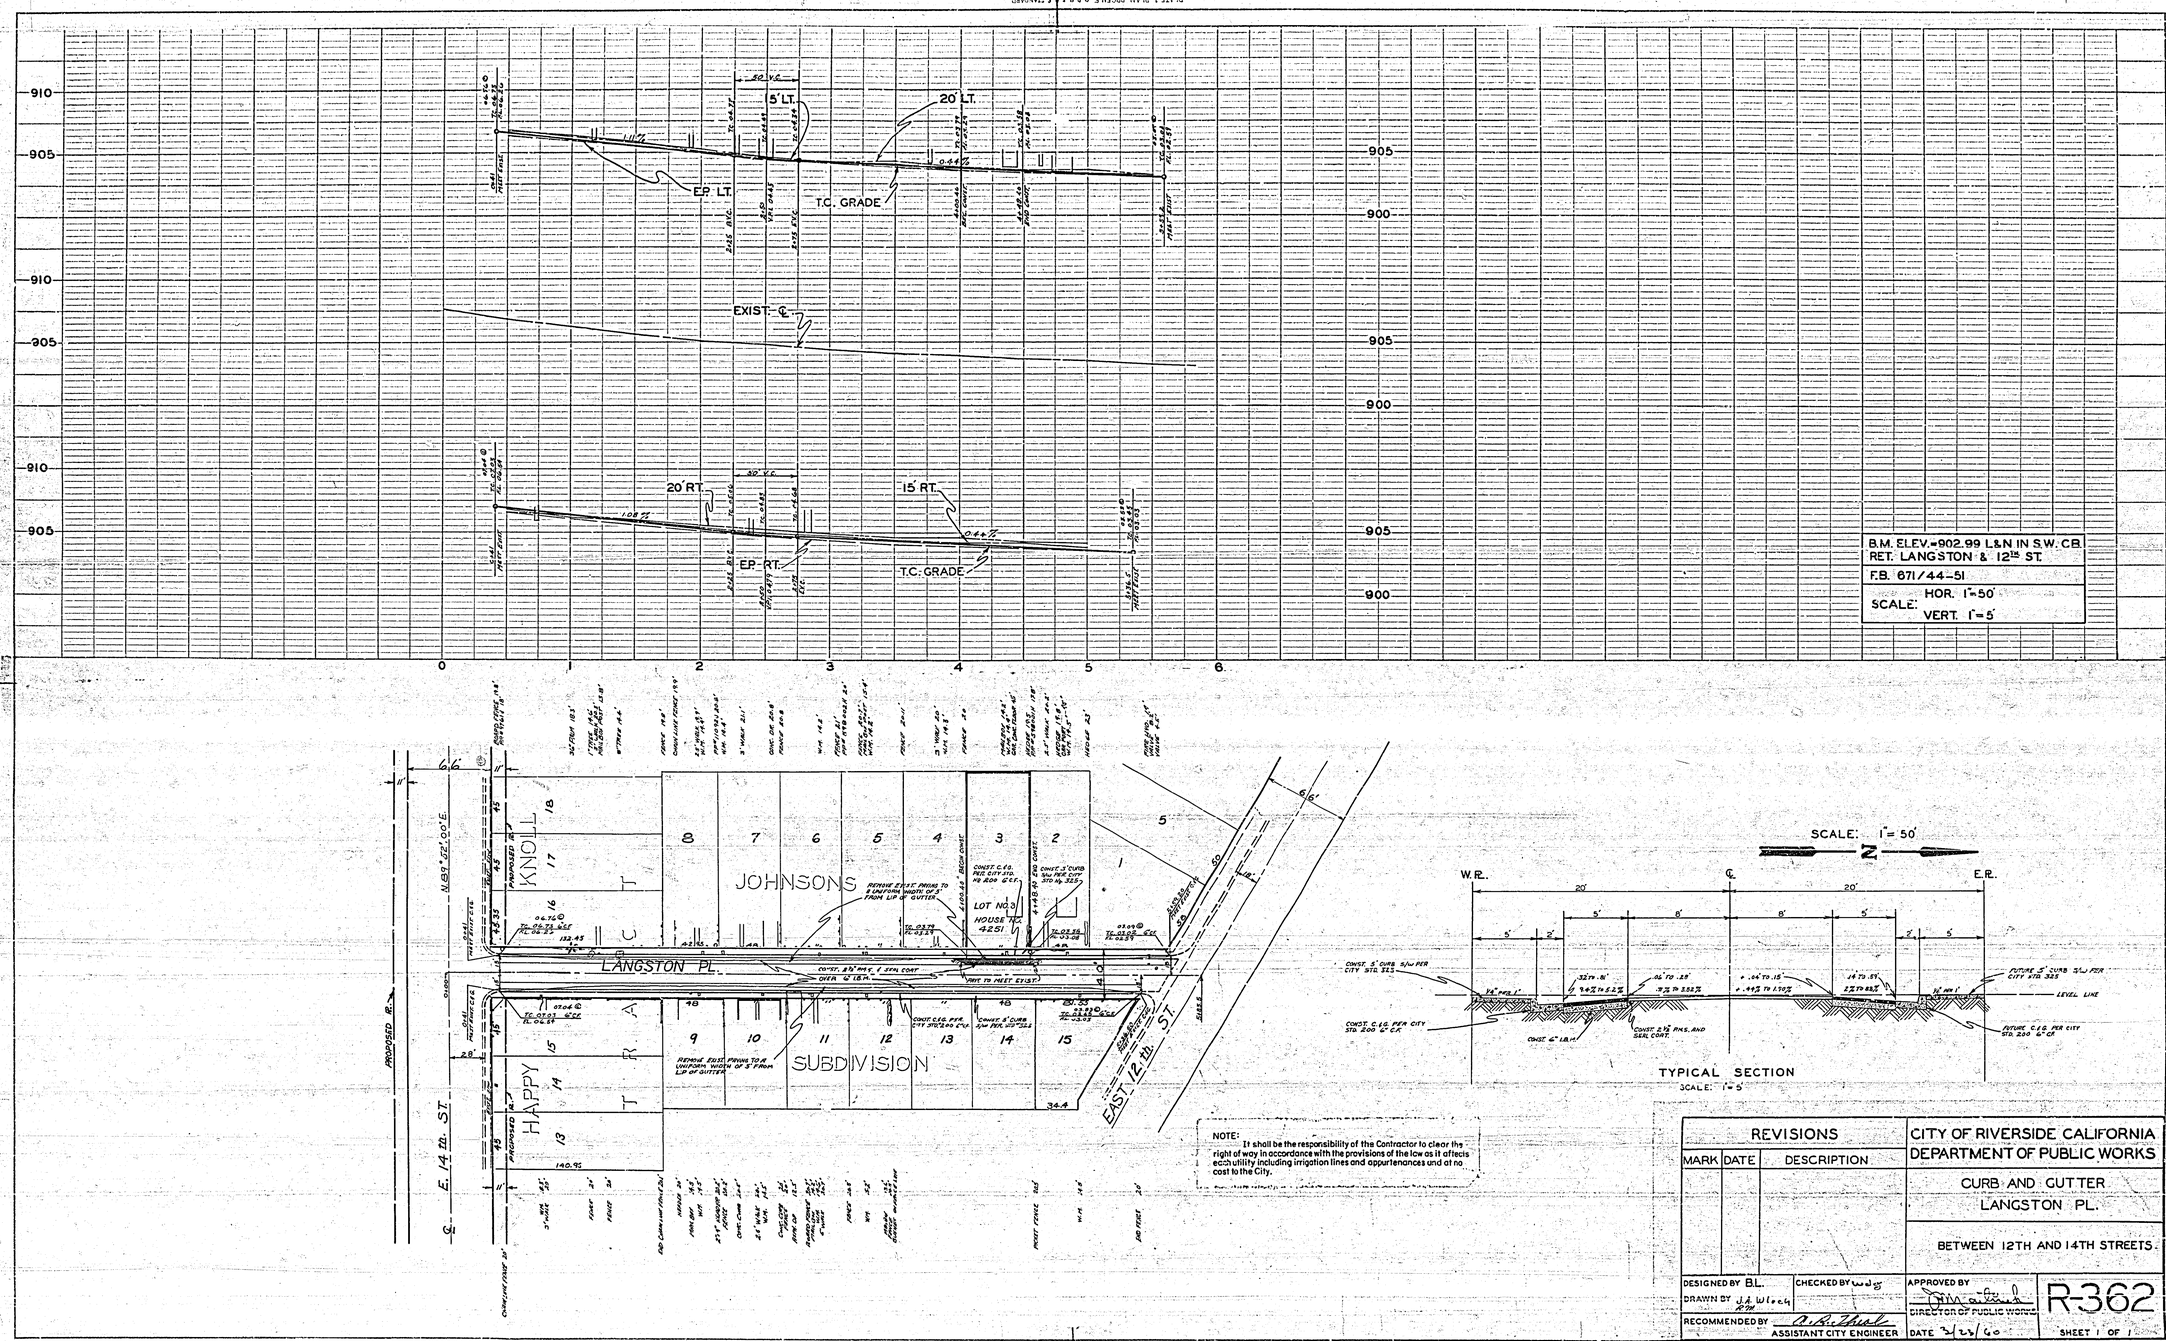

NOTE:
It shall be the responsibility of the Contractor to clear the right of way in accordance with the provisions of the law as it affects each utility including irrigation lines and appurtenances and at no cost to the City.

REVISIONS		
MARK	DATE	DESCRIPTION

CITY OF RIVERSIDE CALIFORNIA
DEPARTMENT OF PUBLIC WORKS

CURB AND GUTTER
LANGSTON PL.

BETWEEN 12TH AND 14TH STREETS.

DESIGNED BY B.L. CHECKED BY W.J.G.
DRAWN BY J.A. Wloch R.M.
RECOMMENDED BY A. R. Theal ASSISTANT CITY ENGINEER
APPROVED BY [signature] DIRECTOR OF PUBLIC WORKS
DATE 3/23/60

R-362
SHEET 1 OF 1

PROFILE
SURVEYED
PLOTTED
GRADES CHECKED
B.M.'S NOTED
STRUCTURE NOTATIONS CHECKED
NOTE BOOK NO.
DATE
BY

PLAN
SURVEYED
PLOTTED
ALIGNMENT CHECKED
RT. OF WAY CHECKED
NOTE BOOK NO.
DATE
BY