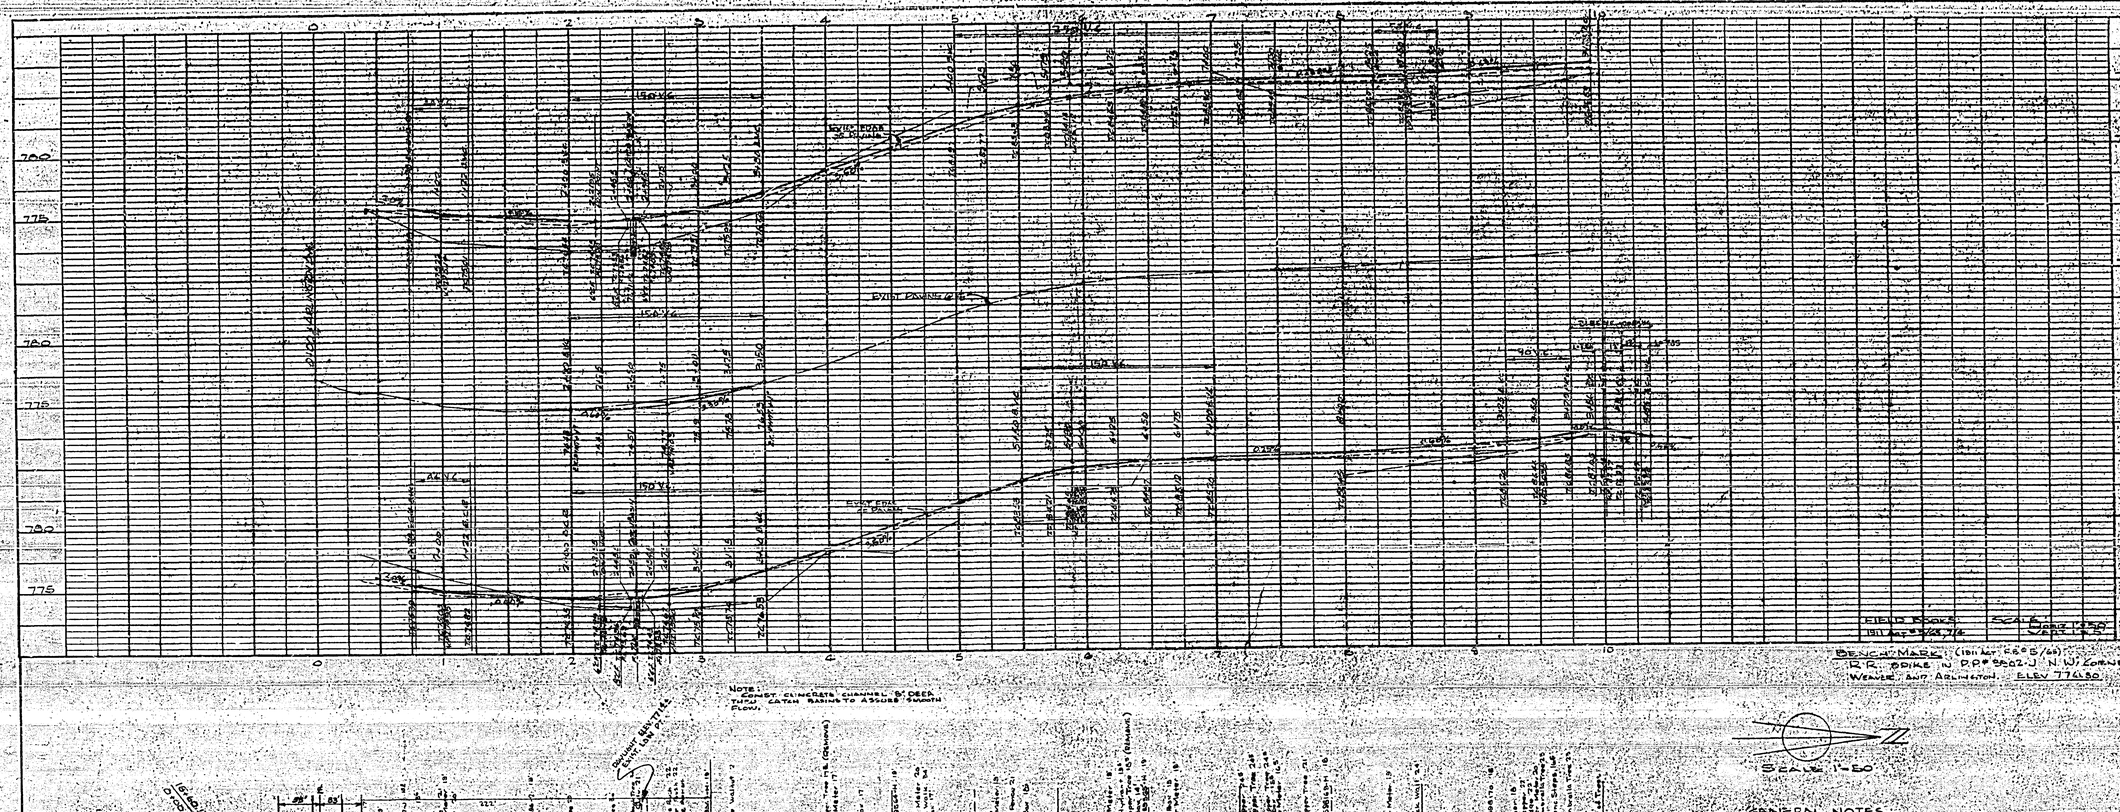

GENERAL NOTES

1. IT SHALL BE THE RESPONSIBILITY OF THE CONTRACTOR TO CLEAR THE RIGHT OF WAY IN ACCORDANCE WITH THE PROVISIONS OF LAW AS IT AFFECTS EACH UTILITY INCLUDING IRRIGATION LINES AND APPURTENANCES AND AT NO EXTRA COST TO THE CITY.
2. CONSTRUCTION SHALL BE IN ACCORDANCE WITH THE CITY OF RIVERSIDE, DEPT. OF PUBLIC WORKS SPECIFICATIONS NOTES AND STANDARD DRAWINGS.
3. TRIM EDGE OF EXISTING PAVING WHERE NEW PAVING JOINS EXISTING PAVEMENT TO CLEAN STRAIGHT LINE. CONSTRUCT MATCH-UP PAVING AS SHOWN.
4. AT ALL EXISTING DRIVEWAYS CONSTRUCT DRIVEWAY DEPRESSION AS DIRECTED IN FIELD AND GRADE TO MEET EXISTING DRIVES AT PROPERTY LINE WHERE SUCH GRADING REQUIRES THE REMOVAL OF AN EXIST. DRIVEWAY APPROACH IT SHALL BE REPLACED WITH A NEW APPROACH OF COMPARABLE MATERIAL.
5. RELOCATE SIGNS AND MAIL BOXES AS DIRECTED IN FIELD.
6. ANY EXISTING STRUCTURE INTERFERING WITH CONSTRUCTION OR GRADING SHALL BE REMOVED BY CONTRACTOR AND:
   - RELOCATED AT PROPERTY OWNERS EXPENSE
   - LEFT FOR PROPERTY OWNERS AT HIS REQUEST, OR
   - DISPOSED OF BY CONTRACTOR.
7. WHERE EXISTING SHRUBS OR TREES NECESSITATE ALTERATION OF TYPICAL SECTION TO SAVE SAME WALKWAY AREA MAY BE DECREASED TO NO LESS THAN 1'-0" AS DIRECTED IN FIELD.
8. ALL TREES IN WAY OF CONST. TO BE REMOVED. 2 COTTONWOODS AT LOT 36 SHOULD BE REMOVED TO PREVENT FUTURE DAMAGE TO CURB. TREES TO BE REMOVED AS NOTED.

QUANTITY ESTIMATE

TREE REMOVAL	9 EA
BARE ROOM STD. 166	1 EA
CURB AND GUTTER, C.C.P. STD 200	1850 LF
1½" Asphalt Concrete Paving	13,220 S.F.
1" Asphalt Concrete Finishing Course	31,070 S.F.
IMPORTED BASE MATERIAL (9")	528 C.Y.
1"x6" REDWOOD HEADER	50 LF
EXCAVATION (CUT)	600 C.Y.
(FILL)	200 C.Y.
CATCH BASIN STD. 405	1 EA
7" x 8½" x 16" CORR. METAL PIPE	48 LF
CONCRETE STEPS (NEW DETAIL)	2 EA
REMOVE 1/16" CORR. PIPE	37 LF
CONST. REMOVAL	3500 S.F.

REVISIONS		
MARK	DATE	DESCRIPTION

CITY OF RIVERSIDE CALIFORNIA
DEPARTMENT OF PUBLIC WORKS

WEAVER STREET IMPROVEMENT DISTRICT

FROM ARLINGTON AVENUE NORTHERLY

DESIGNED BY dw
DRAWN BY ABI hw
CHECKED BY R.B. 5876
RECOMMENDED BY
ASSISTANT CITY ENGINEER
APPROVED BY
DIRECTOR OF PUBLIC WORKS
DATE
R-371
SHEET 1 OF 1

60-76-A