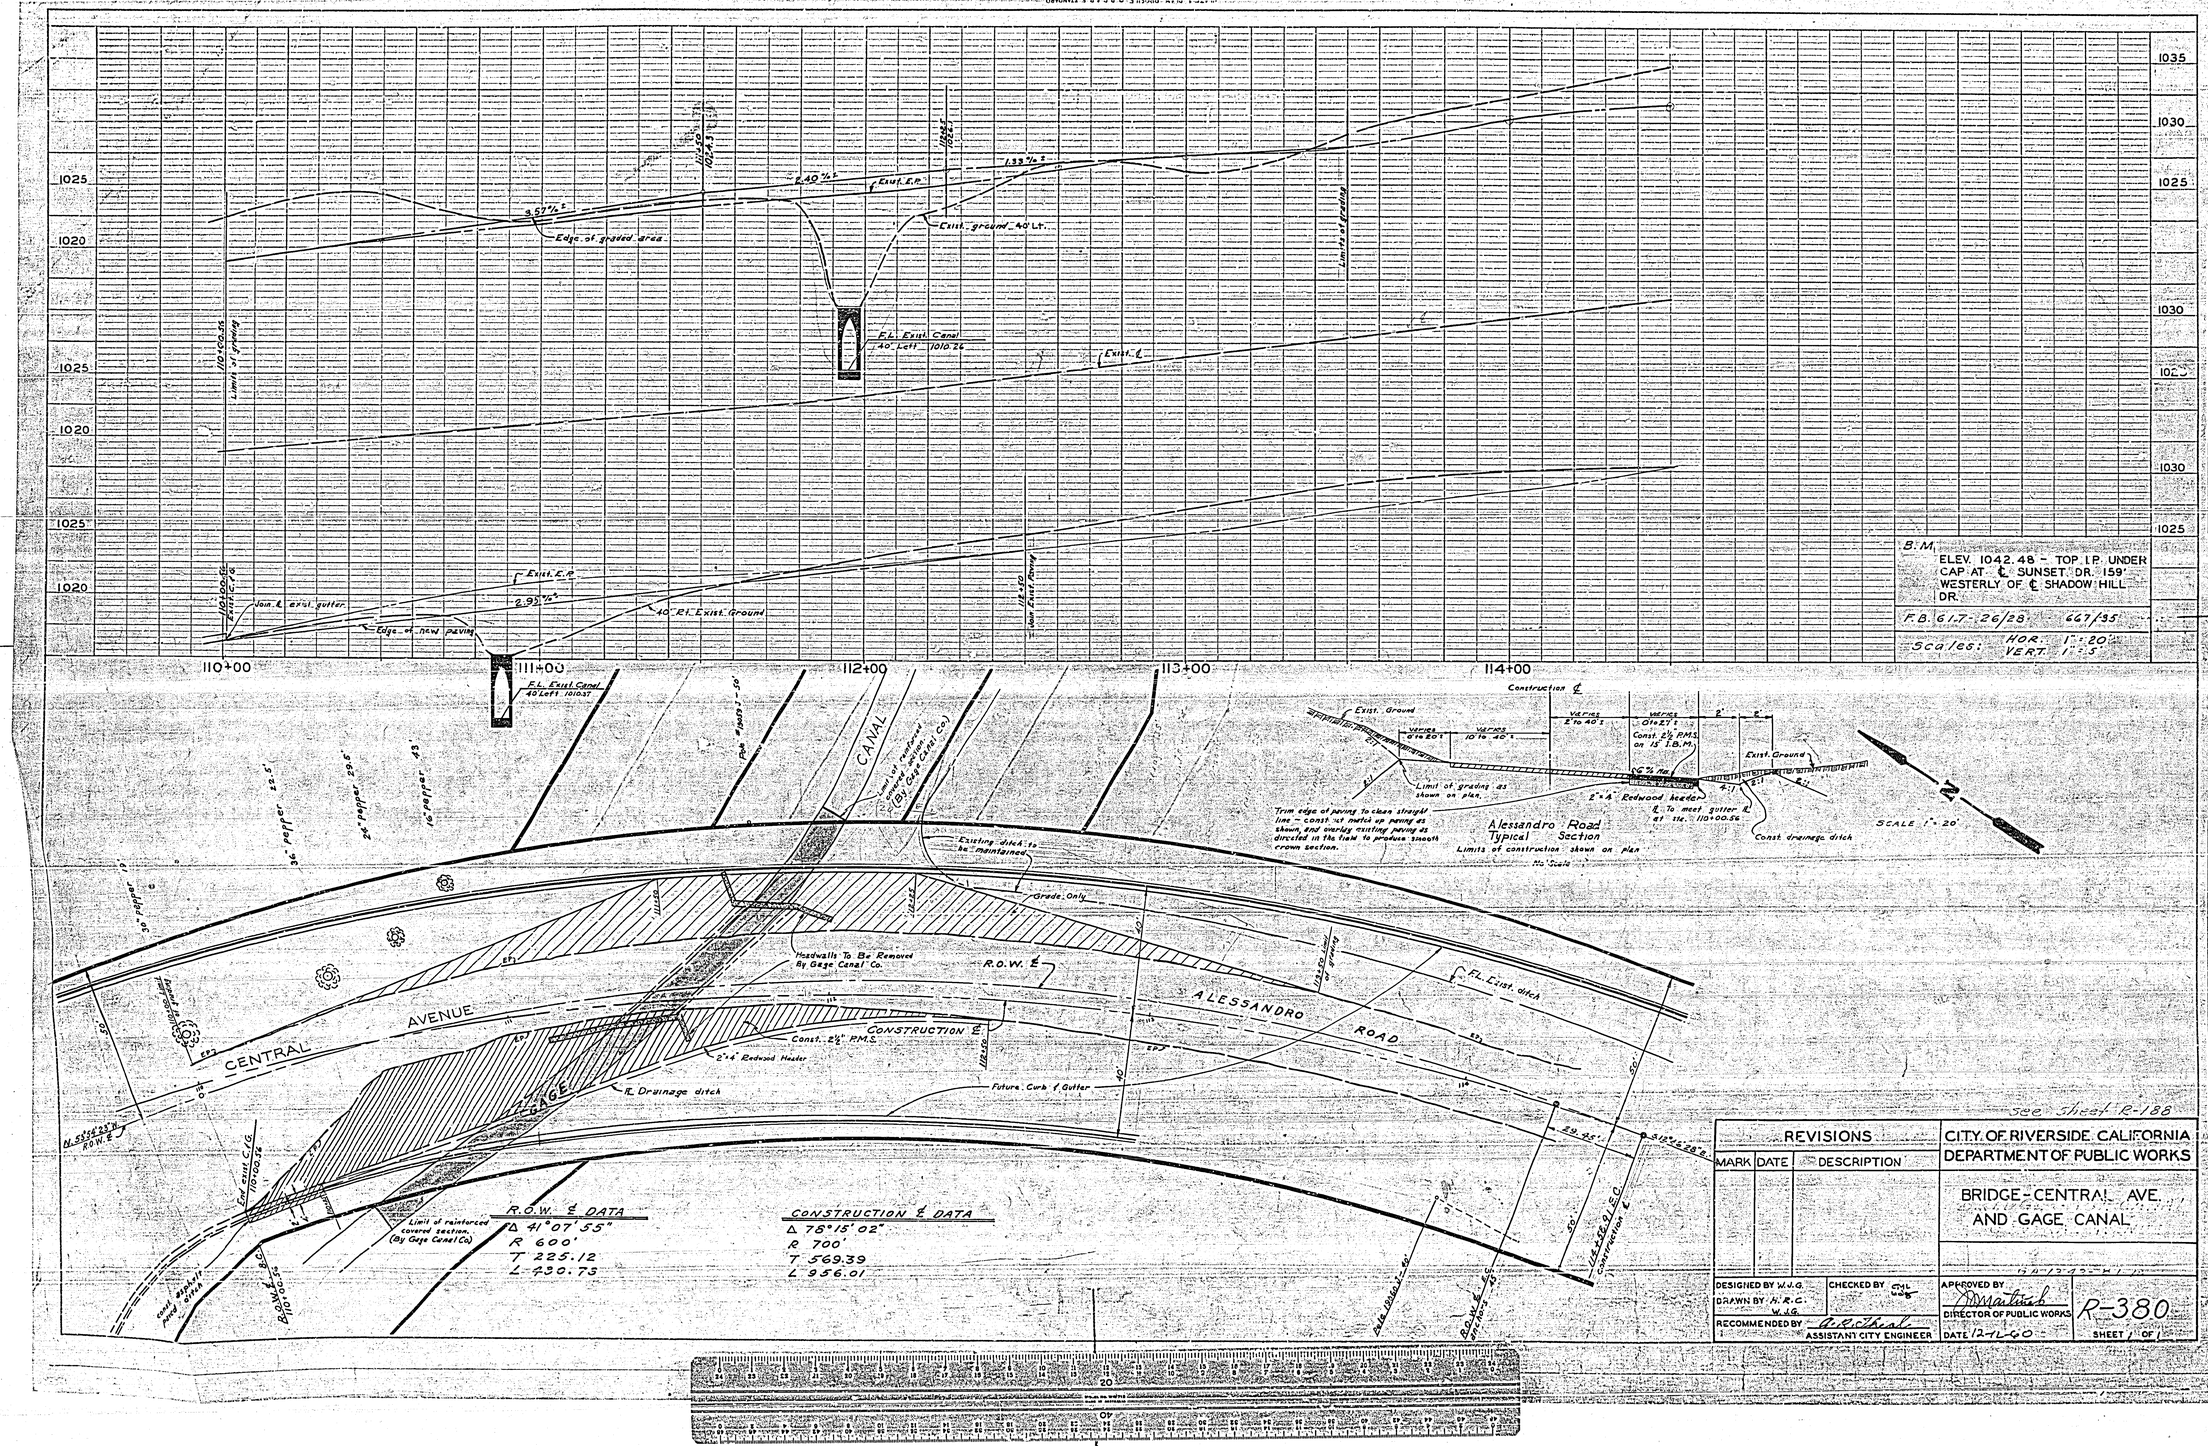

B.M.
ELEV. 1042.48 - TOP I.P. UNDER CAP AT ℄ SUNSET DR. 159' WESTERLY OF ℄ SHADOW HILL DR.

F.B. 61-7-26/28 667/35

Scales: HOR. 1" = 20' VERT. 1" = 5'

R.O.W. ℄ DATA
Δ 41°07'55"
R 600'
T 225.12
L 430.73

CONSTRUCTION ℄ DATA
Δ 78°15'02"
R 700'
T 569.39
L 956.01

see Sheet R-188

REVISIONS		
MARK	DATE	DESCRIPTION

CITY OF RIVERSIDE, CALIFORNIA
DEPARTMENT OF PUBLIC WORKS

BRIDGE - CENTRAL AVE. AND GAGE CANAL

DESIGNED BY W.J.G.
DRAWN BY H.R.C. W.J.G.
CHECKED BY
RECOMMENDED BY A.R. Theal ASSISTANT CITY ENGINEER
APPROVED BY [signature] DIRECTOR OF PUBLIC WORKS
DATE 12-12-60
R-380
SHEET 1 OF 1

PROFILE
SURVEYED
PLOTTED
GRADE CHECKED
B.M.'S NOTED
STRUCTURE NOTATIONS CHK'D.
NOTE BOOK
NO.
BY
DATE

PLAN
SURVEYED
PLOTTED
ALIGNMENT CHECKED
RT. OF WAY CHECKED
NOTE BOOK
NO.
BY
DATE