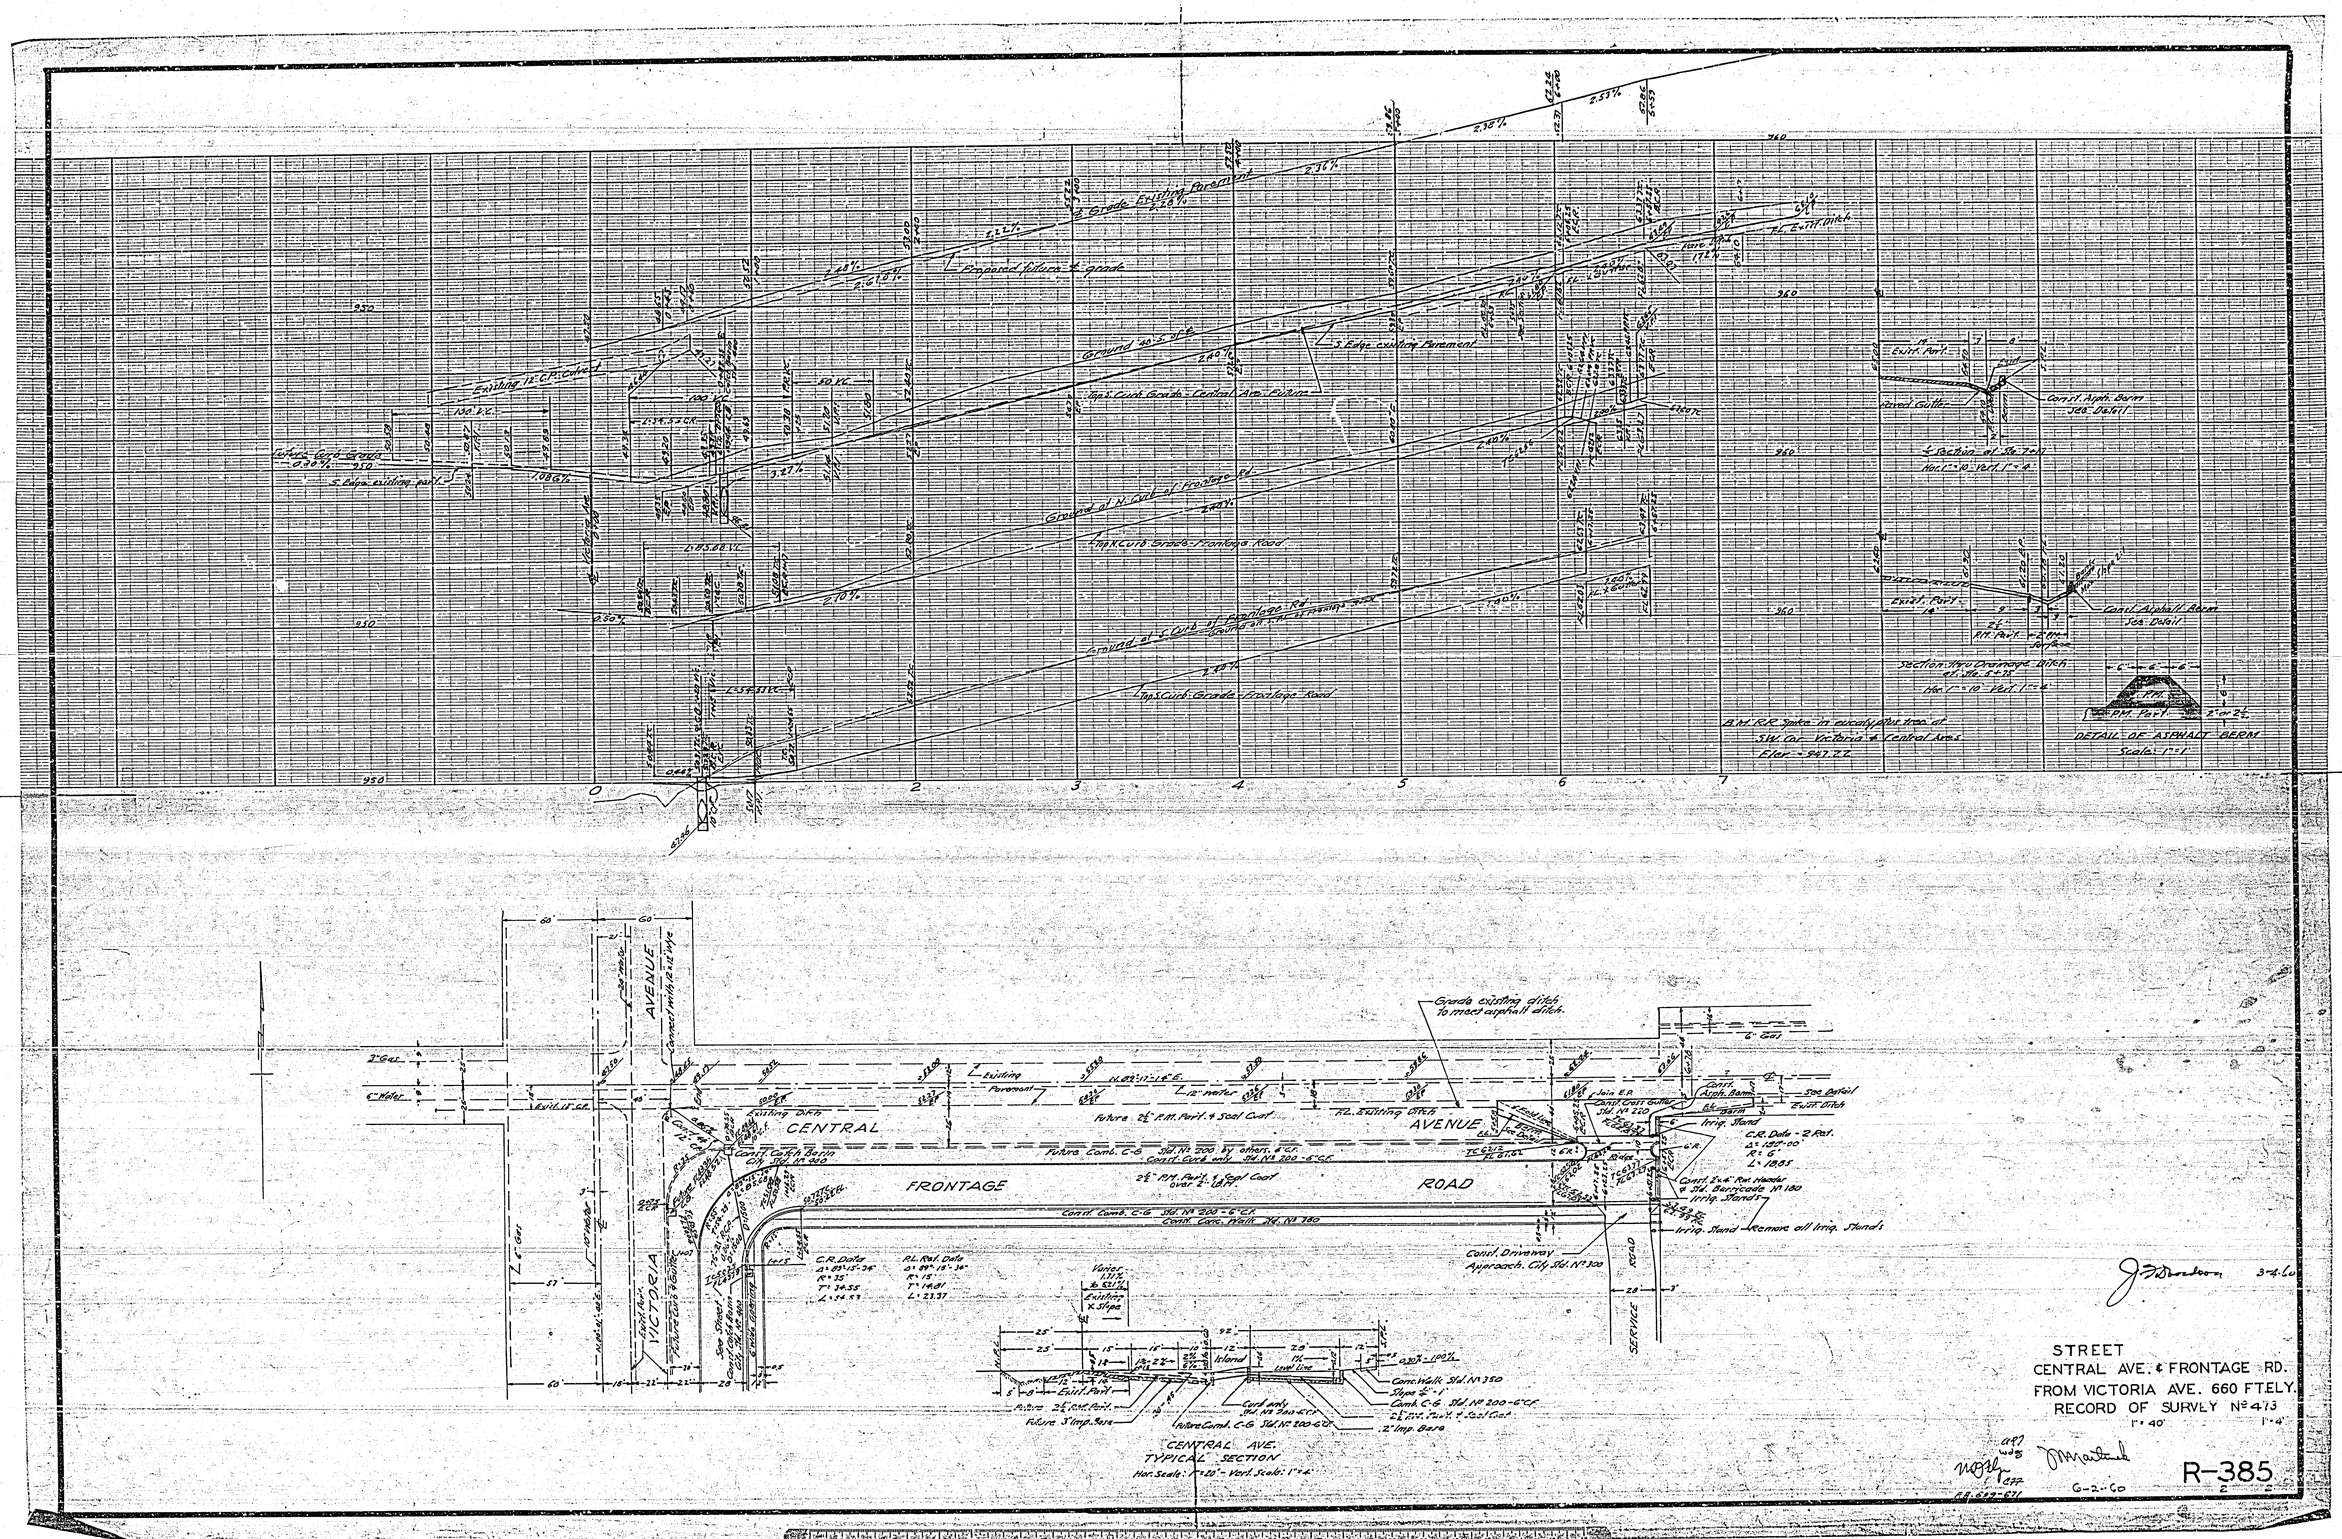
Grade Existing Pavement
Proposed future ℄ grade
Ground 40' S. of ℄
S. Edge existing Pavement
Top Curb Grade - Central Ave. Pattern
Ground at N. Curb of Frontage Rd.
Top Curb Grade - Frontage Road
Ground at ℄ Curb of Frontage Rd.
Top Curb Grade - Frontage Road
Existing 12" C.P. Culvert
Future Curb Grade
S. Edge existing pavement
Pure Bitu. 1.7%
FL Exist. Ditch
Exist. Pavement
Const. Gutter
Const. Asph. Berm
See Detail
℄ Section at Sta. 7+00
Hor. 1"=10' Vert. 1"=2'
Const. Asph. Berm
See Detail
Section Sta. Drainage Ditch
El. No. 5.5
Hor. 1"=10' Vert. 1"=2'
DETAIL OF ASPHALT BERM
Scale: 1"=1'
B.M. R.R. Spike in eucalyptus tree at
S.W. Cor. Victoria & Central Aves.
Elev. = 947.22
Grade existing ditch to meet asphalt ditch.
Existing Pavement
Future 2½" P.M. Pavt. & Seal Coat
Existing Ditch
CENTRAL
AVENUE
FRONTAGE
ROAD
VICTORIA
AVENUE
Future Comb. C-6 Std. No. 200 by others. 6" Cr.
Const. Curb only Std. No. 200-6" C.F.
2½" P.M. Pavt. & Seal Coat over 2" L.A.H.
Const. Comb. C-6 Std. No. 200-6" C.F.
Const. Curb, Walk Std. No. 350
Const. Curb & Berm City Std. No. 910
Const. Driveway Approach. City Std. No. 300
Const. 2"x6" Pnt. Header @ Std. Barricade No. 180
Irrig. Stand
Remove all Irrig. Stands
Join E.P.
Const. Curb Gutter Std. No. 220
Exist. Ditch
C.R. Data - 2 Pat.
Δ = 149°-00'
R = 5'
L = 13.85
C.R. Data
Δ = 89°-15'-36"
R = 35'
T = 34.55
L = 54.59
R.L. Rel. Data
Δ = 89°-18'-36"
R = 15'
T = 14.01
L = 23.37
Vertex
Existing X Slope
Island
Curb only Std. No. 200-6" C.F.
Future Comb. C-6 Std. No. 200-6" C.F.
2" Imp. Base
Future 3" Imp. Base
Future 2½" P.M. Pavt.
Exist. Pavt.
CENTRAL AVE.
TYPICAL SECTION
Hor. Scale: 1"=10' - Vert. Scale: 1"=4'
SERVICE ROAD
STREET
CENTRAL AVE. & FRONTAGE RD.
FROM VICTORIA AVE. 660 FT. ELY.
RECORD OF SURVLY No. 4713
1"=40'
1"=4'
G-2-60
R-385

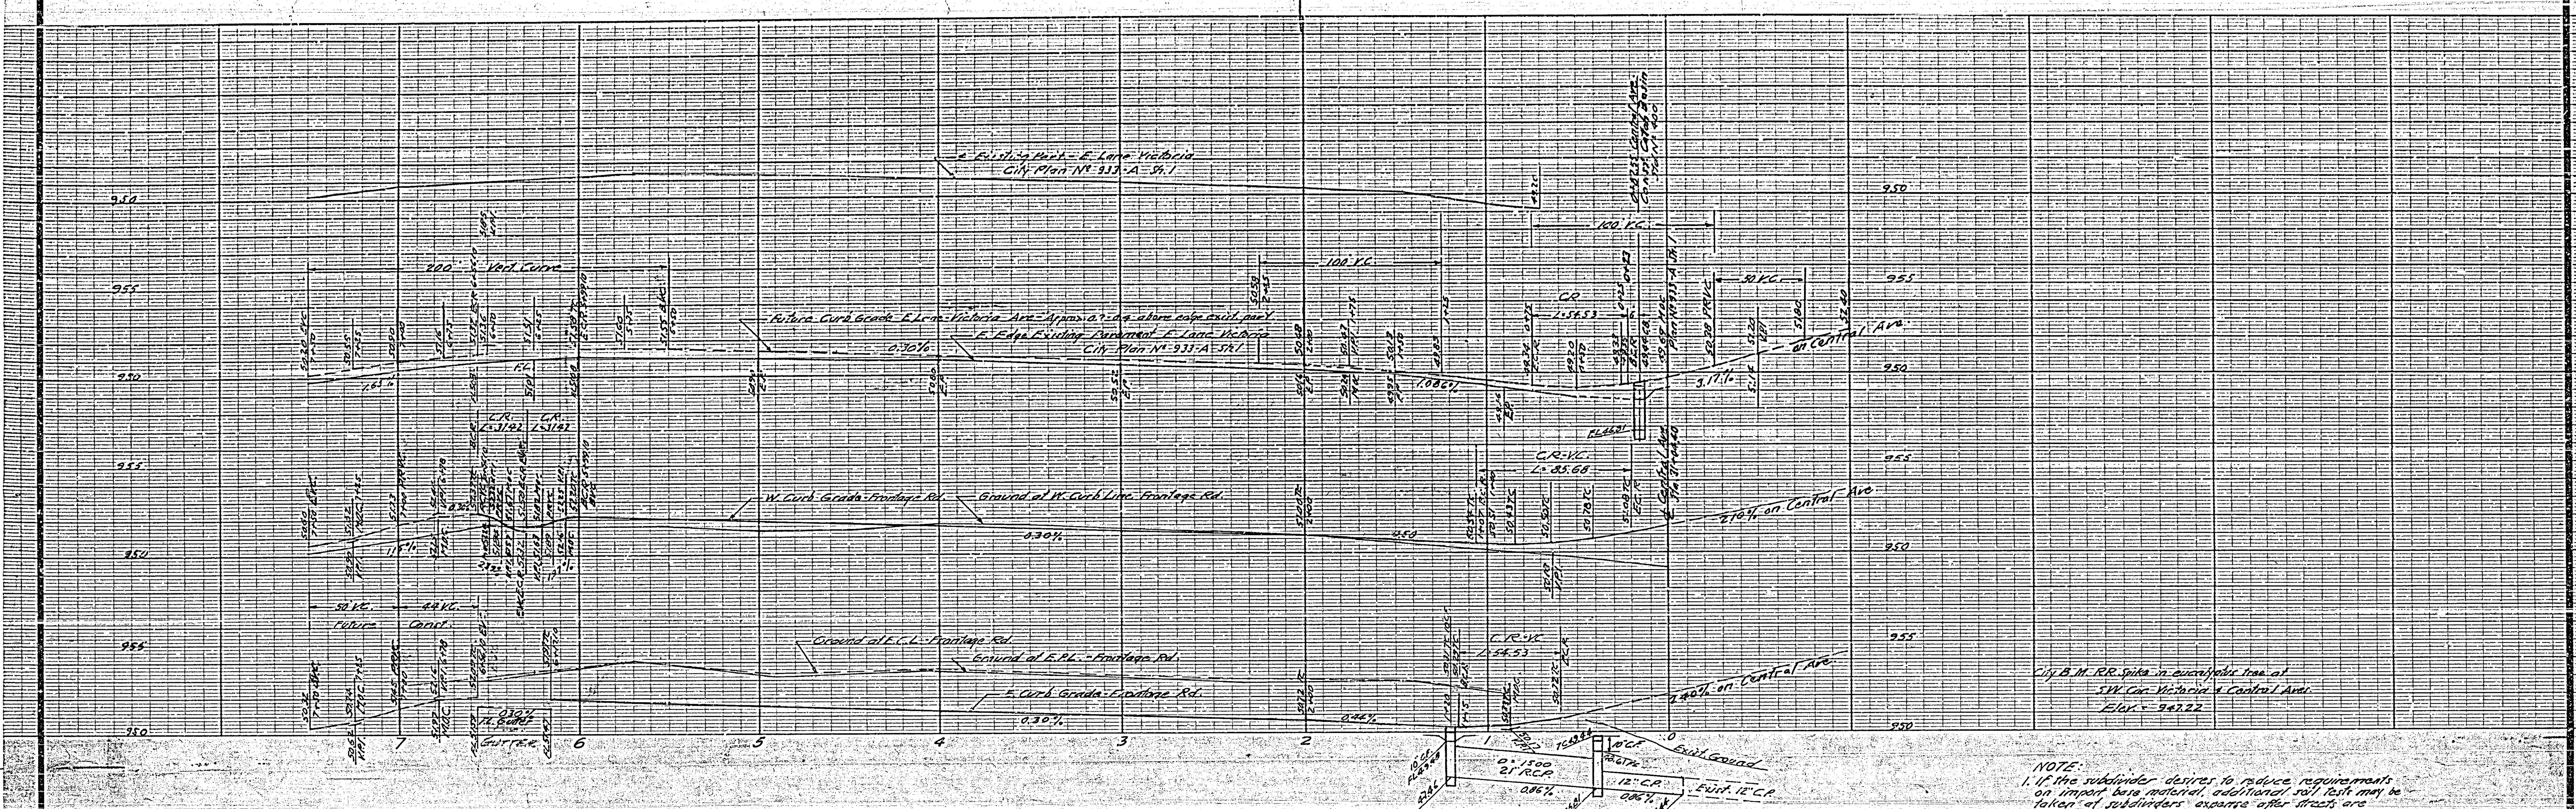

NOTE:

1. If the subdivider desires to reduce requirements on import base material, additional soil tests may be taken at subdividers expense after streets are prepared to rough grade. Subdivider will contact Inspection Division, City of Riverside, before making tests. The City of Riverside will make a test of base material in place. Before paving can be installed results of this test must indicate that the base material is satisfactory to the Inspection Division.

2. All construction shall be in accordance with City Standard Specifications Nº 460.

3. Do not remove any street trees on Victoria Avenue except as noted at Frontage Road opening.

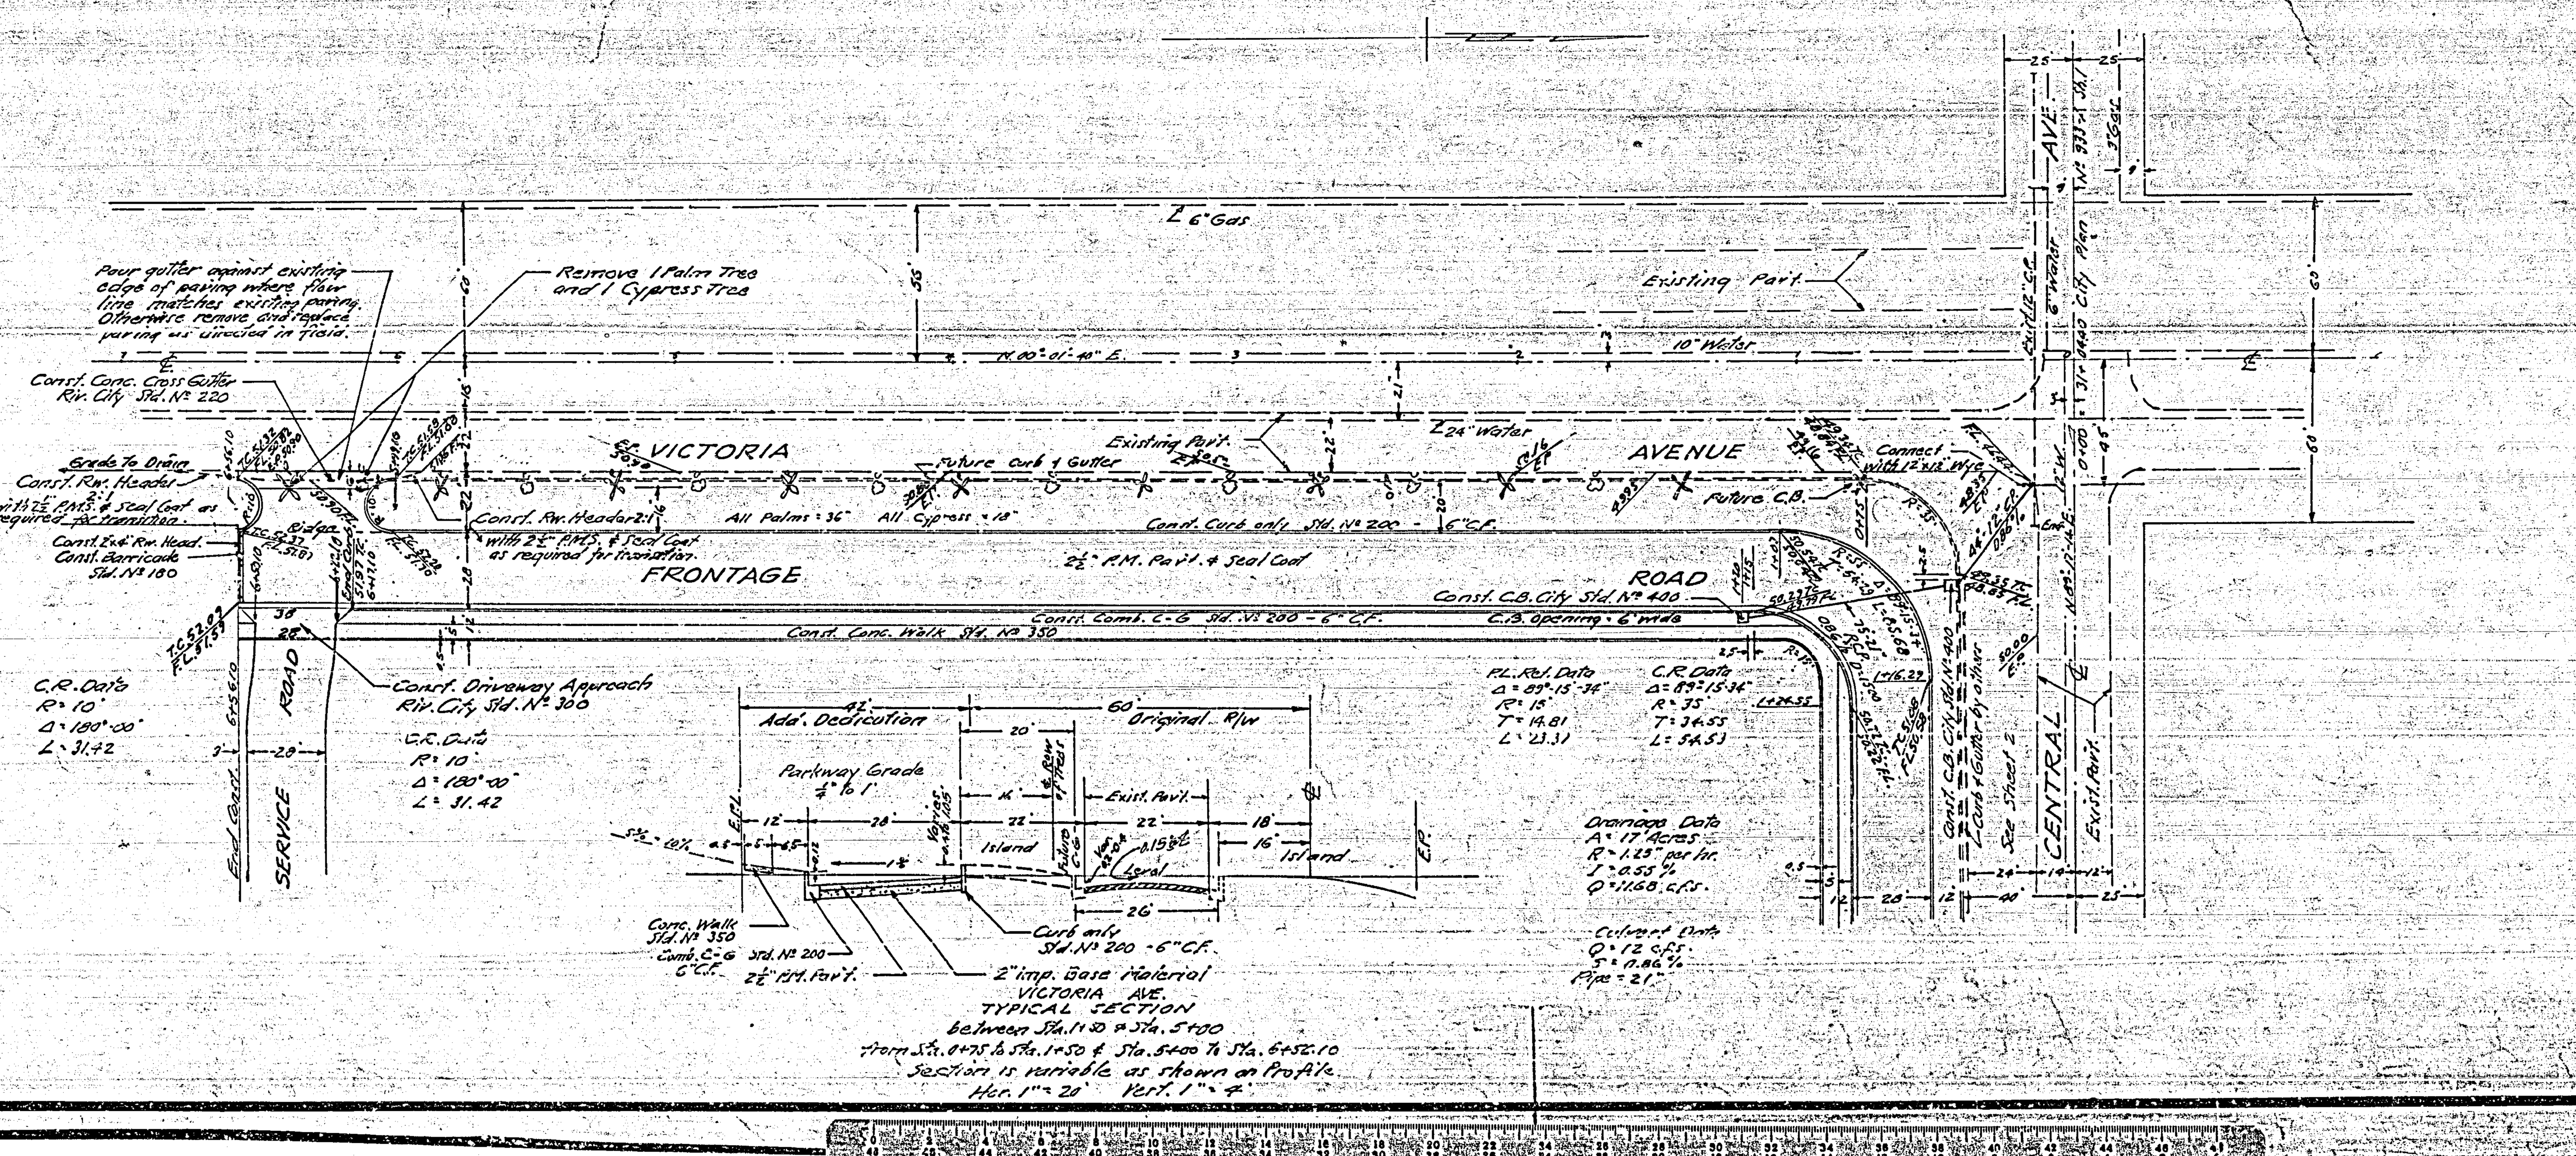

APPROVED *Ellis L. Kinsley* 5-16-60
PARK SUPERINTENDENT

J. F. DAVIDSON - CIVIL ENGINEER
R.E. NO. 862
RIVERSIDE, CALIFORNIA
APPROVED BY *J. F. Davidson* DATE 5-4-60

CITY OF RIVERSIDE, CALIFORNIA
DEPARTMENT OF PUBLIC WORKS

~~STREET~~ PLAN & PROFILE
VICTORIA AVE. & FRONTAGE RD.
FROM CENTRAL AVE. 660 FT. SLY
~~RECORD OF SURVEY Nº 473~~
HORIZ. SCALE 1" = 40' VERT. SCALE 1" = 4'

APPROVED BY *[signature]*
Director of Public Works
DATE 6-2-60

F.B. 659

NO. R-385
SHEET 1 OF 2