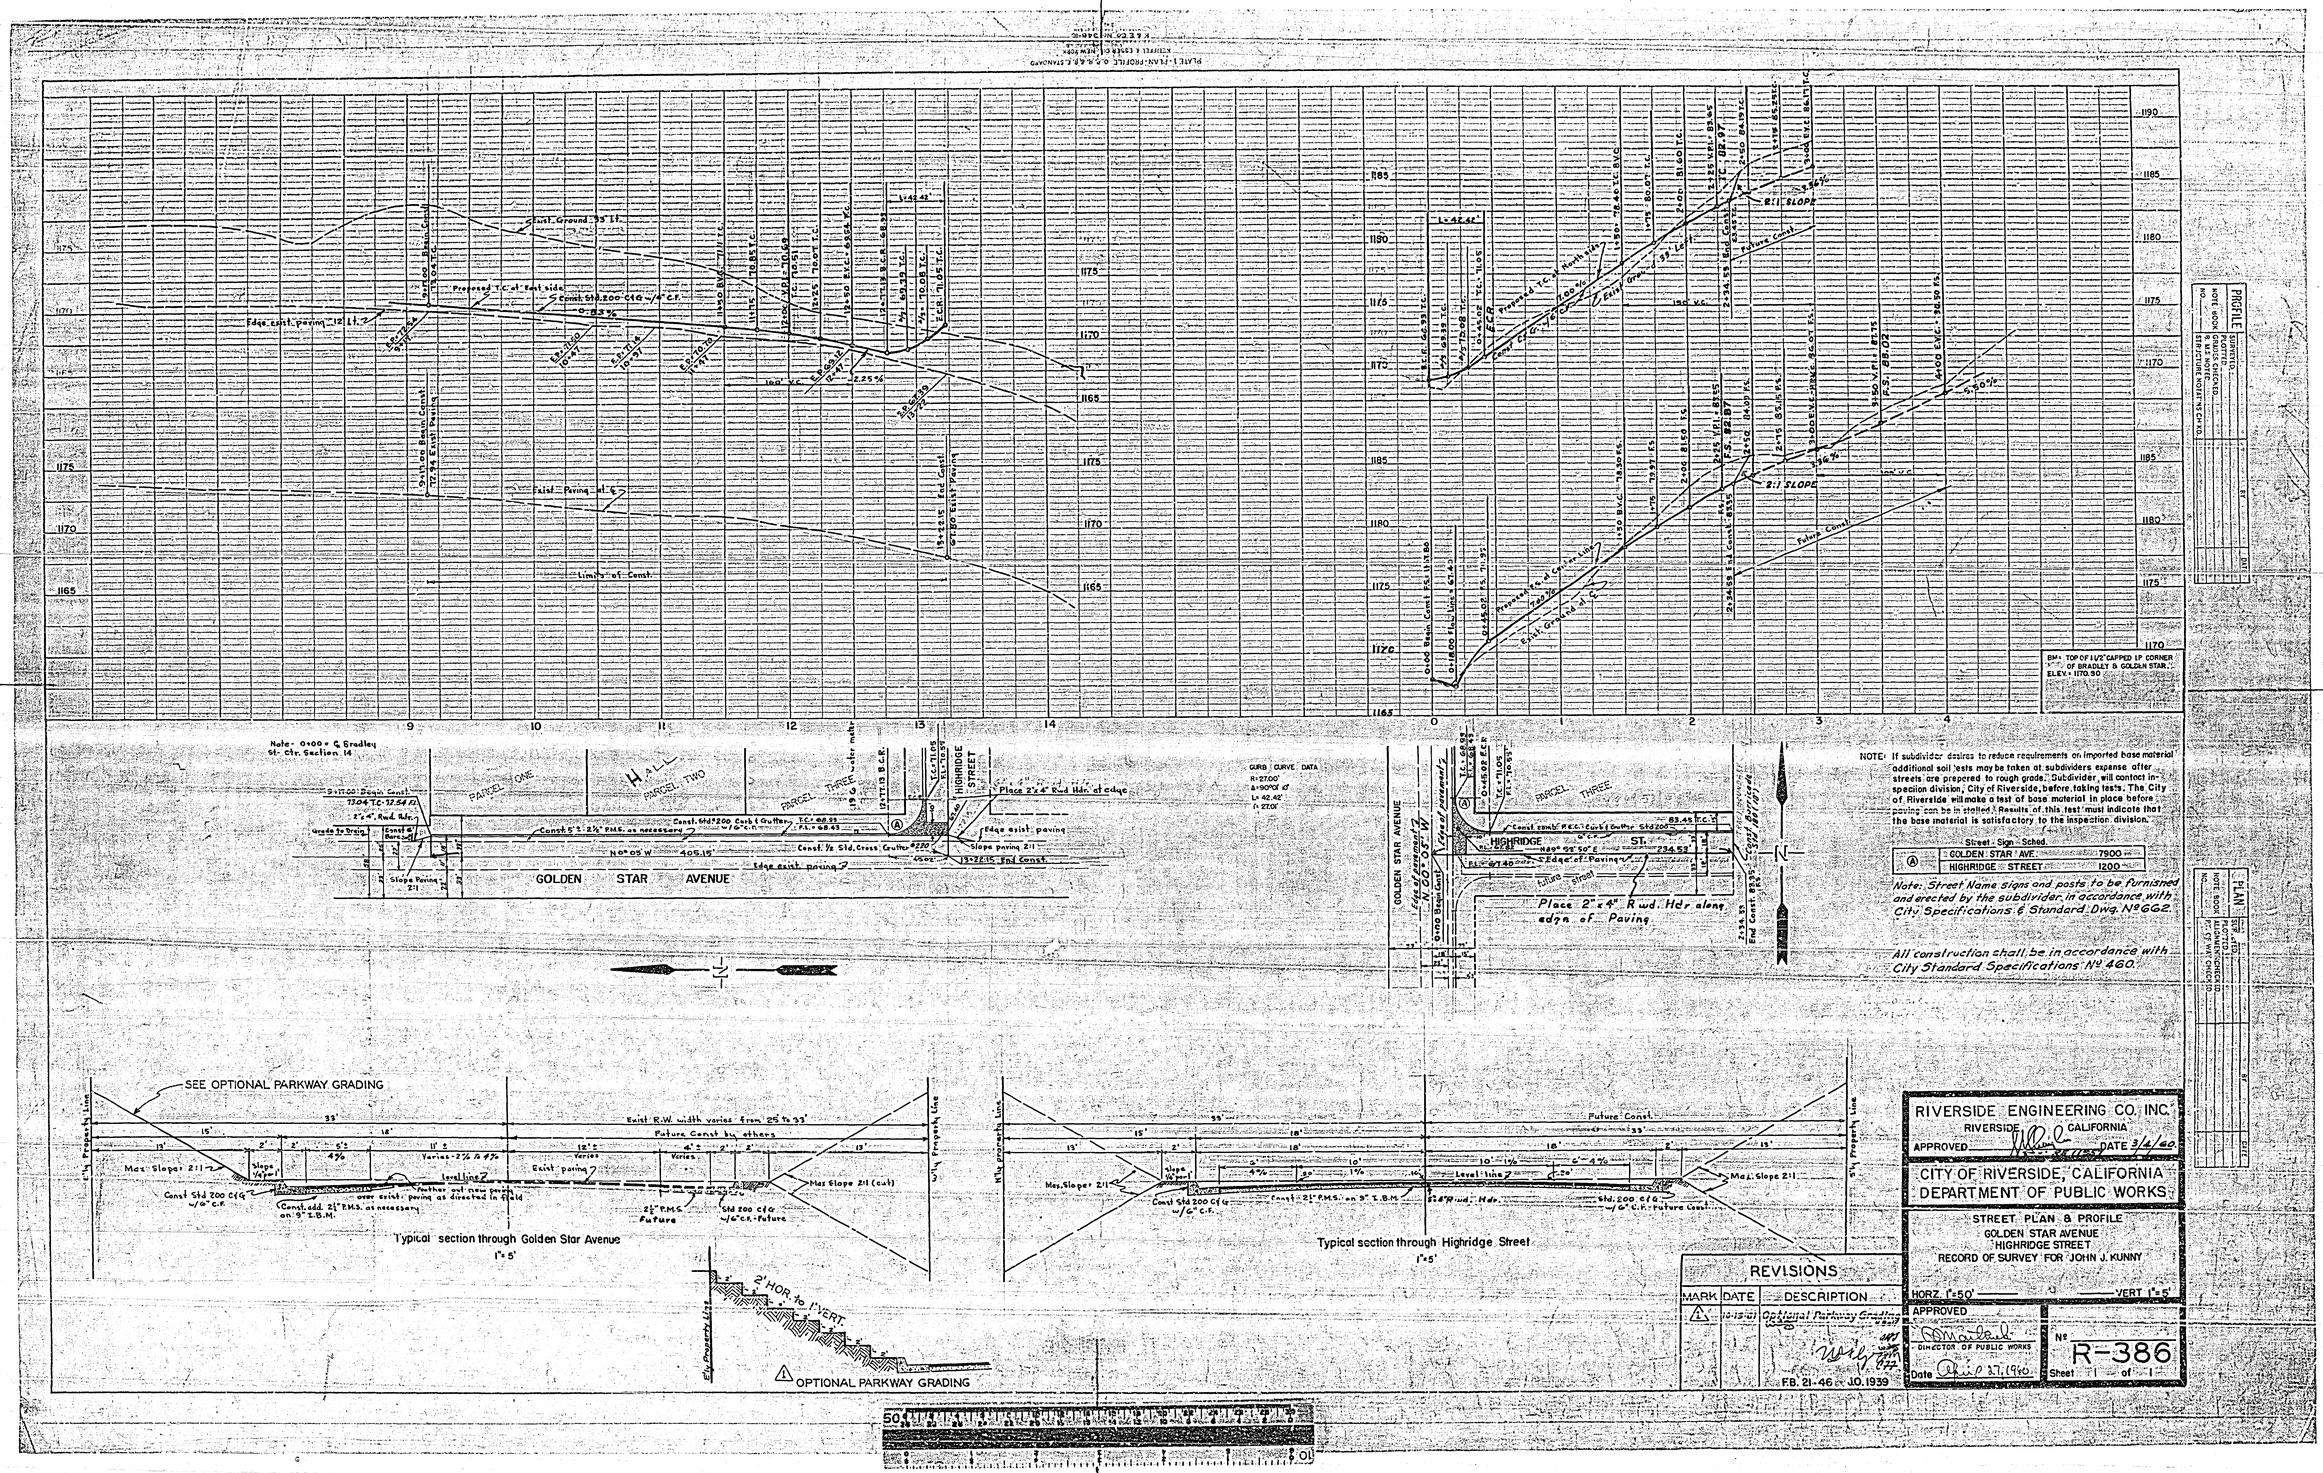

PROFILE
SURVEYED
PLOTTED
GRADES CHECKED
B.M.'s NOTED
STRUCTURE NOTATIONS CHECKED
BM: TOP OF 1 1/2" CAPPED I.P. CORNER OF BRADLEY & GOLDEN STAR. ELEV.= 1170.90
Note- 0+00 = ℄ Bradley St. Ctr. Section 14
GOLDEN STAR AVENUE
HIGHRIDGE STREET
PARCEL ONE
PARCEL TWO
PARCEL THREE
Place 2"x4" Rwd. Hdr. at edge
Place 2"x4" Rwd. Hdr. along edge of Paving
NOTE: If subdivider desires to reduce requirements on imported base material additional soil tests may be taken at subdividers expense after streets are prepared to rough grade. Subdivider will contact inspection division, City of Riverside, before taking tests. The City of Riverside will make a test of base material in place before paving can be installed. Results of this test must indicate that the base material is satisfactory to the inspection division.
Street Sign Sched.
GOLDEN STAR AVE. 7900
HIGHRIDGE STREET 1200
Note: Street Name signs and posts to be furnished and erected by the subdivider in accordance with City Specifications & Standard Dwg. No 662.
All construction shall be in accordance with City Standard Specifications No 460.
SEE OPTIONAL PARKWAY GRADING
Typical section through Golden Star Avenue
1"=5'
Typical section through Highridge Street
1"=5'
OPTIONAL PARKWAY GRADING
2' HOR. to 1' VERT.
RIVERSIDE ENGINEERING CO. INC.
RIVERSIDE CALIFORNIA
APPROVED DATE 3/4/60
CITY OF RIVERSIDE, CALIFORNIA
DEPARTMENT OF PUBLIC WORKS
STREET PLAN & PROFILE
GOLDEN STAR AVENUE
HIGHRIDGE STREET
RECORD OF SURVEY FOR JOHN J. KUNNY
HORZ. 1"=50' VERT 1"=5'
APPROVED
DIRECTOR OF PUBLIC WORKS
Date April 27, 1960
No R-386
Sheet 1 of 1
REVISIONS
MARK DATE DESCRIPTION
Optional Parkway Grading
F.B. 21-46 JO. 1939