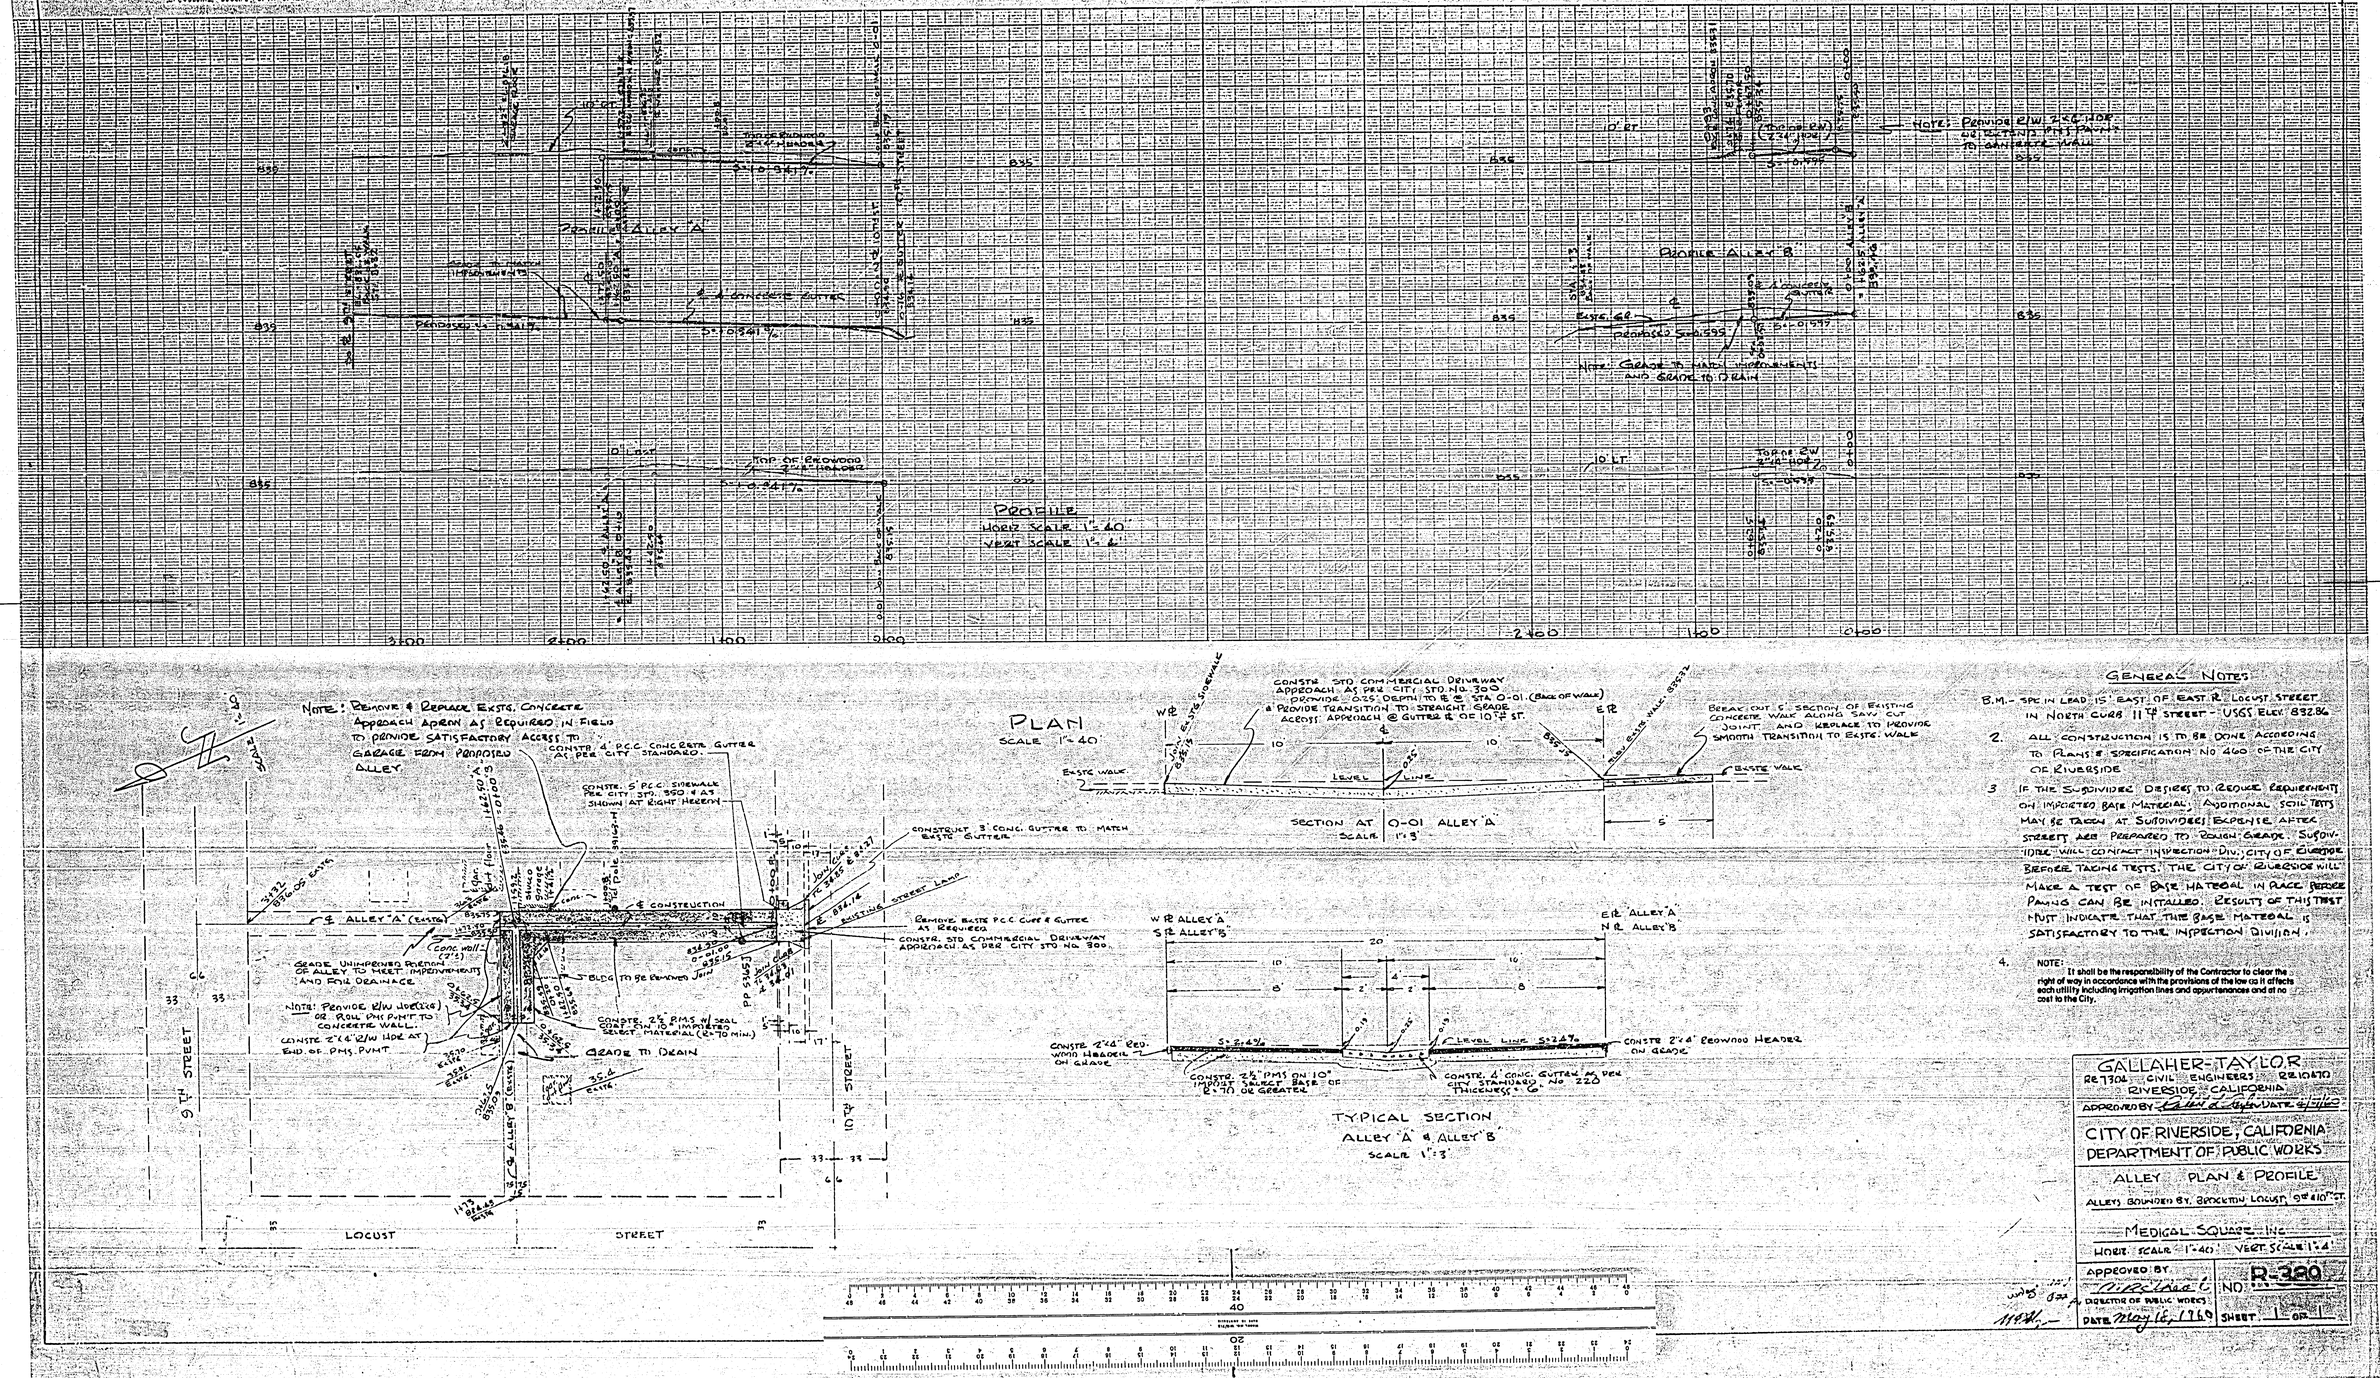

GENERAL NOTES

B.M. - SPK IN LEAD IS EAST OF EAST R. LOCUST STREET IN NORTH CURB 11TH STREET - USGS ELEV. 832.86

2. ALL CONSTRUCTION IS TO BE DONE ACCORDING TO PLANS & SPECIFICATION NO 460 OF THE CITY OF RIVERSIDE

3. IF THE SUBDIVIDER DESIRES TO REDUCE REQUIREMENTS ON IMPORTED BASE MATERIAL, ADDITIONAL SOIL TESTS MAY BE TAKEN AT SUBDIVIDERS EXPENSE AFTER STREETS ARE PREPARED TO ROUGH GRADE. SUBDIVIDER WILL CONTACT INSPECTION DIV., CITY OF RIVERSIDE BEFORE TAKING TESTS. THE CITY OF RIVERSIDE WILL MAKE A TEST OF BASE MATERIAL IN PLACE BEFORE PAVING CAN BE INSTALLED. RESULTS OF THIS TEST MUST INDICATE THAT THE BASE MATERIAL IS SATISFACTORY TO THE INSPECTION DIVISION.

4. NOTE:
It shall be the responsibility of the Contractor to clear the right of way in accordance with the provisions of the law as it affects each utility including irrigation lines and appurtenances and at no cost to the City.

GALLAHER-TAYLOR
RE 7306 CIVIL ENGINEERS RE 10470
RIVERSIDE, CALIFORNIA
APPROVED BY [signature] DATE 4/16/69

CITY OF RIVERSIDE, CALIFORNIA
DEPARTMENT OF PUBLIC WORKS

ALLEY PLAN & PROFILE
ALLEY BOUNDED BY BERKELEY, LOCUST, 9TH & 10TH ST.

MEDICAL SQUARE, INC.

HORIZ. SCALE 1" = 40' VERT. SCALE 1" = 4'

APPROVED BY [signature]
DIRECTOR OF PUBLIC WORKS
DATE May 16, 1969

NO. R-320
SHEET 1 OF 1