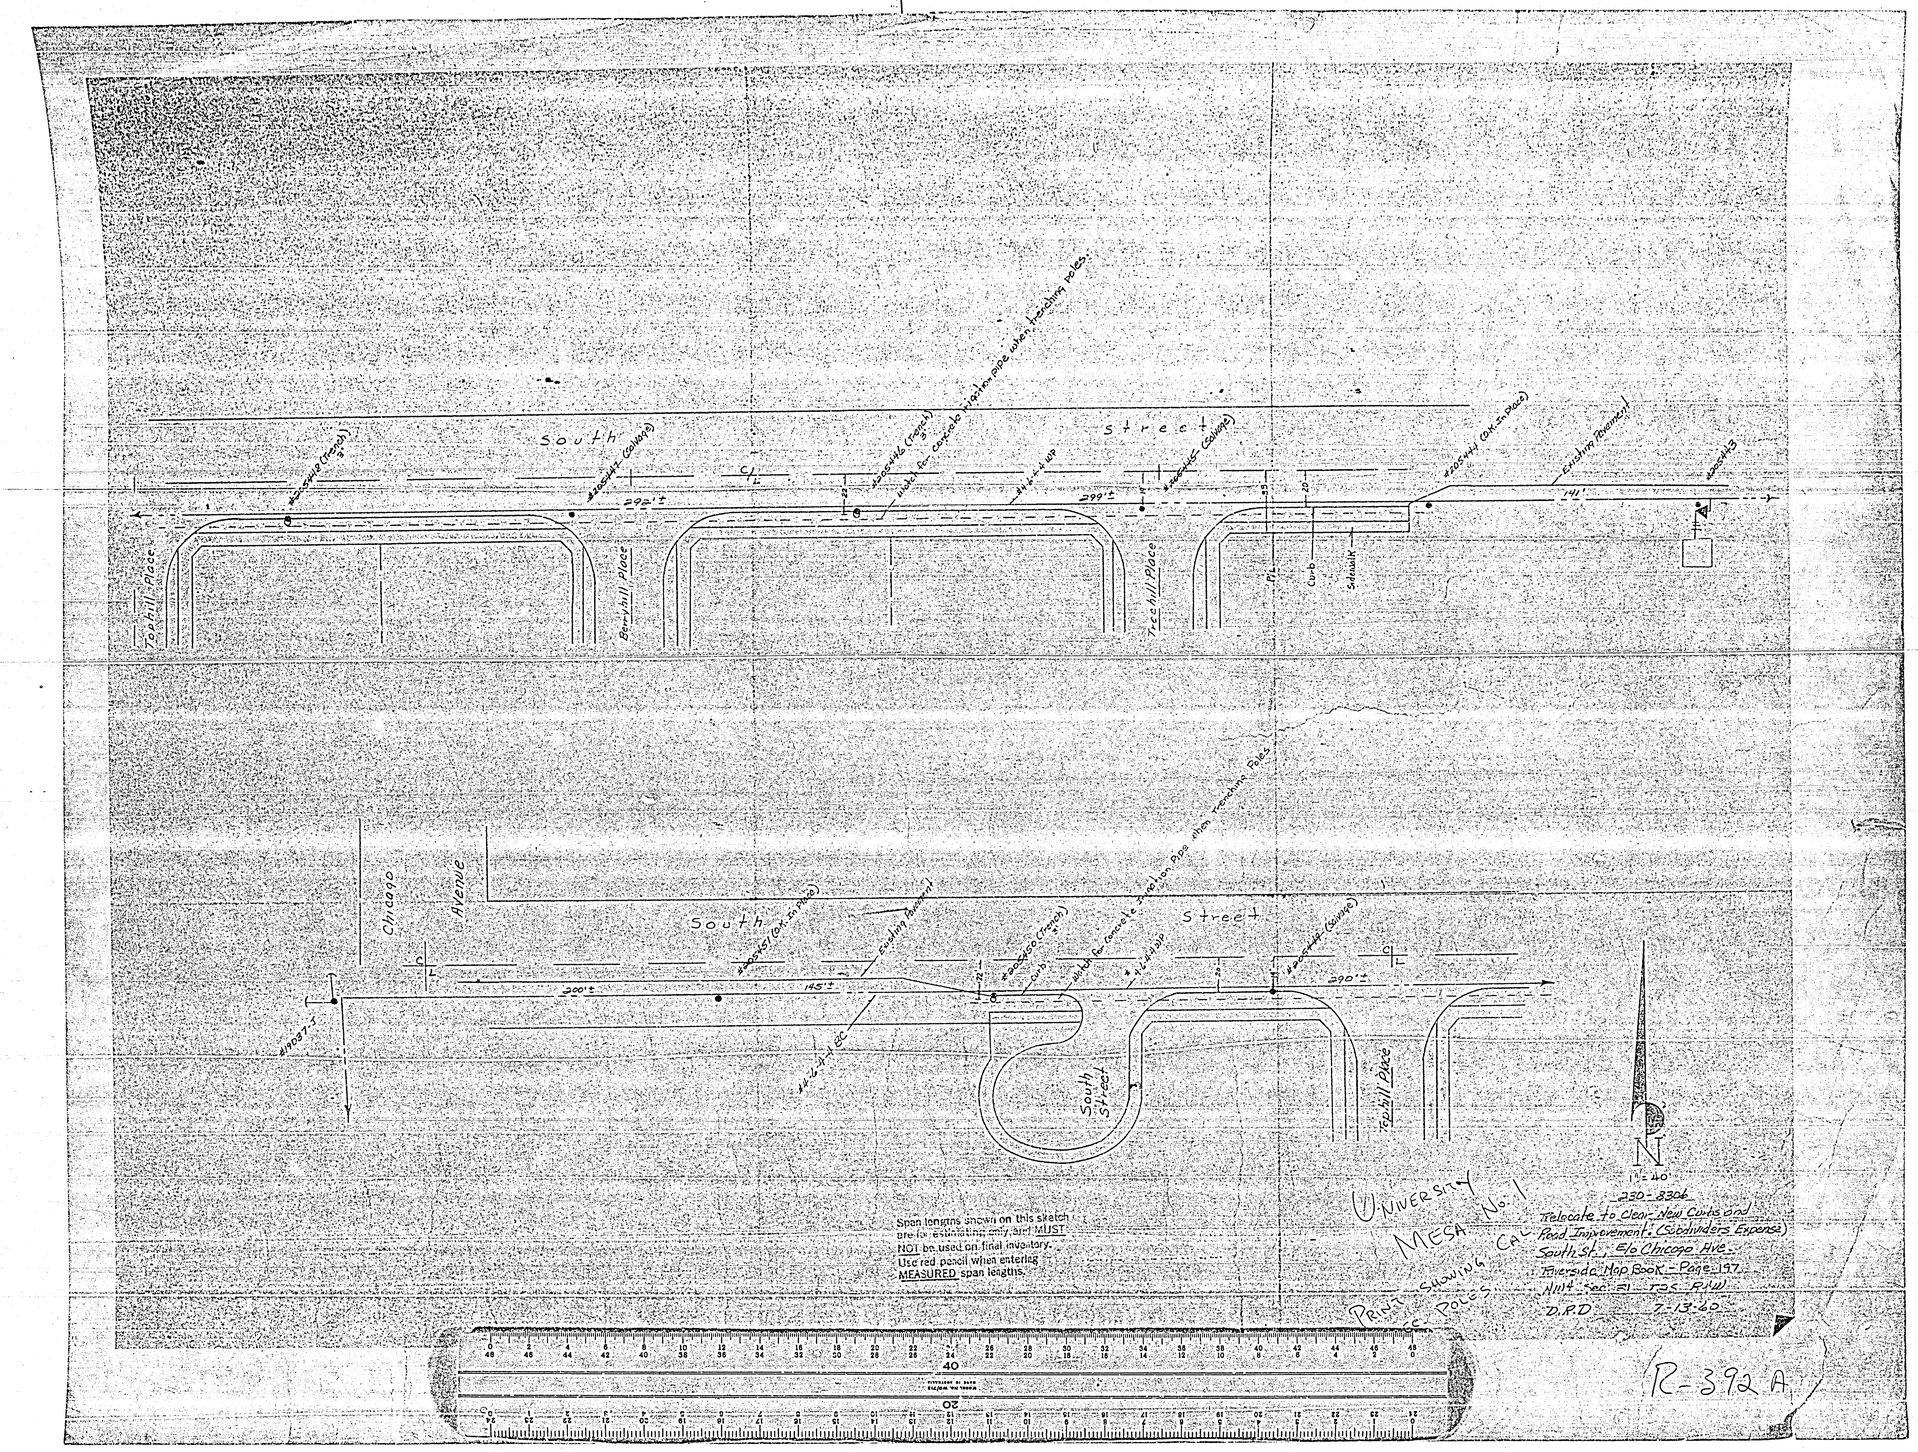
South Street
Tophill Place
Berryhill Place
Trechill Place
Curb
Sidewalk
Existing Pavement
Chicago Avenue
South Street
Tophill Place
Span lengths shown on this sketch are for estimating only and MUST NOT be used on final inventory. Use red pencil when entering MEASURED span lengths.
UNIVERSITY MESA No. 1
PRINT SHOWING CAL
POLES
N
1" = 40'
230-8306
Relocate to Clear New Curbs and Road Improvement. (Subdividers Expense)
South St., E/o Chicago Ave.
Riverside Map Book - Page 197
NW4 Sec. 21 T2S R4W
D.R.D. 7-13-60
R-392 A