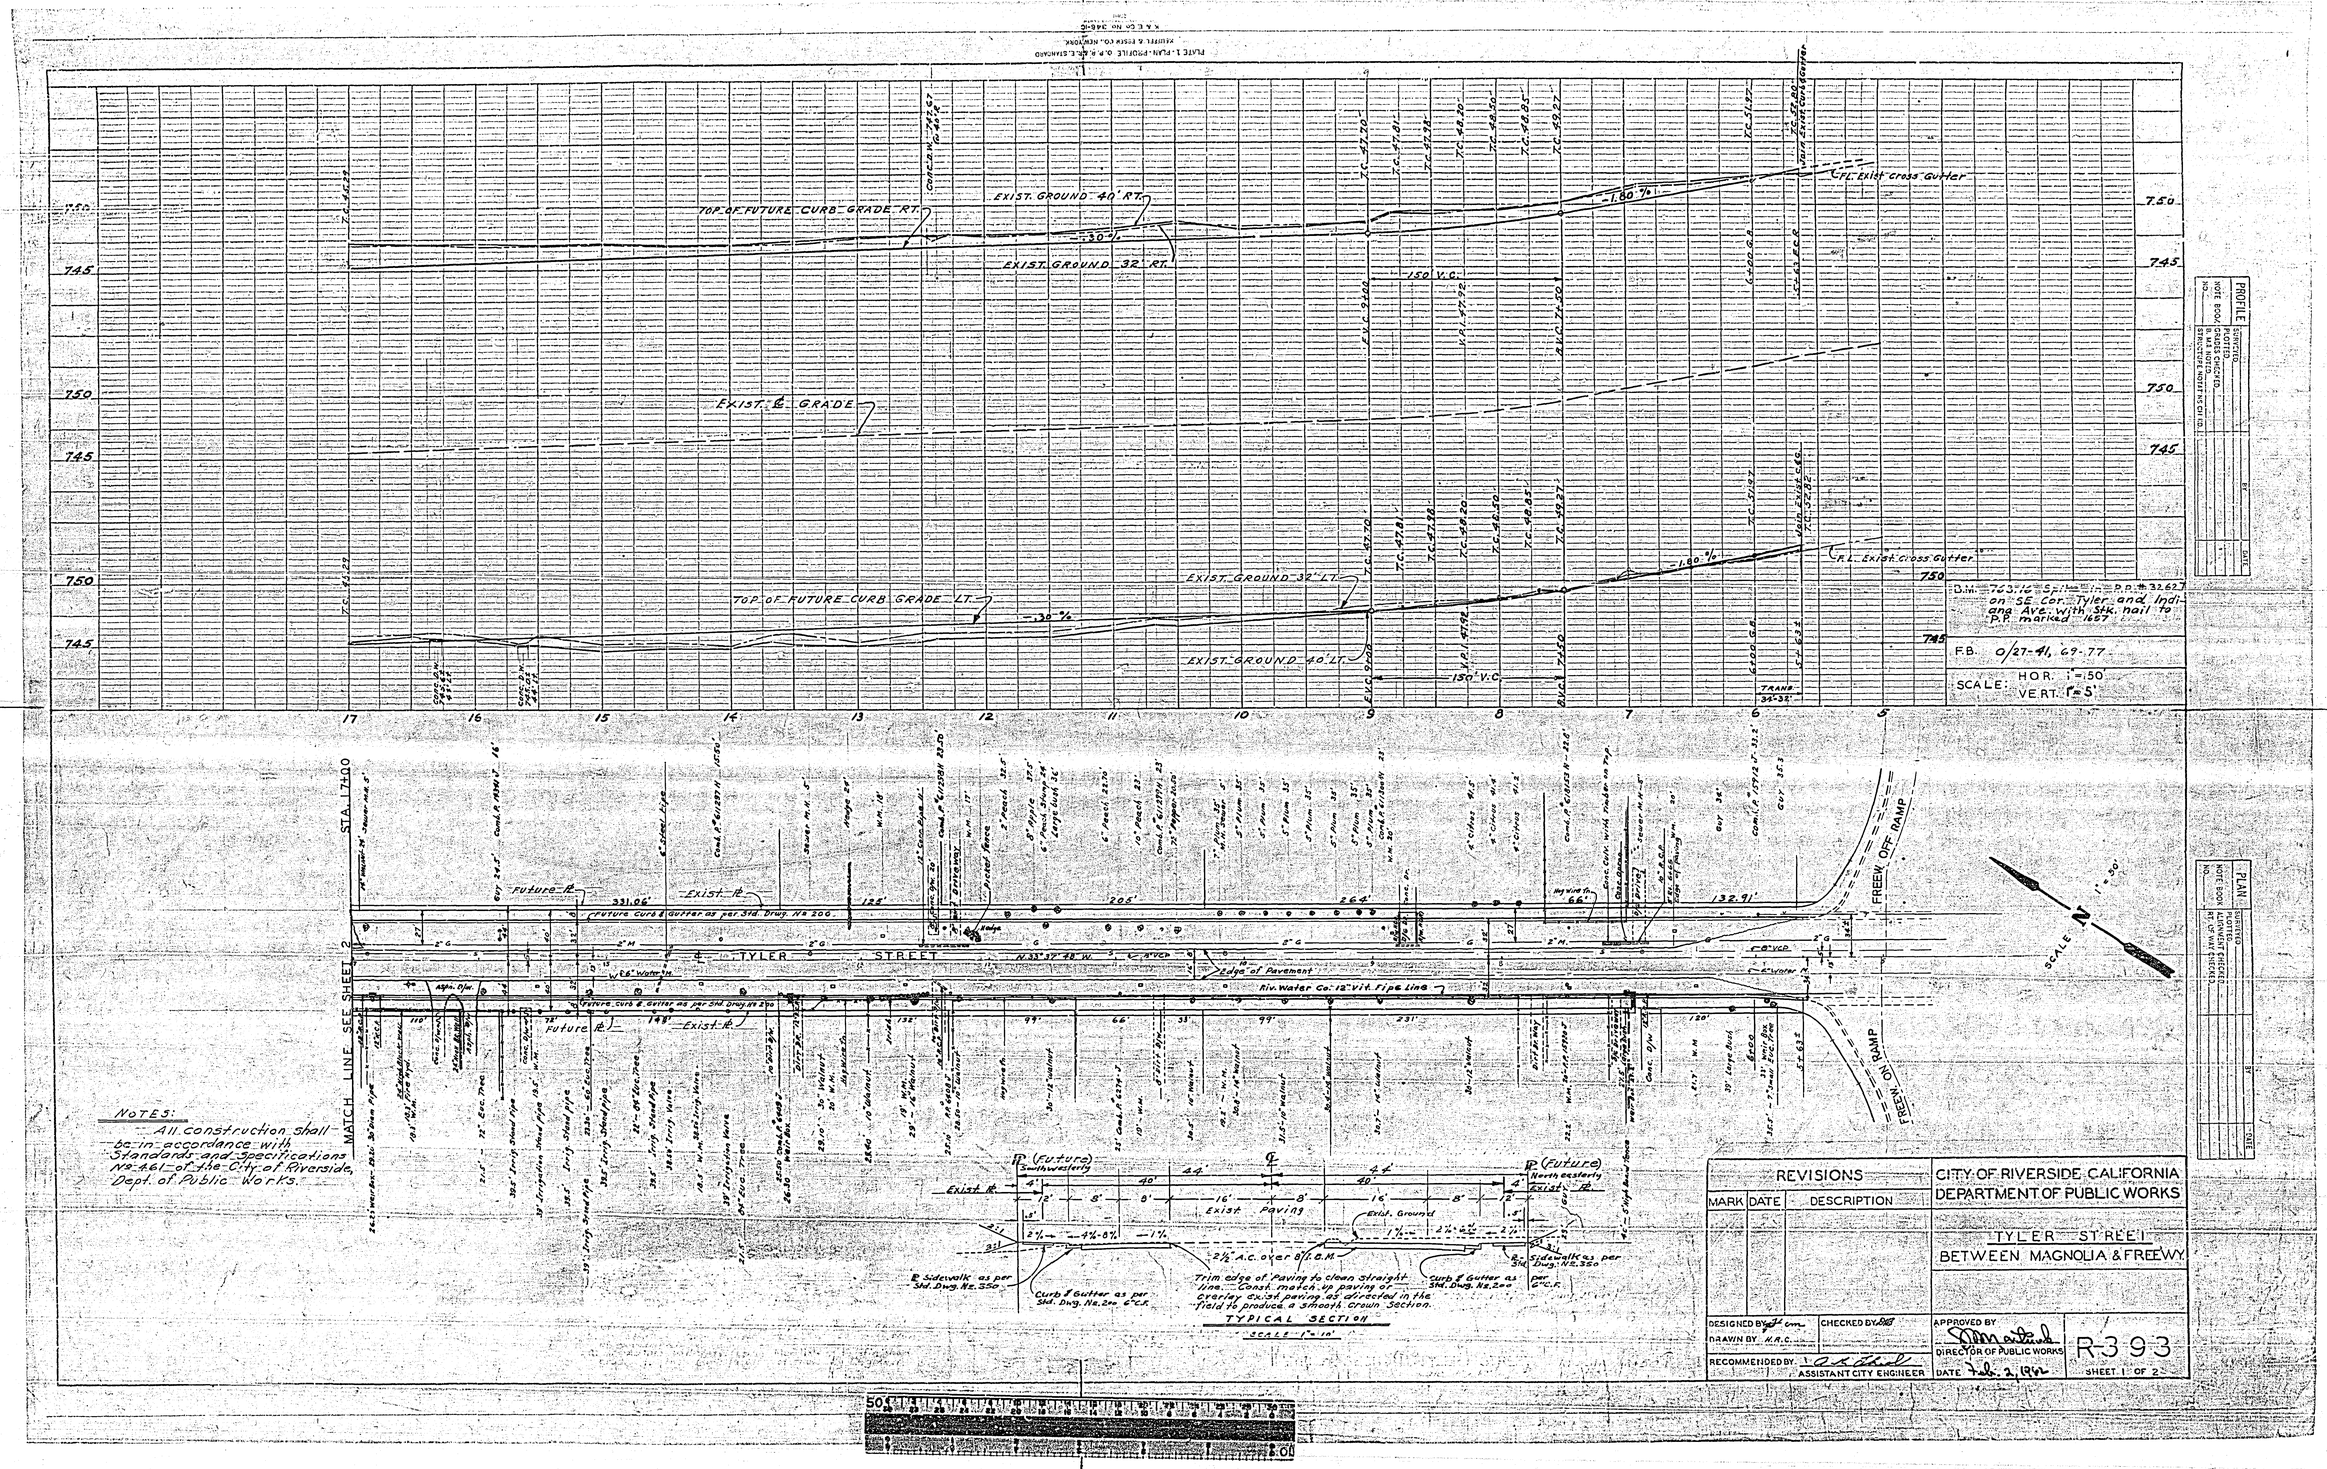

NOTES:
All construction shall be in accordance with Standards and Specifications No. 461 of the City of Riverside, Dept. of Public Works.

REVISIONS		
MARK	DATE	DESCRIPTION

CITY OF RIVERSIDE CALIFORNIA
DEPARTMENT OF PUBLIC WORKS

TYLER STREET
BETWEEN MAGNOLIA & FREEWY

DESIGNED BY [signature] CHECKED BY [signature]
DRAWN BY H.R.C.
RECOMMENDED BY [signature] ASSISTANT CITY ENGINEER
APPROVED BY [signature] DIRECTOR OF PUBLIC WORKS
DATE Feb. 2, 1962

R-393
SHEET 1 OF 2

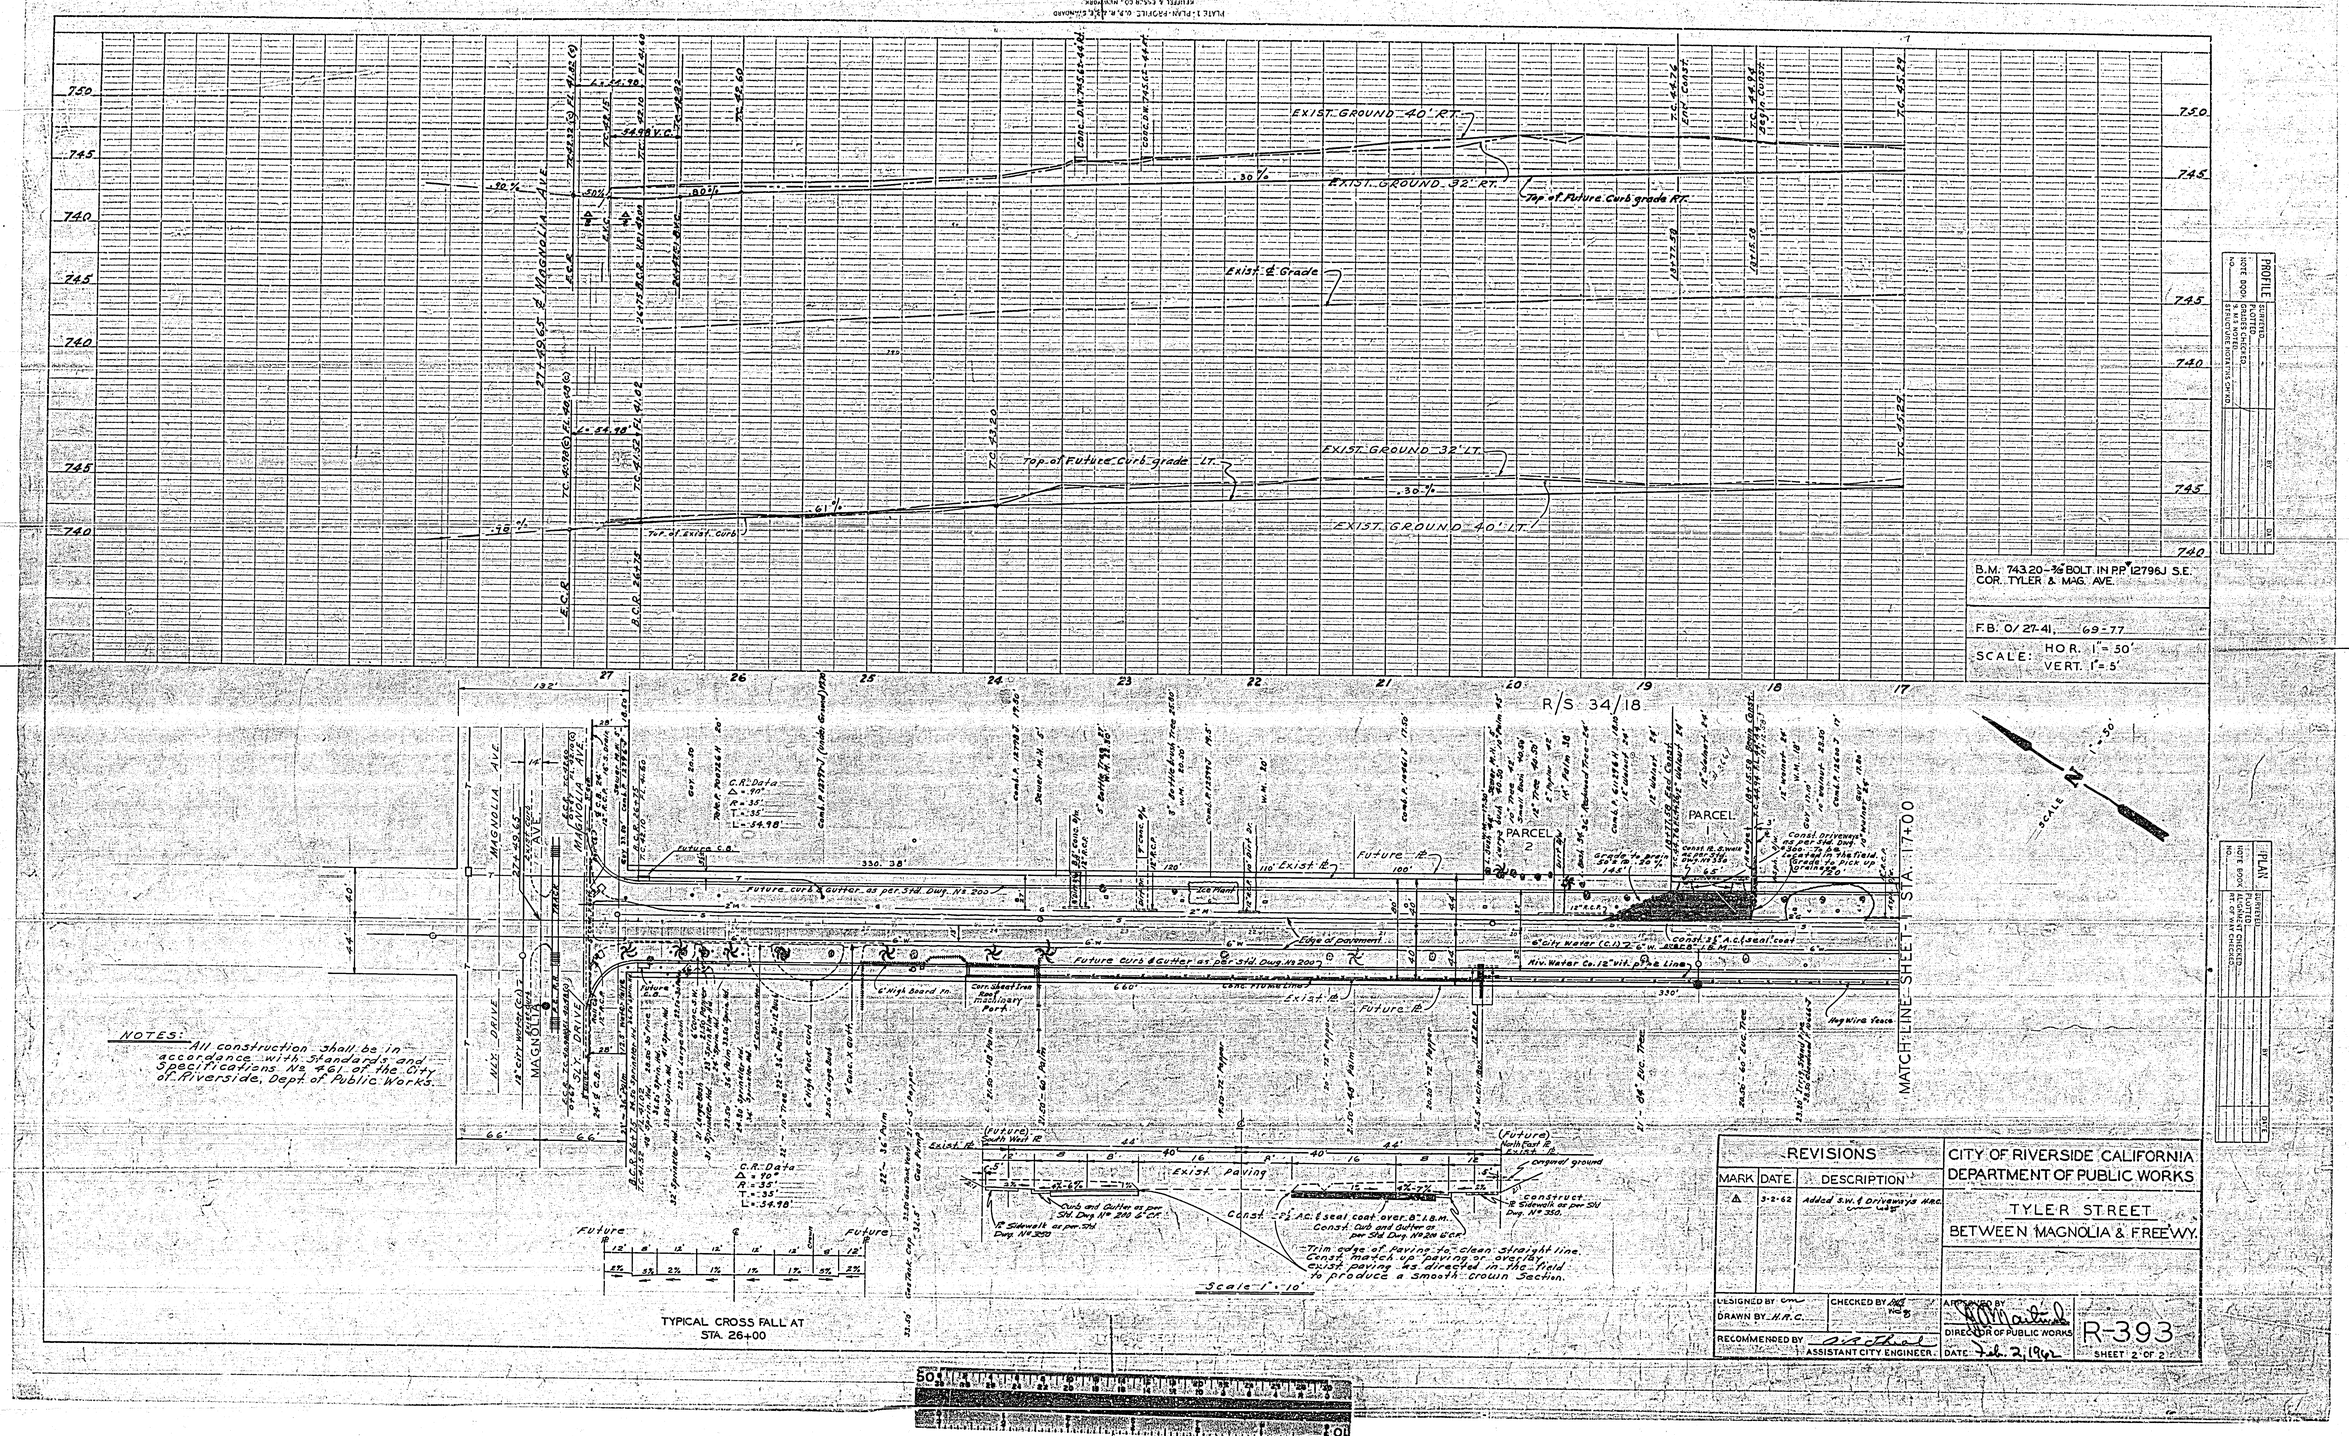

REVISIONS		
MARK	DATE	DESCRIPTION
A	3-2-62	Added s.w. & driveways N.R.C.

CITY OF RIVERSIDE, CALIFORNIA
DEPARTMENT OF PUBLIC WORKS

TYLER ST. STREET
BETWEEN MAGNOLIA & FREEWY.

DESIGNED BY
DRAWN BY H.R.C.
CHECKED BY
RECOMMENDED BY ASSISTANT CITY ENGINEER
APPROVED BY DIRECTOR OF PUBLIC WORKS
DATE Feb. 2, 1962

R-393
SHEET 2 OF 2