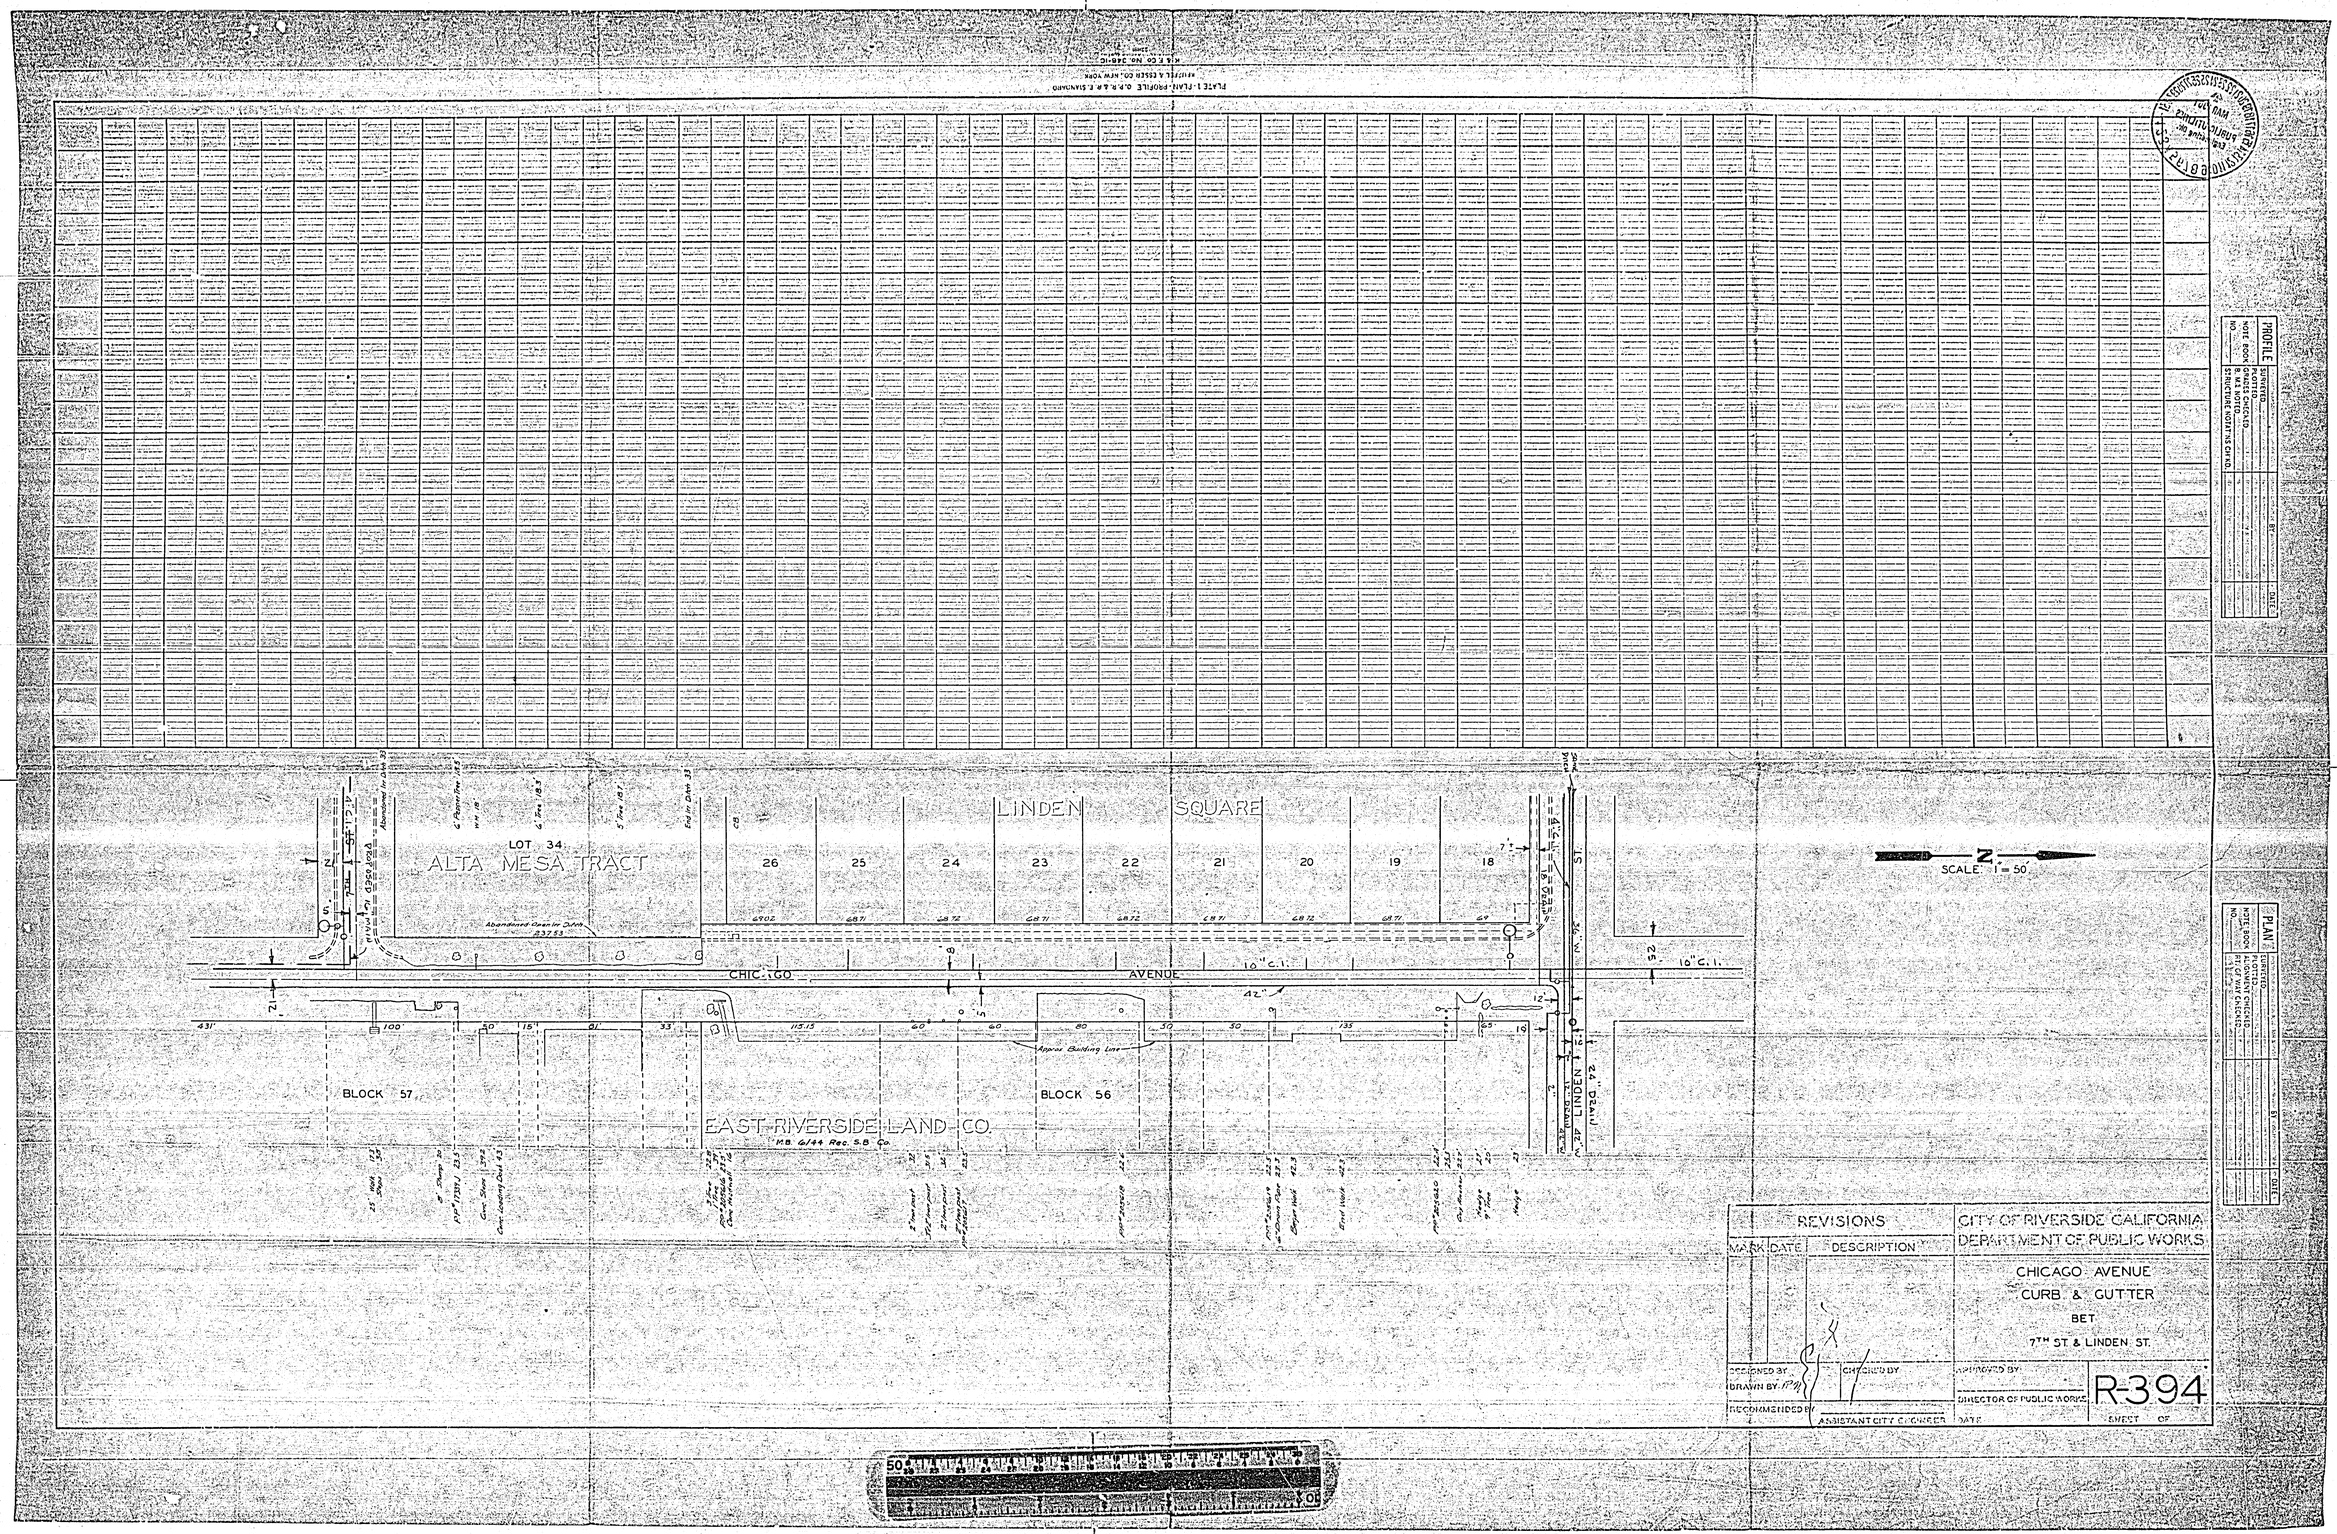

LINDEN SQUARE
LOT 34
ALTA MESA TRACT
26
25
24
23
22
21
20
19
18
CHICAGO AVENUE
10" C.I.
BLOCK 57
BLOCK 56
EAST RIVERSIDE LAND CO.
M.B. 6/44 Rec. S.B. Co.
LINDEN ST.
SCALE: 1" = 50'
PROFILE
PLAN
REVISIONS
MARK
DATE
DESCRIPTION
CITY OF RIVERSIDE CALIFORNIA
DEPARTMENT OF PUBLIC WORKS
CHICAGO AVENUE
CURB & GUTTER
BET
7TH ST. & LINDEN ST.
DESIGNED BY
DRAWN BY
CHECKED BY
APPROVED BY
DIRECTOR OF PUBLIC WORKS
RECOMMENDED BY
ASSISTANT CITY ENGINEER
DATE
R-394
SHEET OF

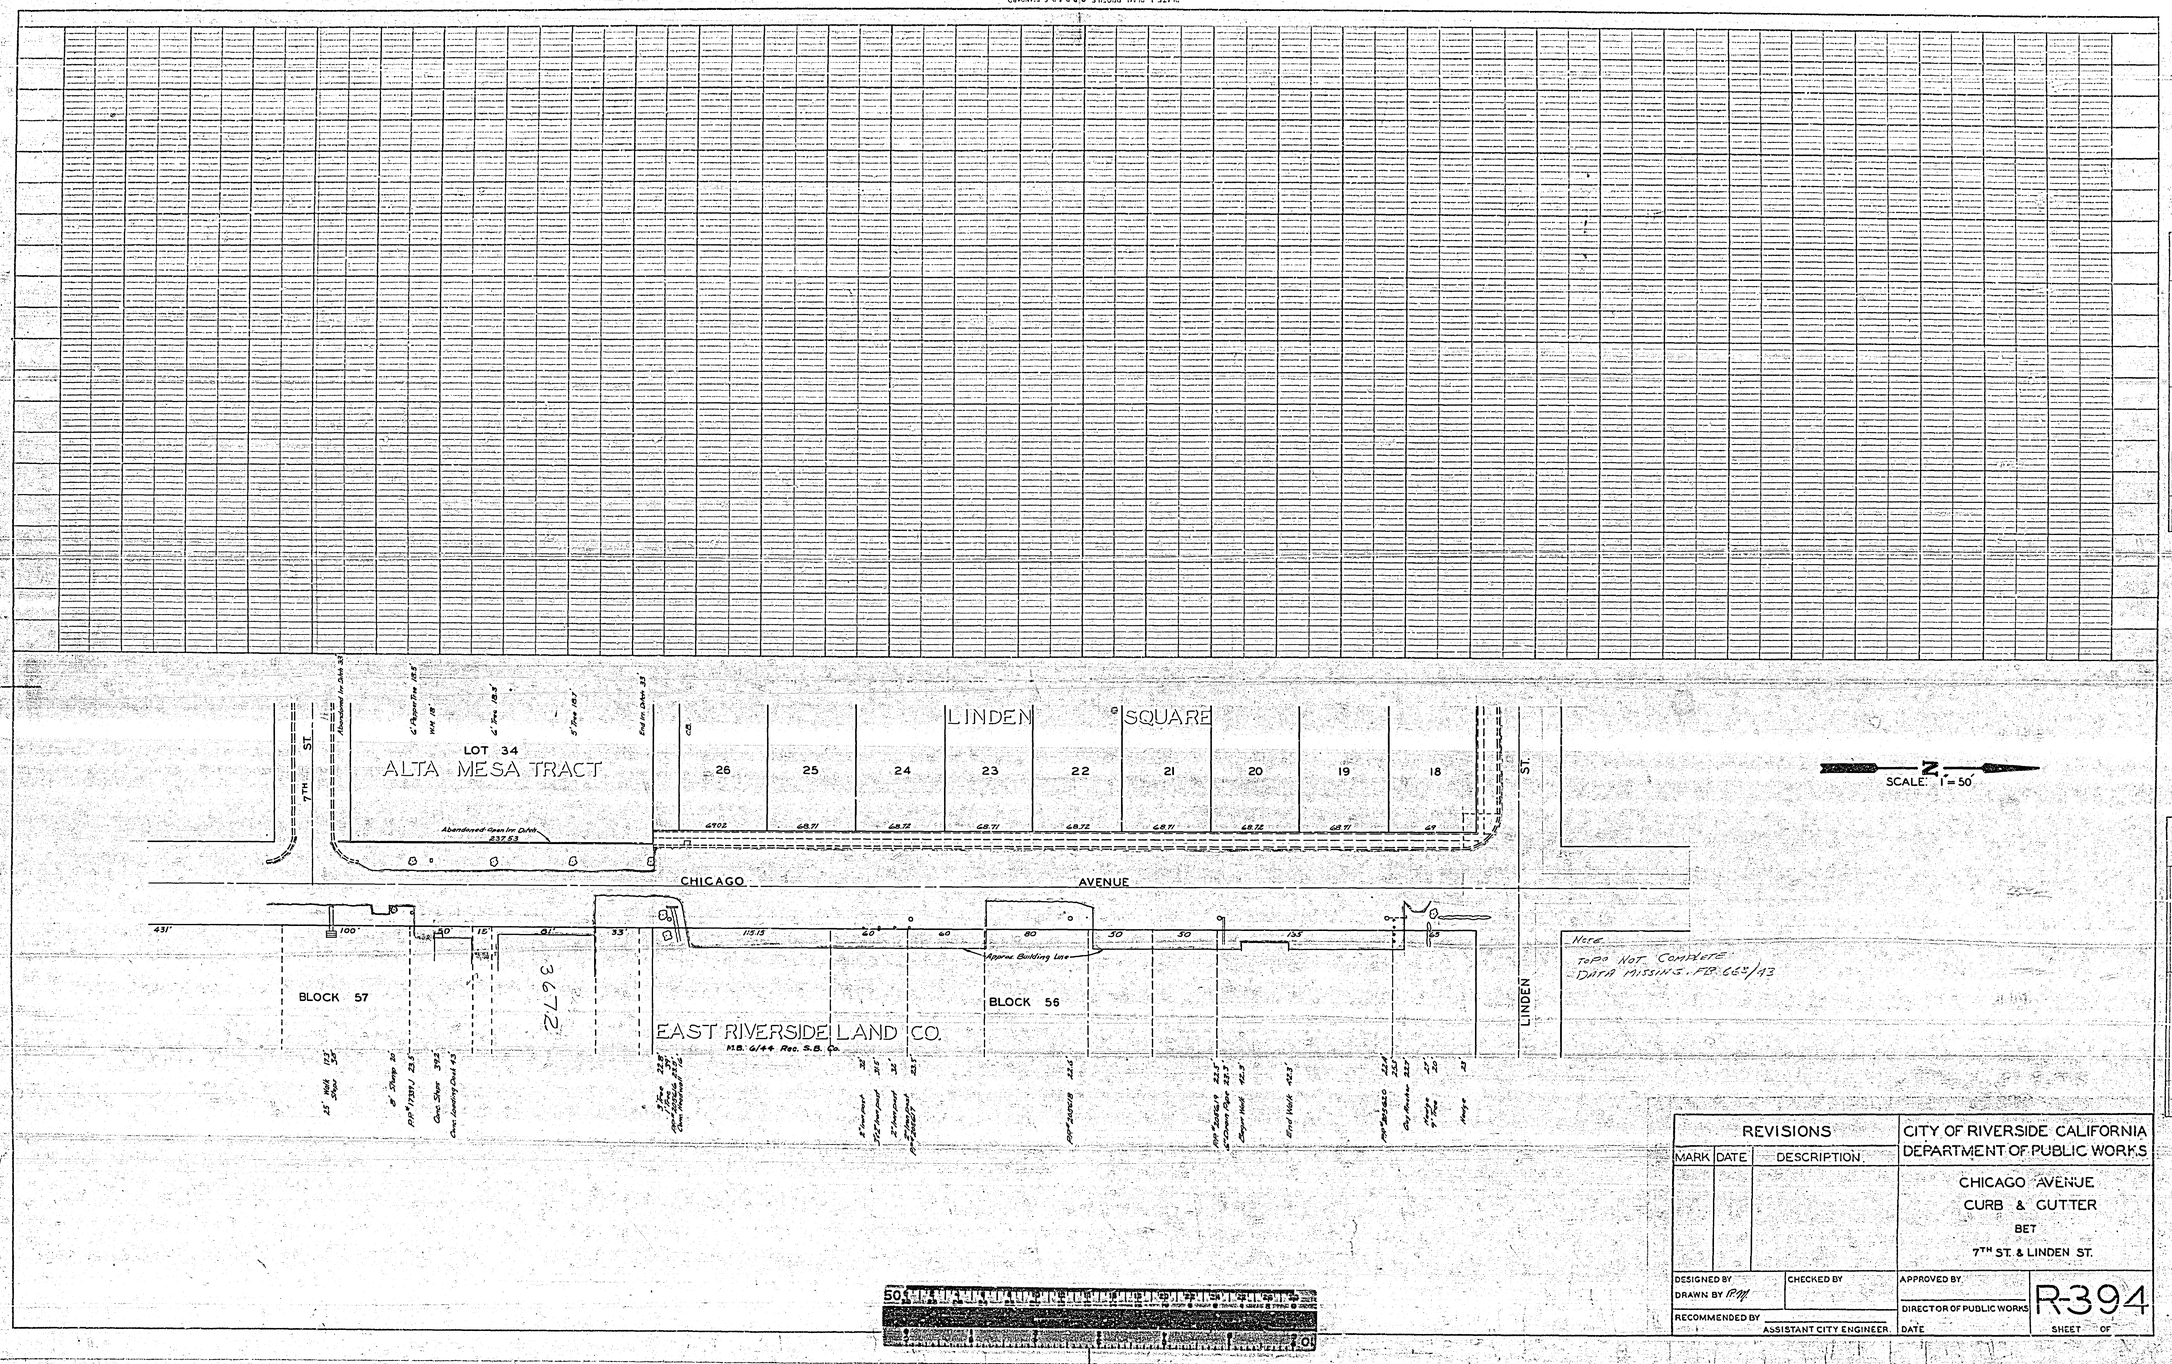

REVISIONS		
MARK	DATE	DESCRIPTION

CITY OF RIVERSIDE CALIFORNIA
DEPARTMENT OF PUBLIC WORKS

CHICAGO AVENUE
CURB & GUTTER
BET
7TH ST. & LINDEN ST.

DESIGNED BY
DRAWN BY RM
CHECKED BY
RECOMMENDED BY
ASSISTANT CITY ENGINEER
APPROVED BY
DIRECTOR OF PUBLIC WORKS
DATE

R-394
SHEET OF