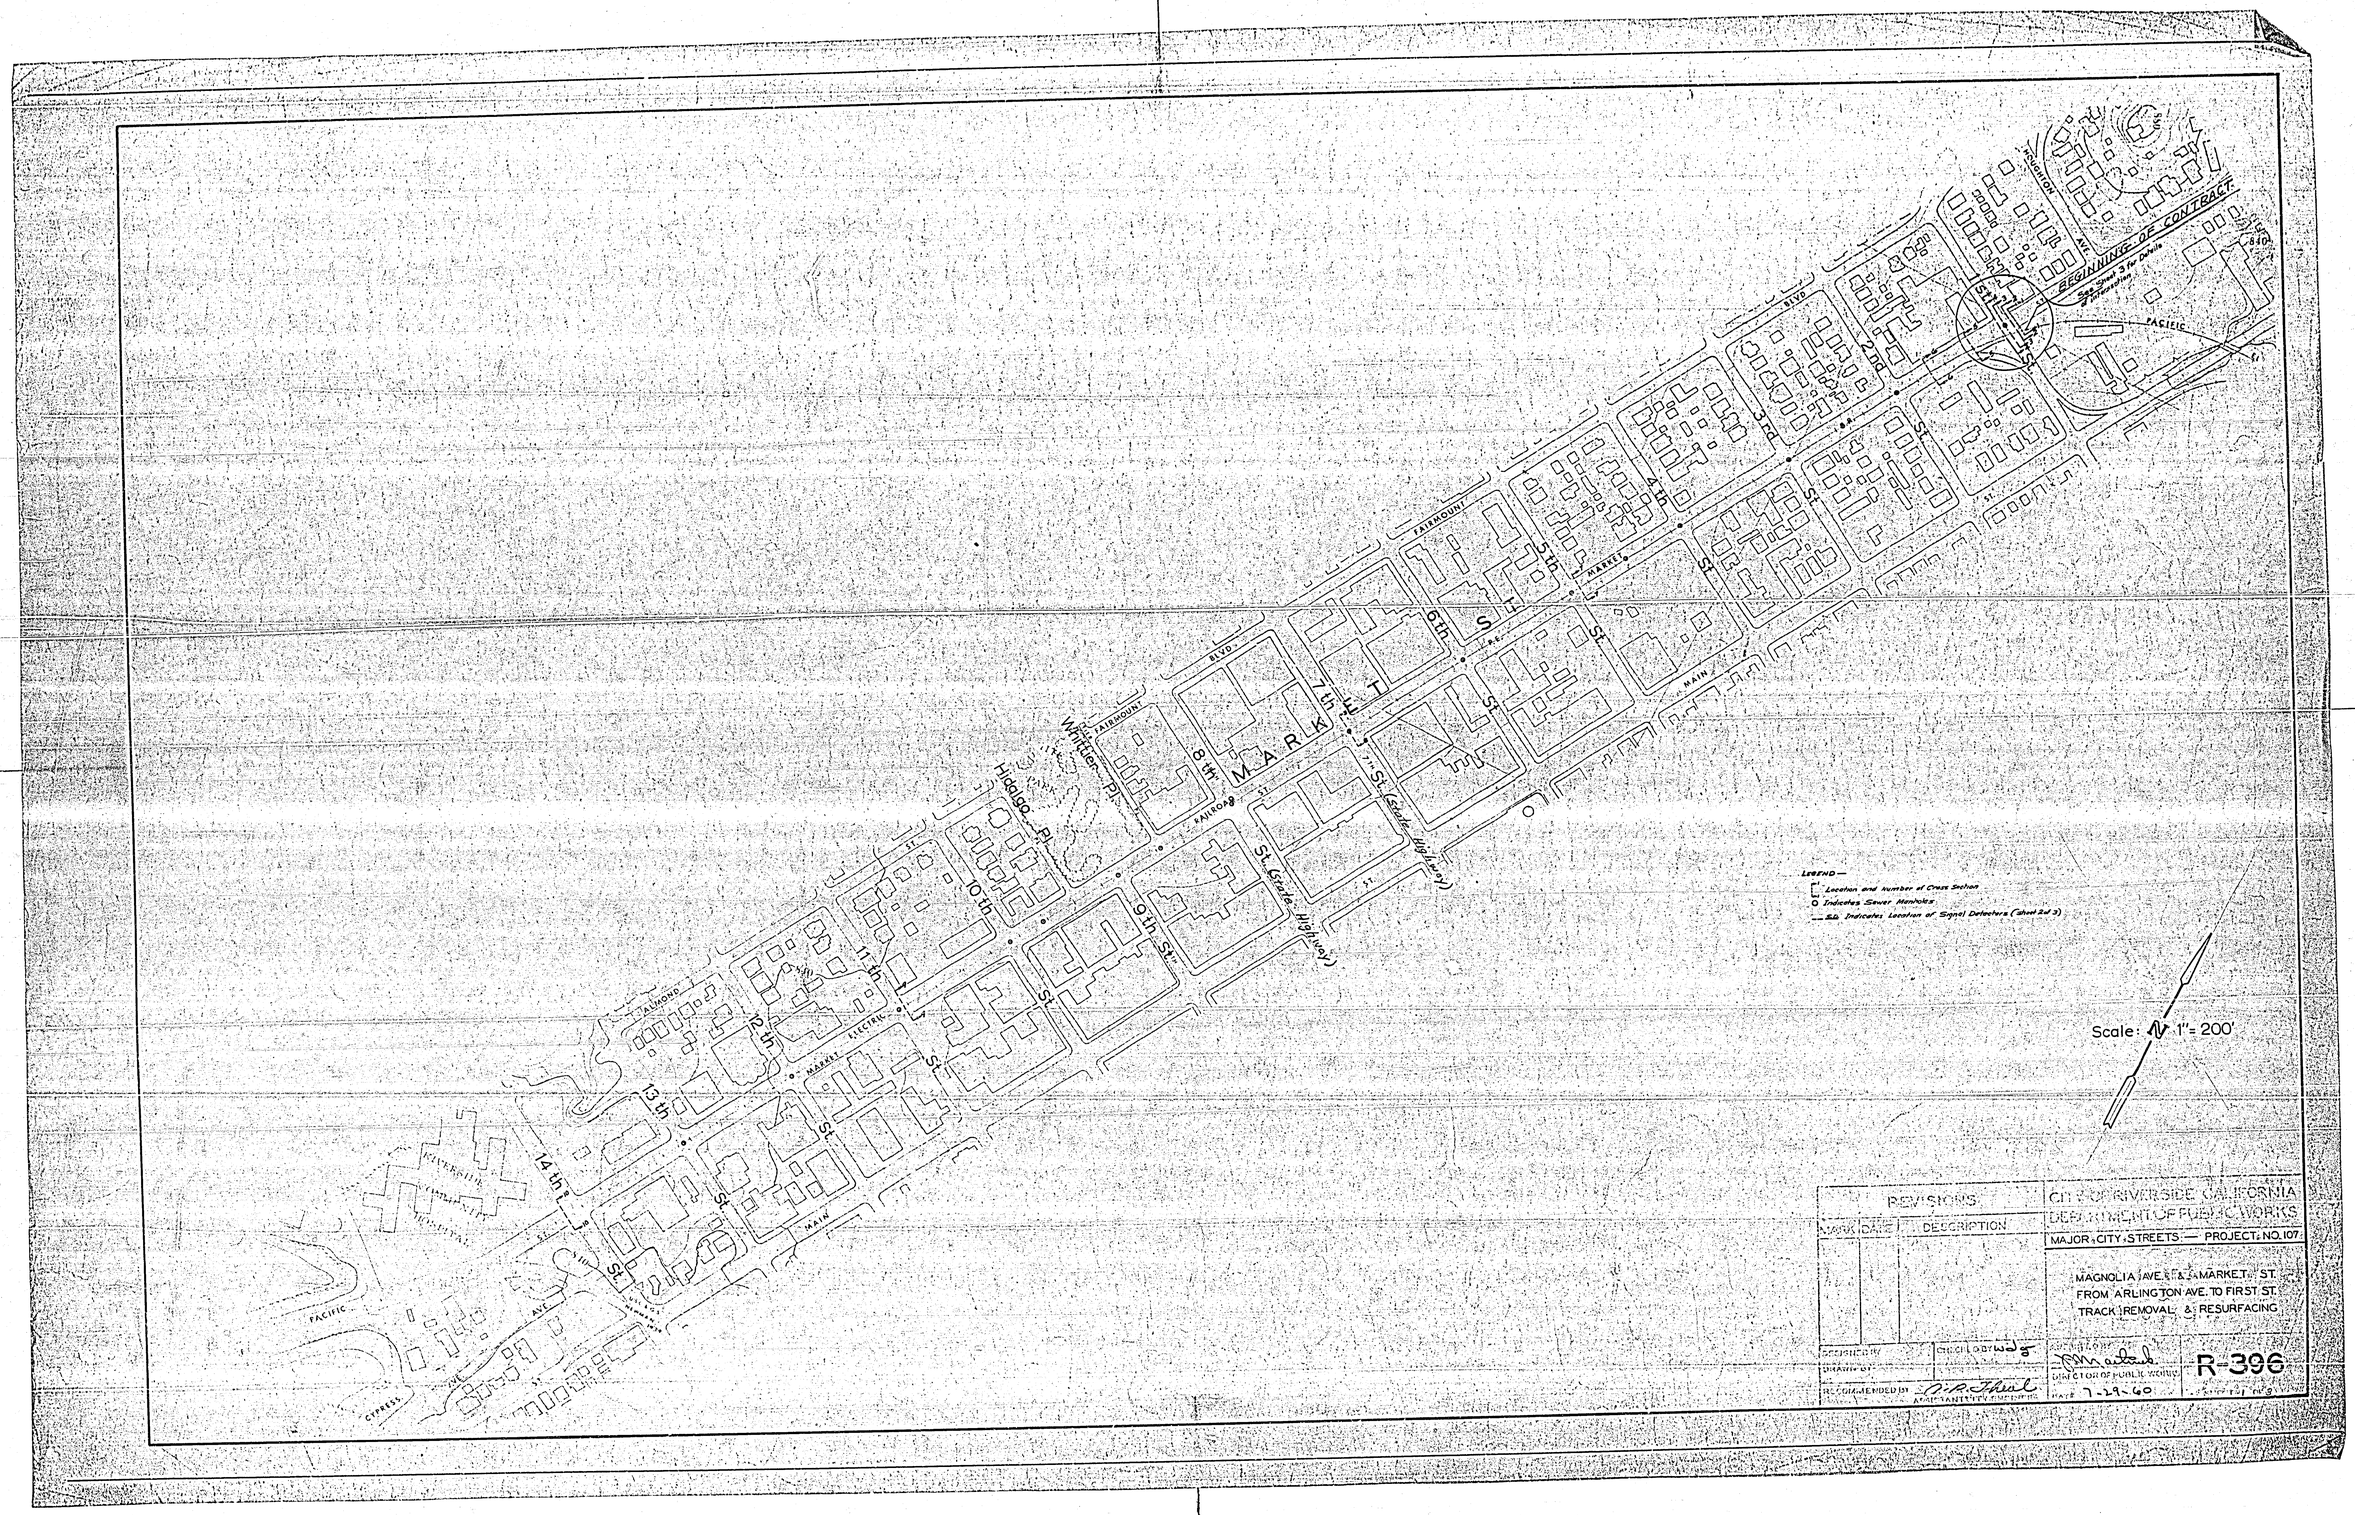

BEGINNING OF CONTRACT
See Sheet 3 for Details of Intersection
PACIFIC
FAIRMOUNT
BLVD
MARKET
MAIN
FAIRMOUNT
BLVD
FAIRROAD
ALMOND
MARKET
ELECTRIC
MAIN
PACIFIC
CYPRESS
AVE
1st St
2nd St
3rd St
4th St
5th St
6th St
7th St
8th St
9th St
10th St
11th St
12th St
13th St
14th St
MARKET
Whittier Pl
Hidalgo Pl
St (State Highway)
St (State Highway)
LEGEND—
Location and Number of Cross Section
Indicates Sewer Manholes
SD Indicates Location of Signal Detectors (sheet 2 of 3)
Scale: 1" = 200'
REVISIONS
MARK
DATE
DESCRIPTION
CITY OF RIVERSIDE CALIFORNIA
DEPARTMENT OF PUBLIC WORKS
MAJOR CITY STREETS — PROJECT NO. 107
MAGNOLIA AVE. & MARKET ST.
FROM ARLINGTON AVE. TO FIRST ST.
TRACK REMOVAL & RESURFACING
DESIGNED BY
CHECKED BY
DRAWN BY
RECOMMENDED BY
ASSISTANT CITY ENGINEER
DIRECTOR OF PUBLIC WORKS
DATE 7-29-60
R-396

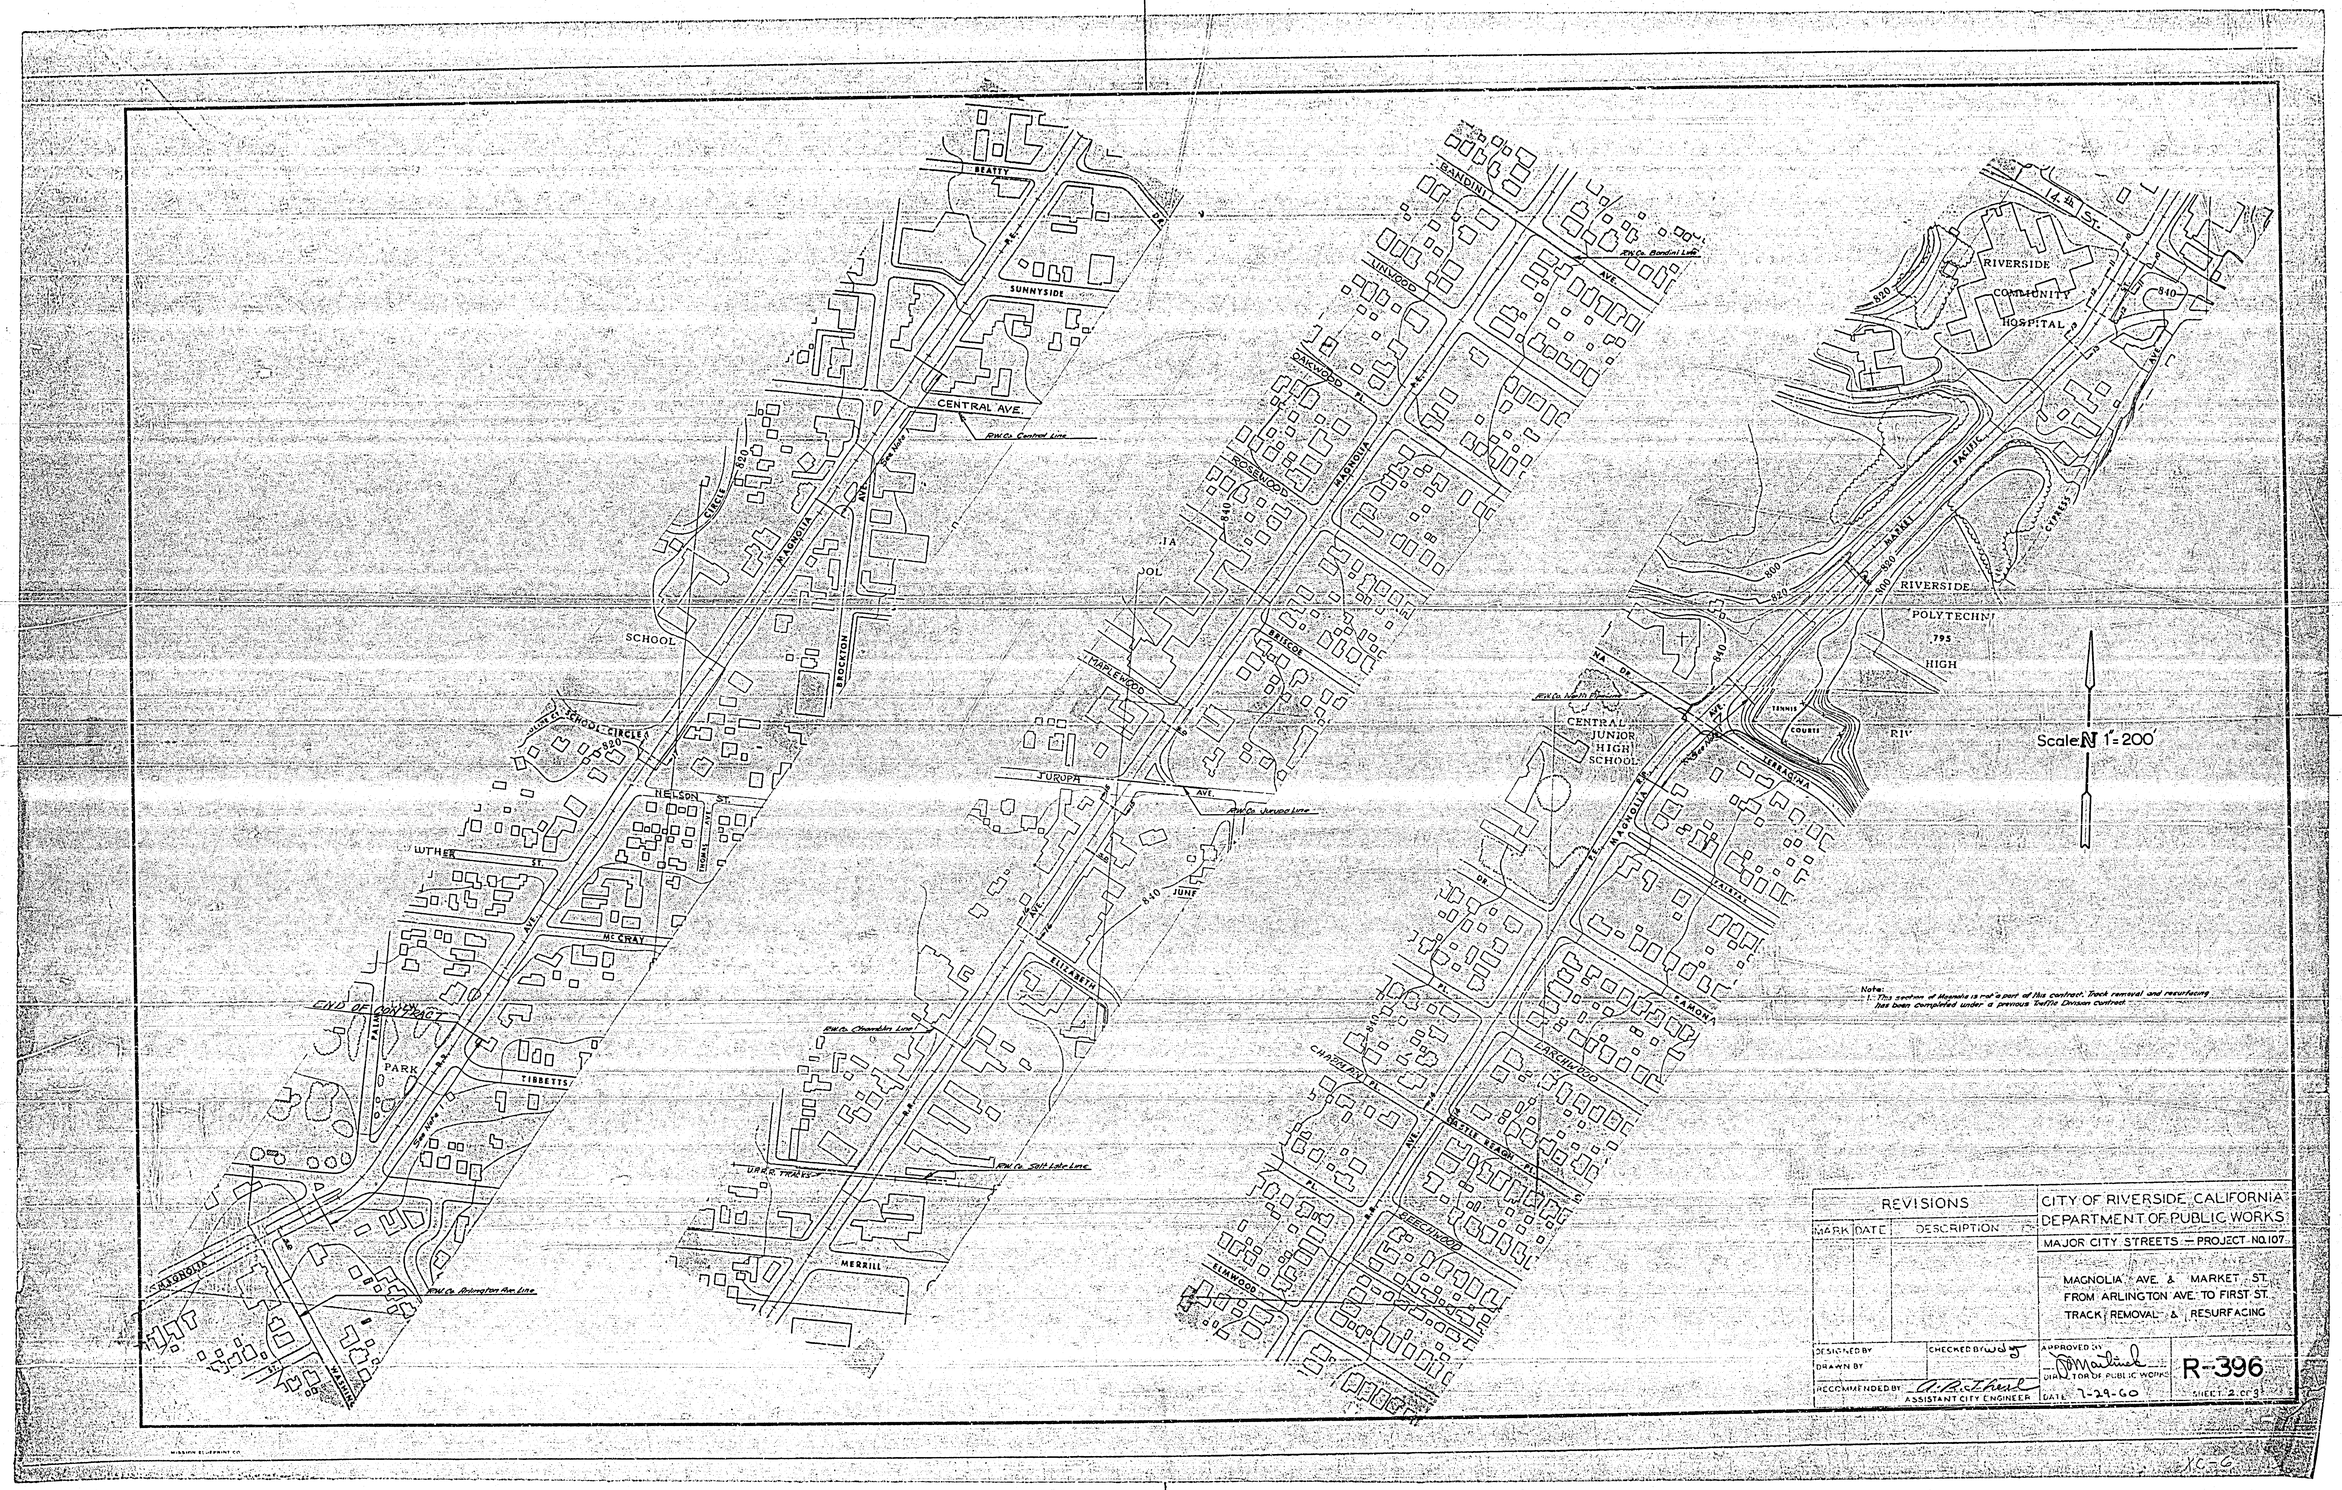

Note:
1. This section of Magnolia is not a part of this contract. Track removal and resurfacing has been completed under a previous Traffic Division contract.

REVISIONS		
MARK	DATE	DESCRIPTION

CITY OF RIVERSIDE, CALIFORNIA
DEPARTMENT OF PUBLIC WORKS

MAJOR CITY STREETS — PROJECT NO. 107

MAGNOLIA AVE. & MARKET ST.
FROM ARLINGTON AVE. TO FIRST ST.
TRACK REMOVAL & RESURFACING

DESIGNED BY
DRAWN BY
CHECKED BY
RECOMMENDED BY A. R. Thorl
ASSISTANT CITY ENGINEER
APPROVED BY
DIRECTOR OF PUBLIC WORKS
DATE 7-29-60

R-396
SHEET 2 OF 3

CROSS SECTION SCALE
HOR. 1" = 5'
VERT. 1" = 2'

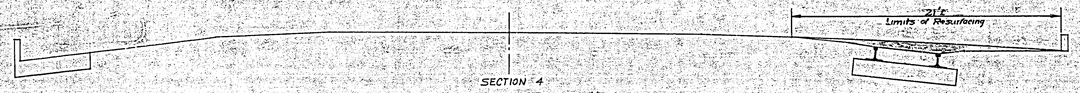

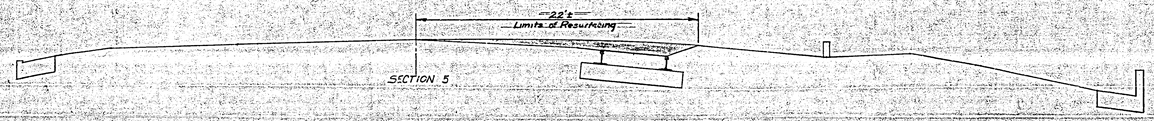

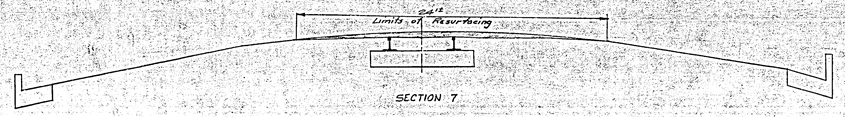

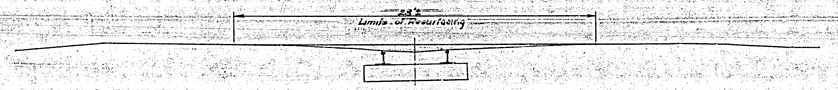

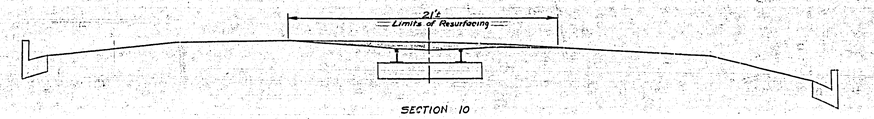

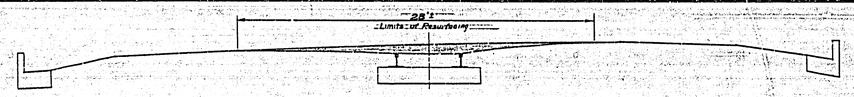

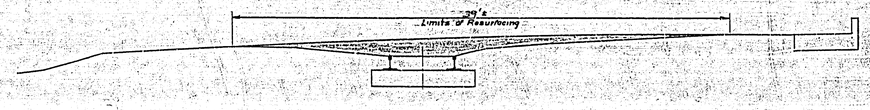

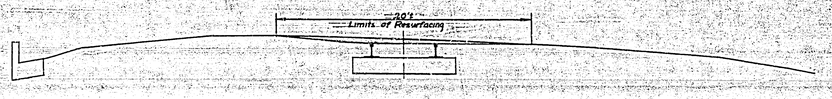

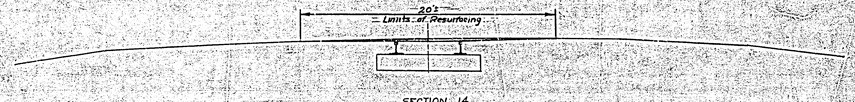

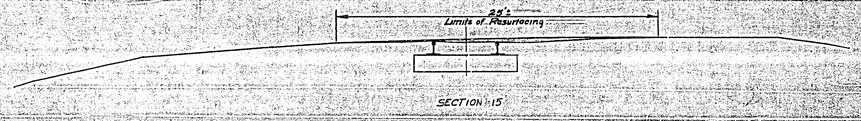

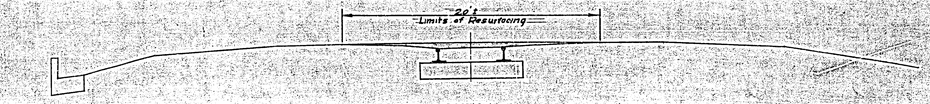

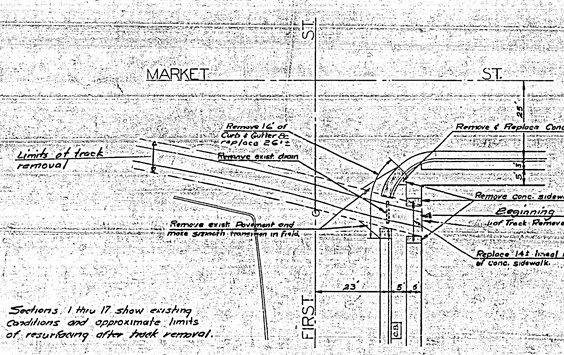

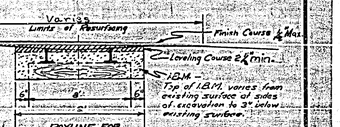

Note: Crown for matching pavement shall be varied in the field to provide for drainage and meet existing conditions.

Note: Sections 1 thru 17 show existing conditions and approximate limits of resurfacing after track removal.

REVISIONS		
MARK	DATE	DESCRIPTION

CITY OF RIVERSIDE, CALIFORNIA
DEPARTMENT OF PUBLIC WORKS

MAJOR CITY STREETS — PROJECT NO 107.

MAGNOLIA AVE. & MARKET ST.
FROM ARLINGTON AVE. TO FIRST ST.
TRACK REMOVAL & RESURFACING

DESIGNED BY
DRAWN BY
CHECKED BY
RECOMMENDED BY — ASSISTANT CITY ENGINEER
APPROVED BY — DIRECTOR OF PUBLIC WORKS
DATE 1-29-60

R-396
SHEET 3 OF 3

KB.X-2/1-3

MISSION BLUEPRINT CO