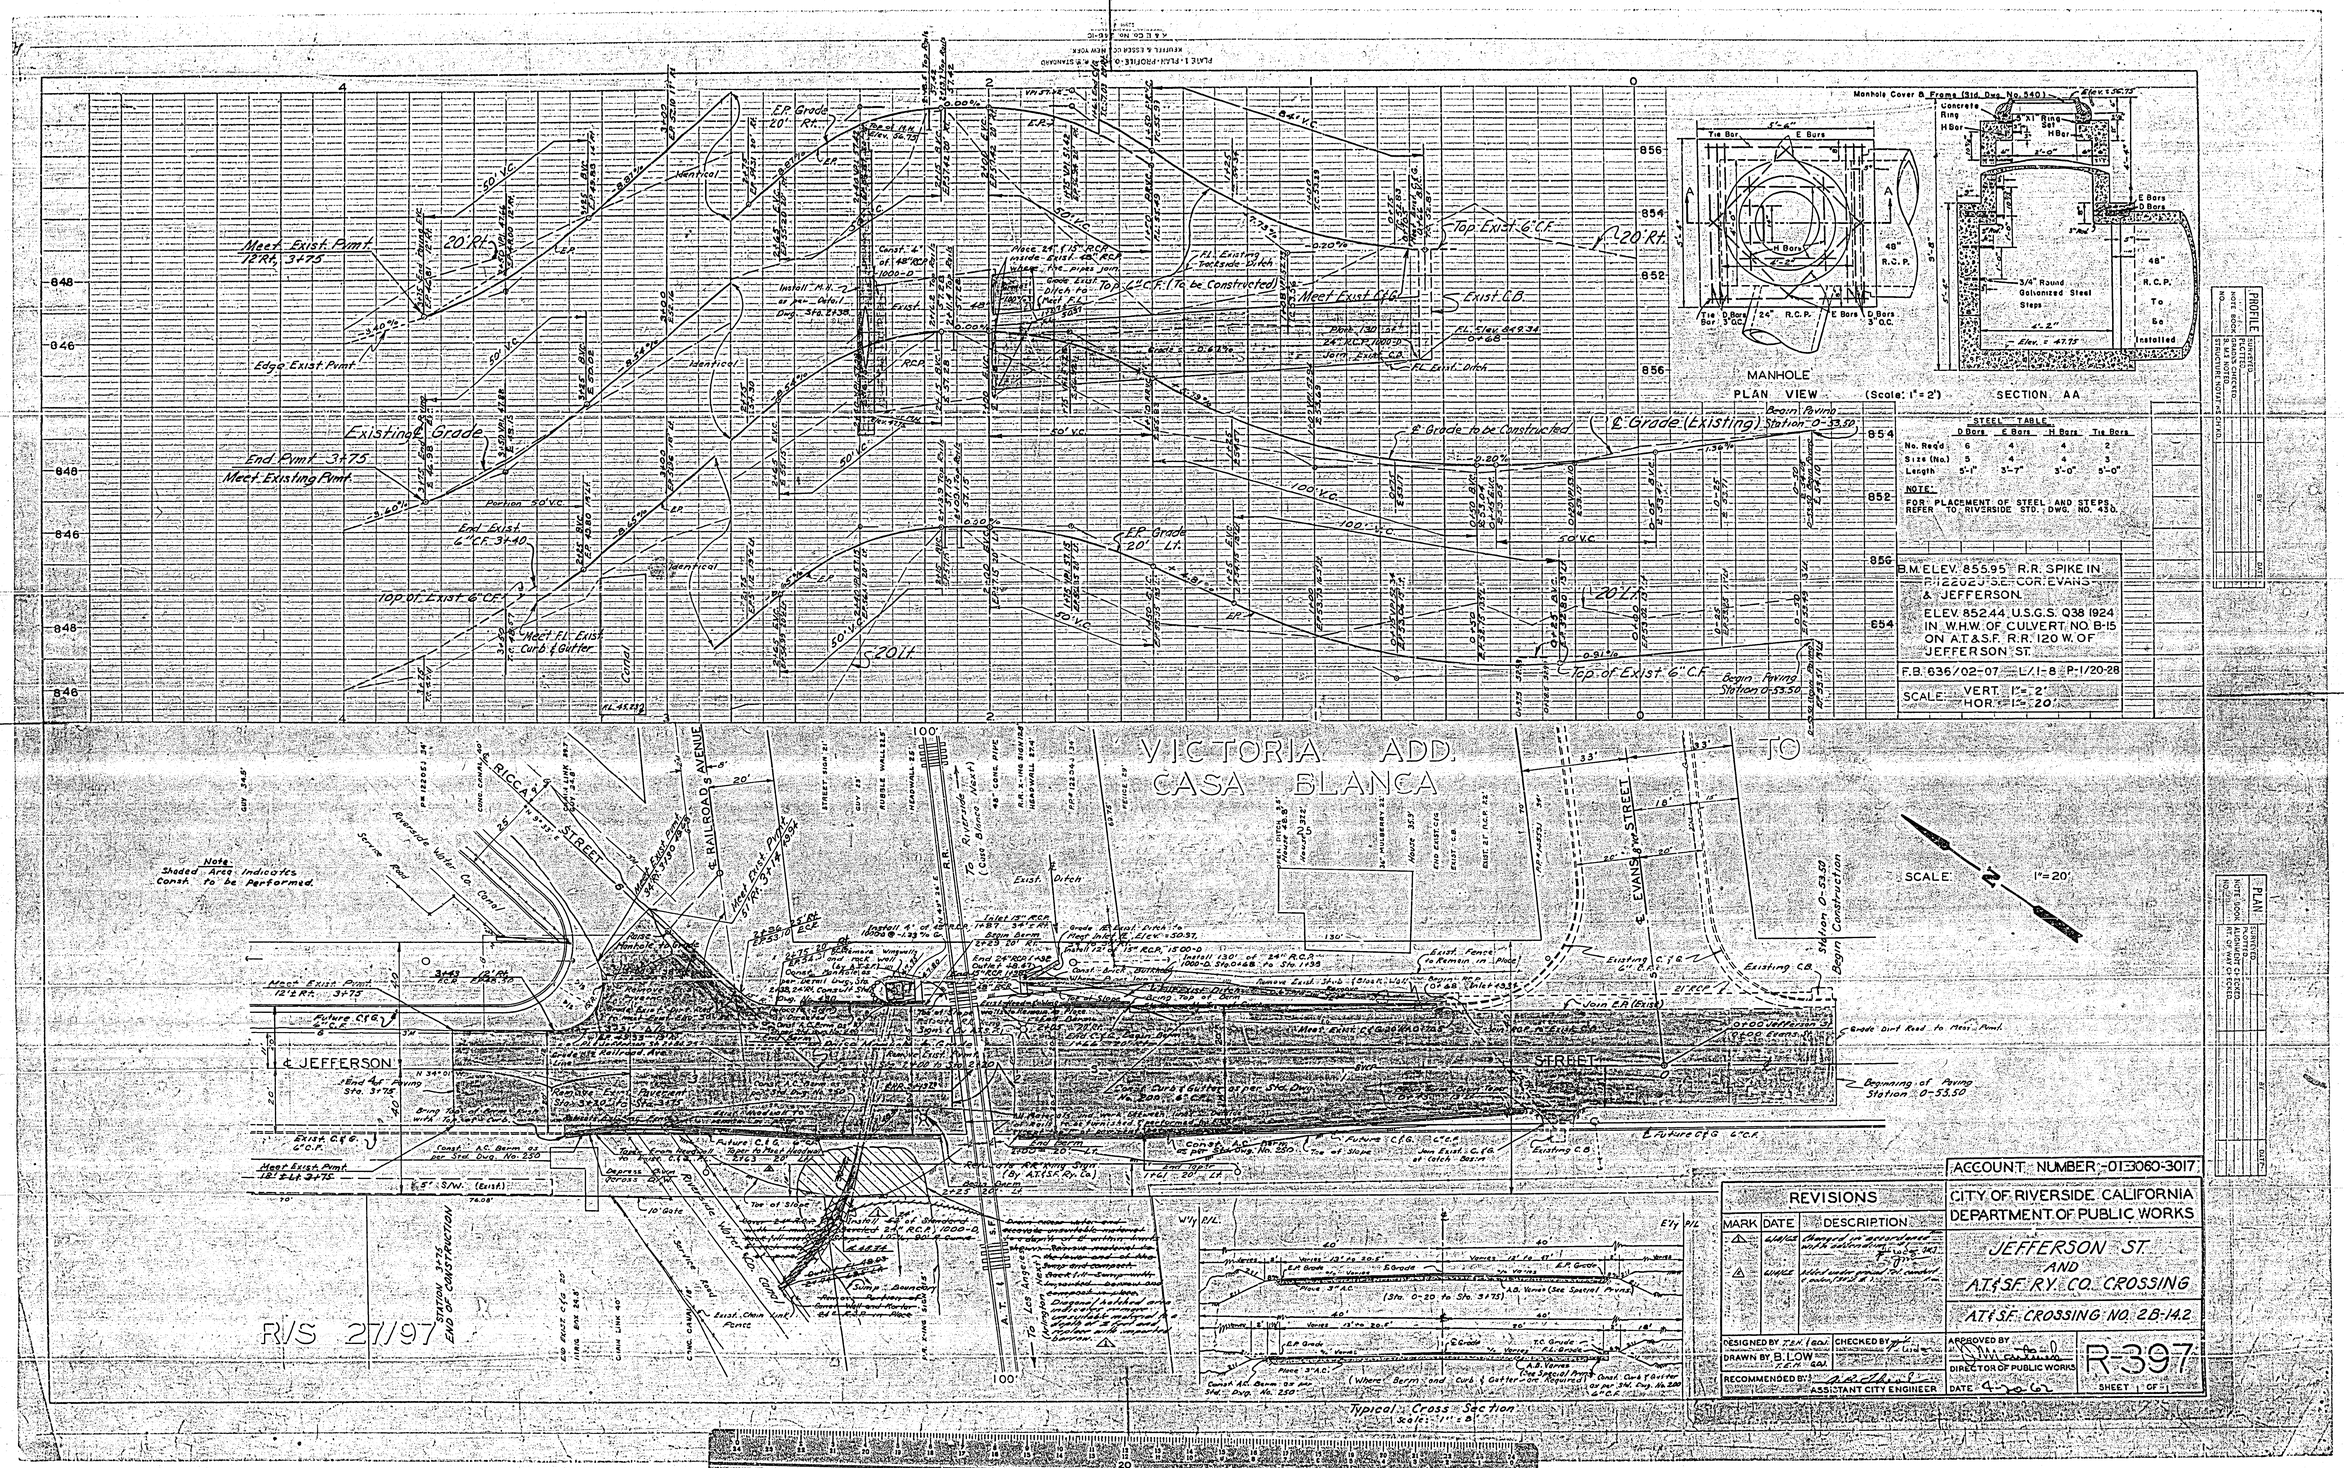

VICTORIA ADD. TO CASA BLANCA
MANHOLE
PLAN VIEW (Scale: 1"=2')
SECTION AA
STEEL TABLE
D Bars E Bars H Bars Tie Bars
No. Req'd 6 4 4 2
Size (No.) 5 4 4 3
Length 5'-1" 3'-7" 3'-0" 5'-0"
NOTE:
FOR PLACEMENT OF STEEL AND STEPS, REFER TO RIVERSIDE STD. DWG. NO. 430.
B.M. ELEV. 855.95 R.R. SPIKE IN P-1122025 S.E. COR. EVANS & JEFFERSON.
ELEV. 852.44 U.S.G.S. Q38 1924 IN W.H.W. OF CULVERT NO. B-15 ON A.T.&S.F. R.R. 120 W. OF JEFFERSON ST.
F.B. 636/02-07 L/1-8 P-1/20-28
SCALE: VERT. 1"=2' HOR. 1"=20'
SCALE 1"=20'
Typical Cross Section
R/S 27/97
ACCOUNT NUMBER -013060-3017
CITY OF RIVERSIDE, CALIFORNIA
DEPARTMENT OF PUBLIC WORKS
JEFFERSON ST. AND A.T.&S.F. RY. CO. CROSSING
A.T.&S.F. CROSSING NO. 2B-14.2
REVISIONS
MARK DATE DESCRIPTION
DESIGNED BY
DRAWN BY B. LOW
CHECKED BY
RECOMMENDED BY
ASSISTANT CITY ENGINEER
APPROVED BY
DIRECTOR OF PUBLIC WORKS
DATE 4-20-62
R-397
SHEET 1 OF 1