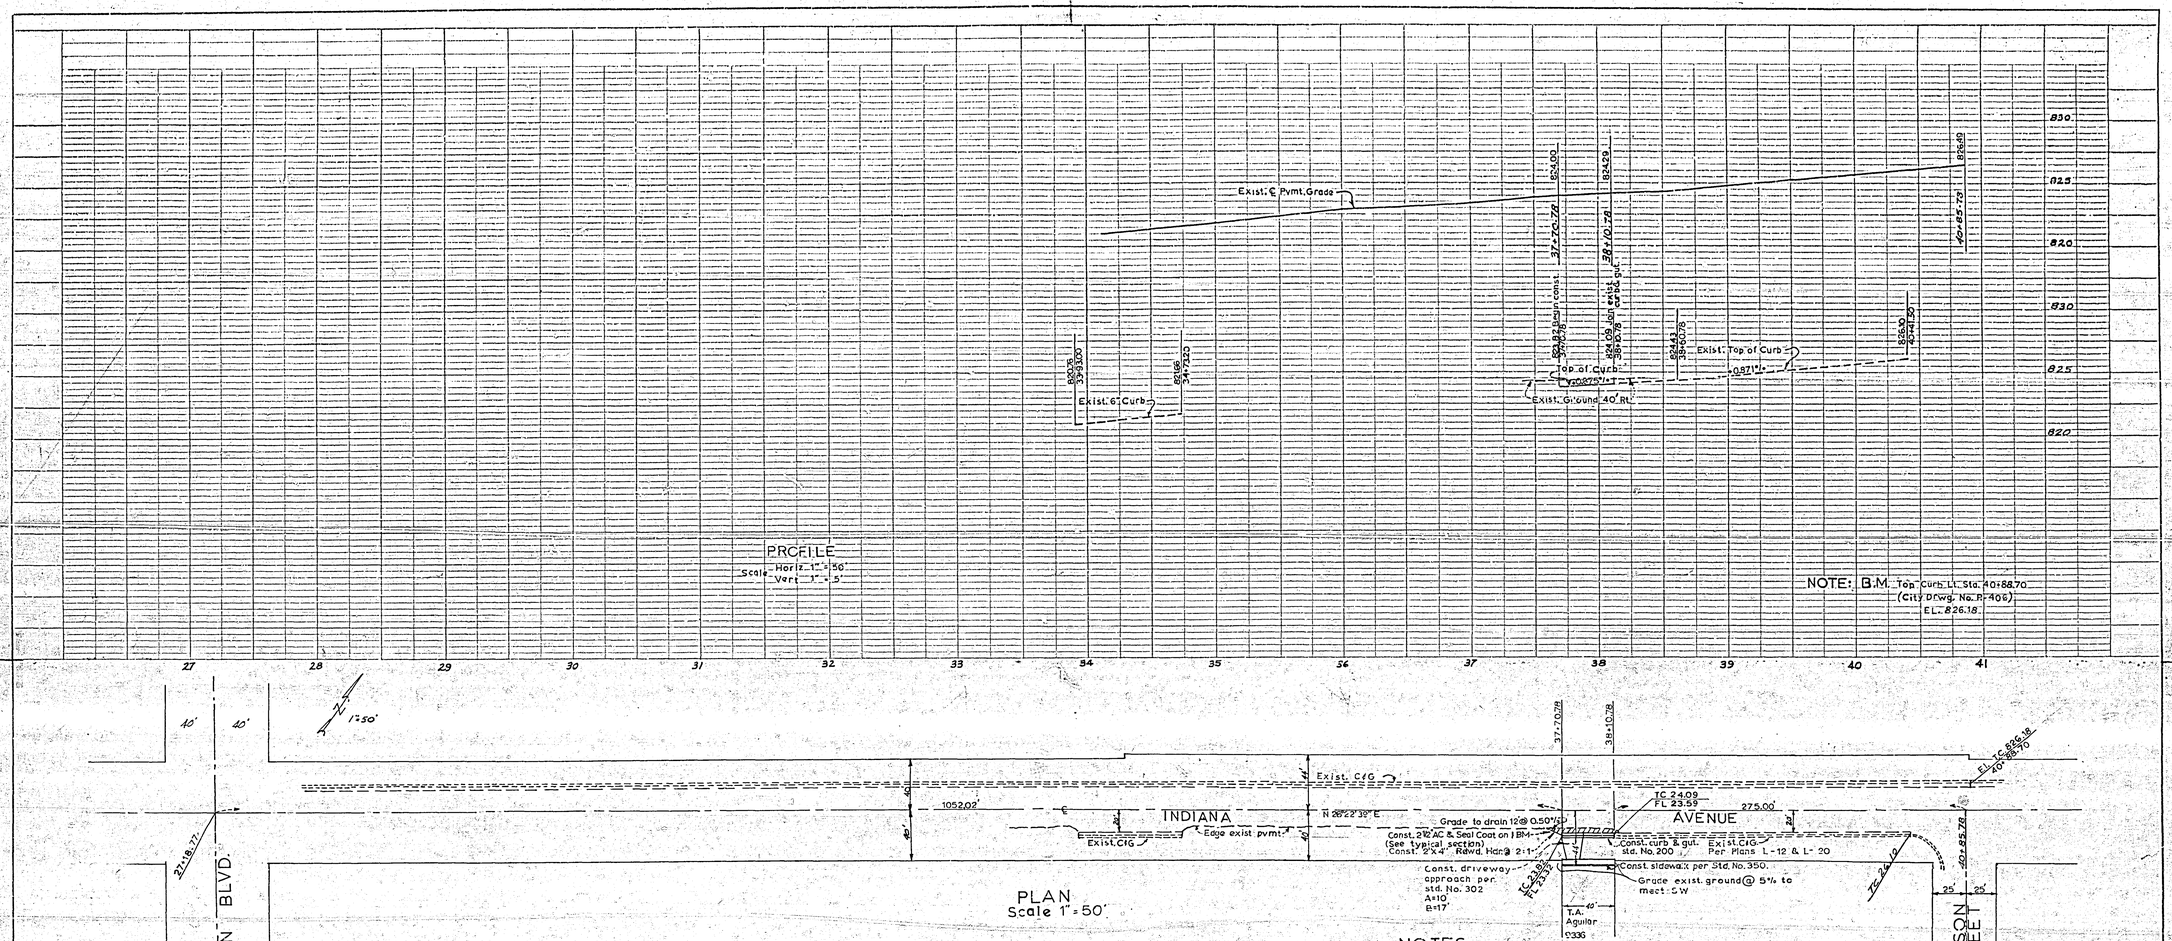

NOTES

1. It shall be the responsibility of the contractor to clear the R/W in accordance with the provisions of law as it affects each utility including irrigation lines and appurtenances and at no cost to the city.
2. Construction shall be in accordance with the City of Riverside, Department of Public Works Specifications No. 461 and Standard Drawings.
3. Prime coat, seal coat, and paint binder are required.
4. Grading will require a permit under Ordinance 3093 for a cut or fill exceeding 100 cubic yards, or a fill over one foot in depth.
5. ~~The City of Riverside will take a soil test to determine the requirement on imported base material after the streets have been prepared to rough grade.~~
6. Trim edge of existing pavement, where new paving joins existing pavement, to a clean straight line. Construct match up paving as shown and overlay paving as directed in the field to produce a smooth crown section.

RIDDELL & STRAHM
ENGINEER - SURVEYOR
SAN BERNARDINO CALIFORNIA
Approved John F. Riddell RE 13146
Date: 10-18-63

CITY OF RIVERSIDE, CALIFORNIA
DEPARTMENT OF PUBLIC WORKS

CURB & GUTTER IMPROVEMENT Sta 37+70.78 Rt. to Sta 38+10.78 Rt.

INDIANA AVENUE

REVISIONS		
MARK	DATE	DESCRIPTION

DESIGNED BY	SUBMITTED BY William B. Mendenhall	APPROVED BY	PROJ. NO.
DRAWN BY	PARK DEPT. / TRAFFIC DIV.		R-406A
CHECKED BY	RECOMMENDED BY ASSISTANT CITY ENGINEER	DATE 12-20-63	SHEET 1 OF 1