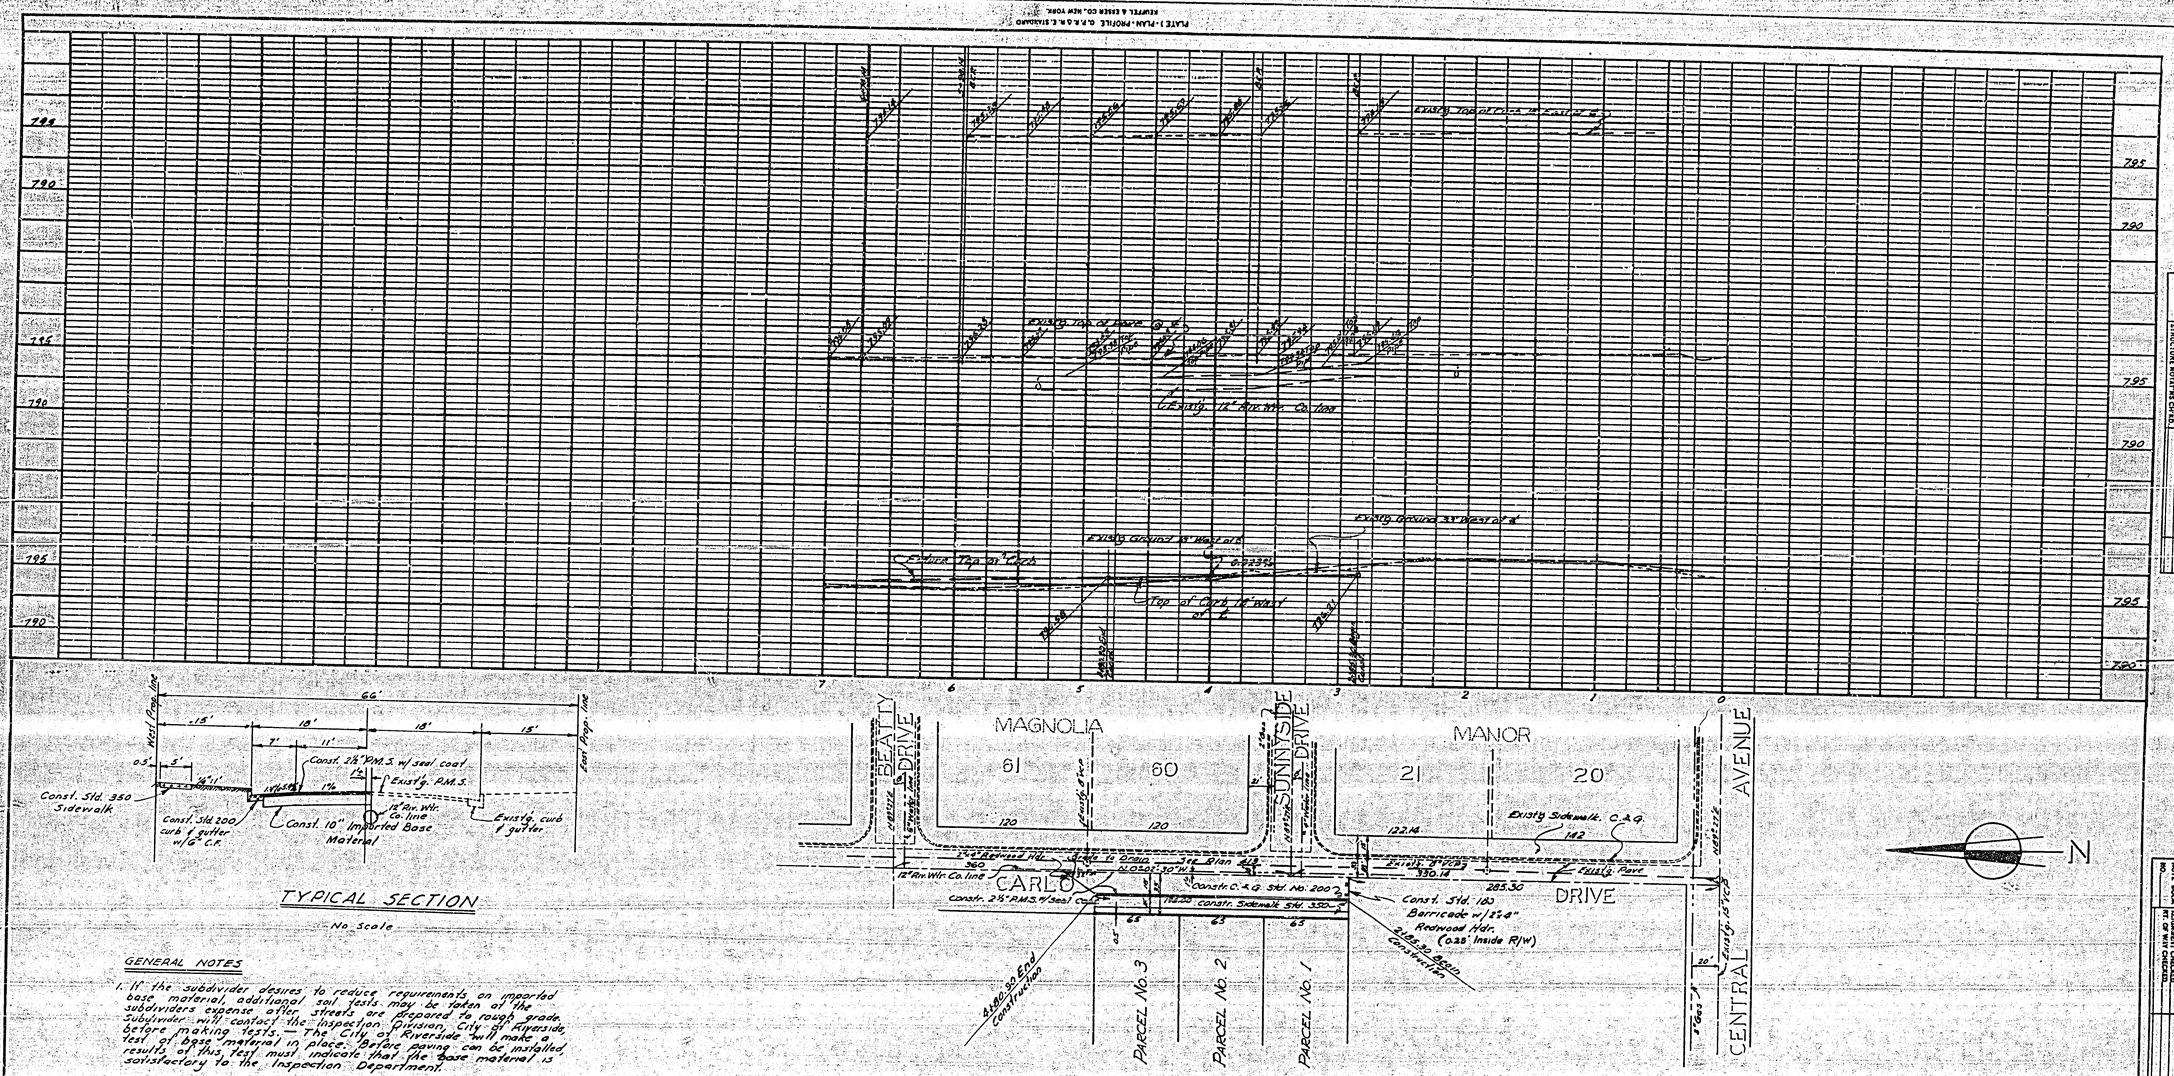

TYPICAL SECTION

No Scale

GENERAL NOTES

1. If the subdivider desires to reduce requirements on imported base material, additional soil tests may be taken at the subdividers expense after streets are prepared to rough grade. Subdivider will contact the Inspection Division, City of Riverside, before making tests. — The City of Riverside will make a test of base material in place. Before paving can be installed, results of this test must indicate that the base material is satisfactory to the Inspection Department.

2. Construction to be in accordance with Standards and Specifications No. 460 of the City of Riverside, Dept. of Public Works.

3. Trim edge of existing paving where new paving joins existing pavement, to clean, straight line. Construct match-up paving as shown and overlay existing paving as directed in the field to produce a smooth crown section.

4. Construction in the vicinity of the Riverside Water Co. pipeline shall be done to meet the requirements of the Riverside Water Co. and the City of Riverside, Dept. of Public Works. It shall be understood that the Riverside Water Co. shall have the opportunity of testing the line after grading & installation of base course and prior to the placing of any P.M.S. The cost of repairs to the pipeline caused by damage during construction shall be borne by the Contractor.

QUANTITY ESTIMATE

Std. 200 Curb & Gutter w/6" C.F.	195 lin. ft.
Std. 350 Sidewalk	975 sq. ft.
2½" P.M.S. w/seal coat	3376 sq. ft.
10" Imported Base Material	104 cu. yds.
Std. 180 Barricade	1
2"x4" Redwood Header	52 lin. ft.

BENCH MARK—
Spike in lead N.W. corner of Storm Drain Manhole at S.E. corner Streeter & Dewey. Elev. 787.38. USGS

Approved 10/26 1960
By: Howard L. Creason
Riverside Water Company

ALBERT A. WEBB ASSOCIATES
CIVIL ENGINEERS RIVERSIDE, CALIFORNIA
APPROVED [signature] DATE 8-26-60

CITY OF RIVERSIDE, CALIFORNIA
DEPARTMENT OF PUBLIC WORKS

STREET PLAN & PROFILE
CARLO DRIVE
RECORD OF SURVEY 31/83

REVISION		
MARK	DATE	DESCRIPTION
	10-25-60	12" Riv. Wtr. Co. line added & Constr. notes added OK wdg 10/27/60

DATE Aug. 22, 1960	SCALE Horiz. 1"=50' Vert. 1"=5'	APPROVED BY [signature] DIRECTOR OF PUBLIC WORKS	R-412 NO.
DRAWN [signature]	W.O. 59-278		
CHECKED REC	F.B. 372/75	DATE 9-16-60	SHEET 1 OF 1

Dwg. No. 59-278A