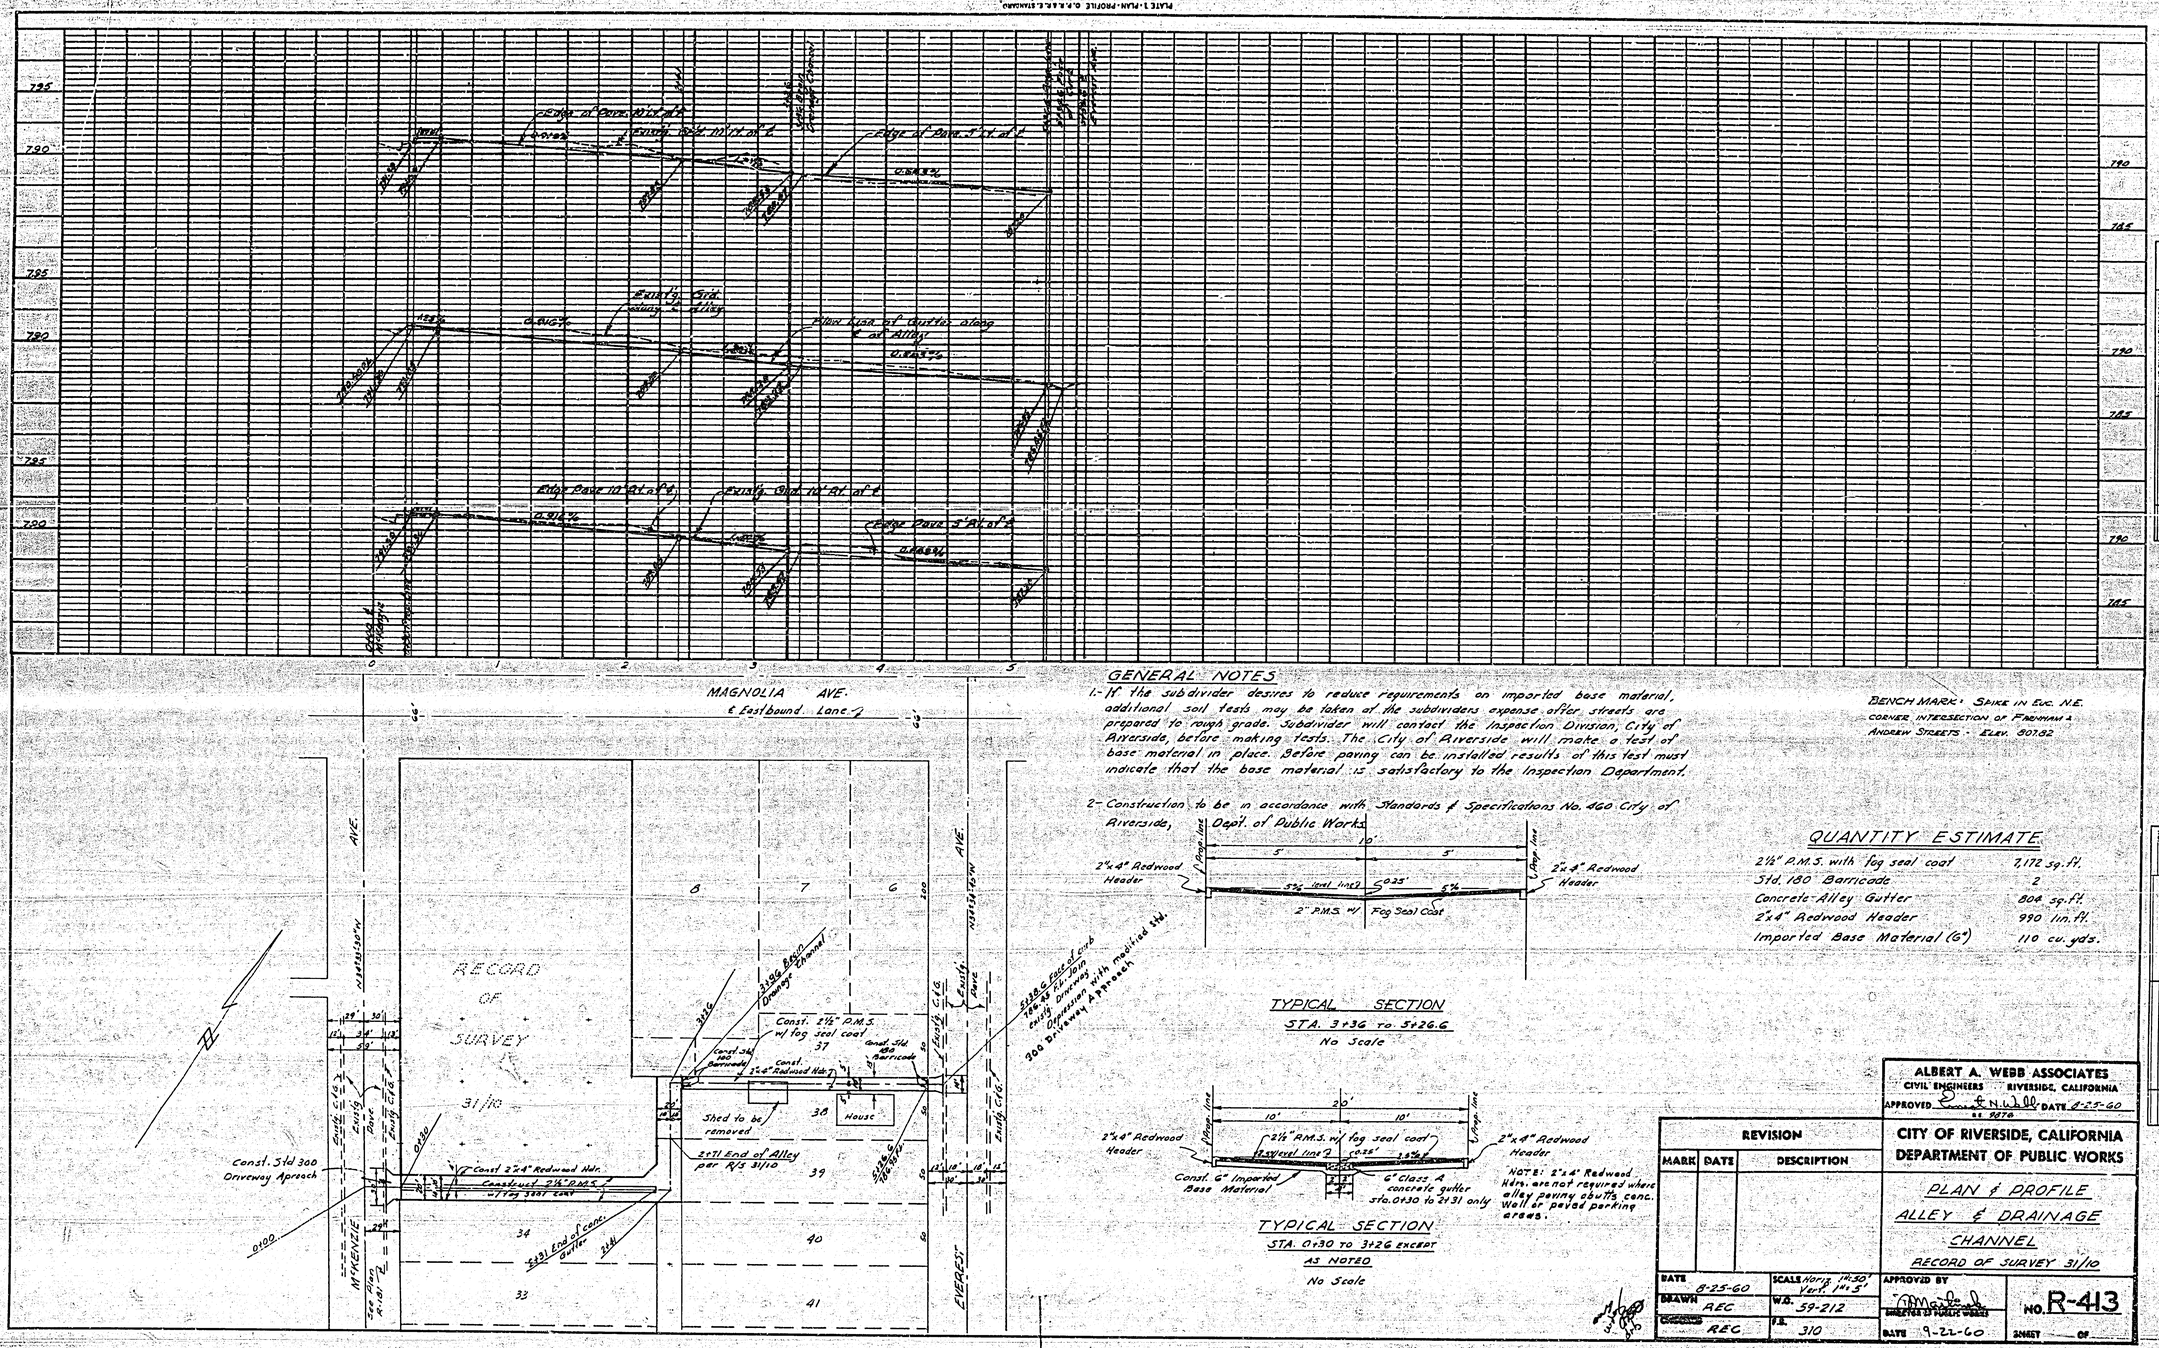

GENERAL NOTES

1.- If the subdivider desires to reduce requirements on imported base material, additional soil tests may be taken at the subdividers expense after streets are prepared to rough grade. Subdivider will contact the Inspection Division, City of Riverside, before making tests. The City of Riverside will make a test of base material in place. Before paving can be installed results of this test must indicate that the base material is satisfactory to the Inspection Department.

2- Construction to be in accordance with Standards & Specifications No. 460 City of Riverside, Dept. of Public Works.

BENCH MARK: SPIKE IN EUC. N.E. CORNER INTERSECTION OF FARNHAM & ANDREW STREETS - ELEV. 807.82

TYPICAL SECTION
STA. 3+36 to 5+26.6
No Scale

NOTE: 2"x4" Redwood Hdrs. are not required where alley paving abutts conc. Wall or paved parking areas.

TYPICAL SECTION
STA. 0+30 TO 3+26 EXCEPT AS NOTED
No Scale

QUANTITY ESTIMATE

2½" P.M.S. with fog seal coat	7,172 sq. ft.
Std. 180 Barricade	2
Concrete-Alley Gutter	804 sq. ft.
2"x4" Redwood Header	990 lin. ft.
Imported Base Material (6")	110 cu. yds.

ALBERT A. WEBB ASSOCIATES
CIVIL ENGINEERS RIVERSIDE, CALIFORNIA
APPROVED [signature] DATE 8-25-60
RE 9876

REVISION		
MARK	DATE	DESCRIPTION

CITY OF RIVERSIDE, CALIFORNIA
DEPARTMENT OF PUBLIC WORKS

PLAN & PROFILE
ALLEY & DRAINAGE CHANNEL
RECORD OF SURVEY 31/10

DATE 8-25-60	SCALE Horiz. 1"=50' Vert. 1"=5'	APPROVED BY [signature] DIRECTOR OF PUBLIC WORKS	NO. R-413
DRAWN REC	W.O. 59-212	DATE 9-22-60	SHEET ___ OF ___
CHECKED REC	F.B. 310		

PROFILE: SURVEYED, PLOTTED, GRADES CHECKED, B. M.'S NOTED, STRUCTURE NOTATIONS CH'KD. — NOTE BOOK NO. — BY — DATE

PLAN: SURVEYED, PLOTTED, ALIGNMENT CHECKED, RT. OF WAY CHECKED. — NOTE BOOK NO. — BY — DATE

K-413

W.O.- 59-212 A