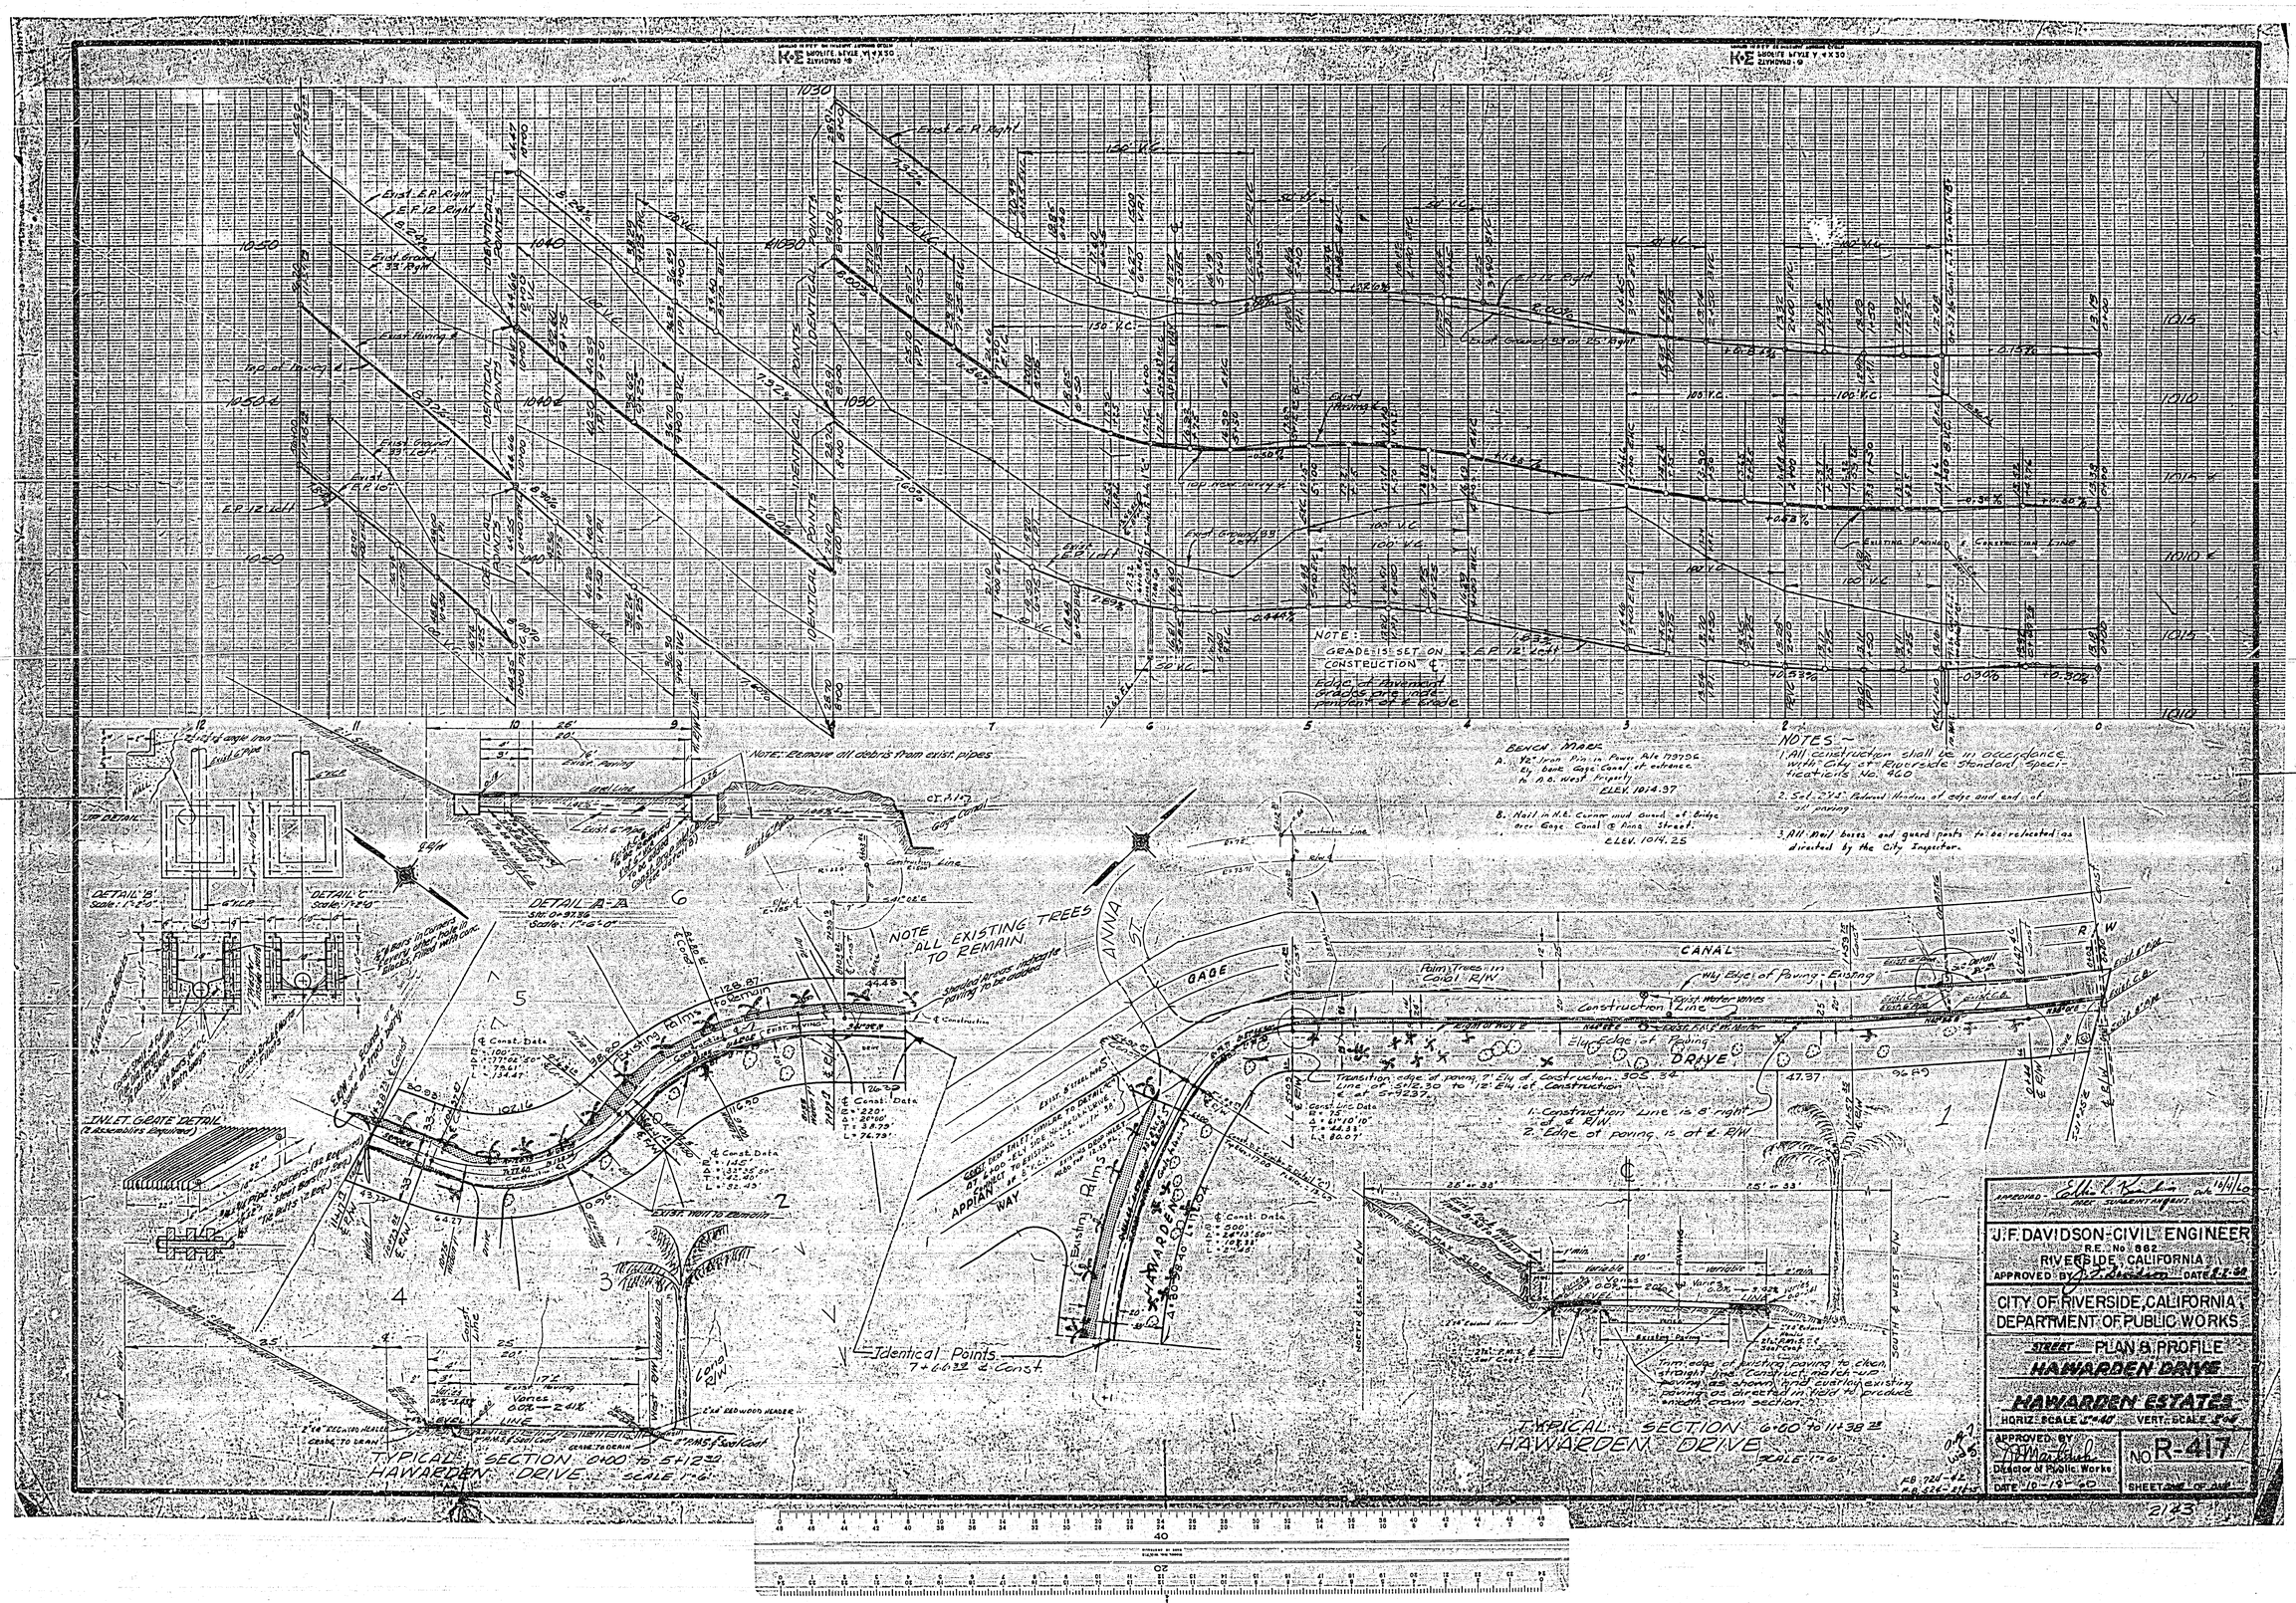

NOTE: GRADE IS SET ON CONSTRUCTION ℄
Edge of Pavement Grades are independent of ℄ Grade
BENCH MARK
A. 1/2" Iron Pin in Power Pole 179736 Ely bank Gage Canal at entrance to N.O. West Property
ELEV. 1014.97
B. Nail in N.E. Corner mud Guard of Bridge over Gage Canal @ Pine Street.
ELEV. 1014.25
NOTES ~
1. All construction shall be in accordance with City of Riverside Standard Specifications No. 460
2. Set 2"x3" Redwood Headers of edge and end of all paving.
3. All Mail boxes and guard posts to be relocated as directed by the City Inspector.
NOTE: Remove all debris from exist. pipes
DETAIL A-A
NOTE ALL EXISTING TREES TO REMAIN
INLET GRATE DETAIL
TYPICAL SECTION 0+00 to 5+12.32 HAWARDEN DRIVE
TYPICAL SECTION 6+00 to 11+38.22 HAWARDEN DRIVE
Identical Points 7+66.32 ℄ Const.
GAGE CANAL
APPIAN WAY
HAWARDEN DRIVE
Construction Line
Ely Edge of Paving
1. Construction Line is 8' right of ℄ R/W
2. Edge of paving is at ℄ R/W
APPROVED
PARK SUPERINTENDENT
J.F. DAVIDSON-CIVIL ENGINEER
R.E. No 882
RIVERSIDE, CALIFORNIA
APPROVED BY
DATE
CITY OF RIVERSIDE, CALIFORNIA
DEPARTMENT OF PUBLIC WORKS
STREET PLAN & PROFILE
HAWARDEN DRIVE
HAWARDEN ESTATES
HORIZ. SCALE 1"=40'
VERT. SCALE 1"=6'
APPROVED BY
Director of Public Works
DATE 10-18-60
NO R-417
SHEET
2143