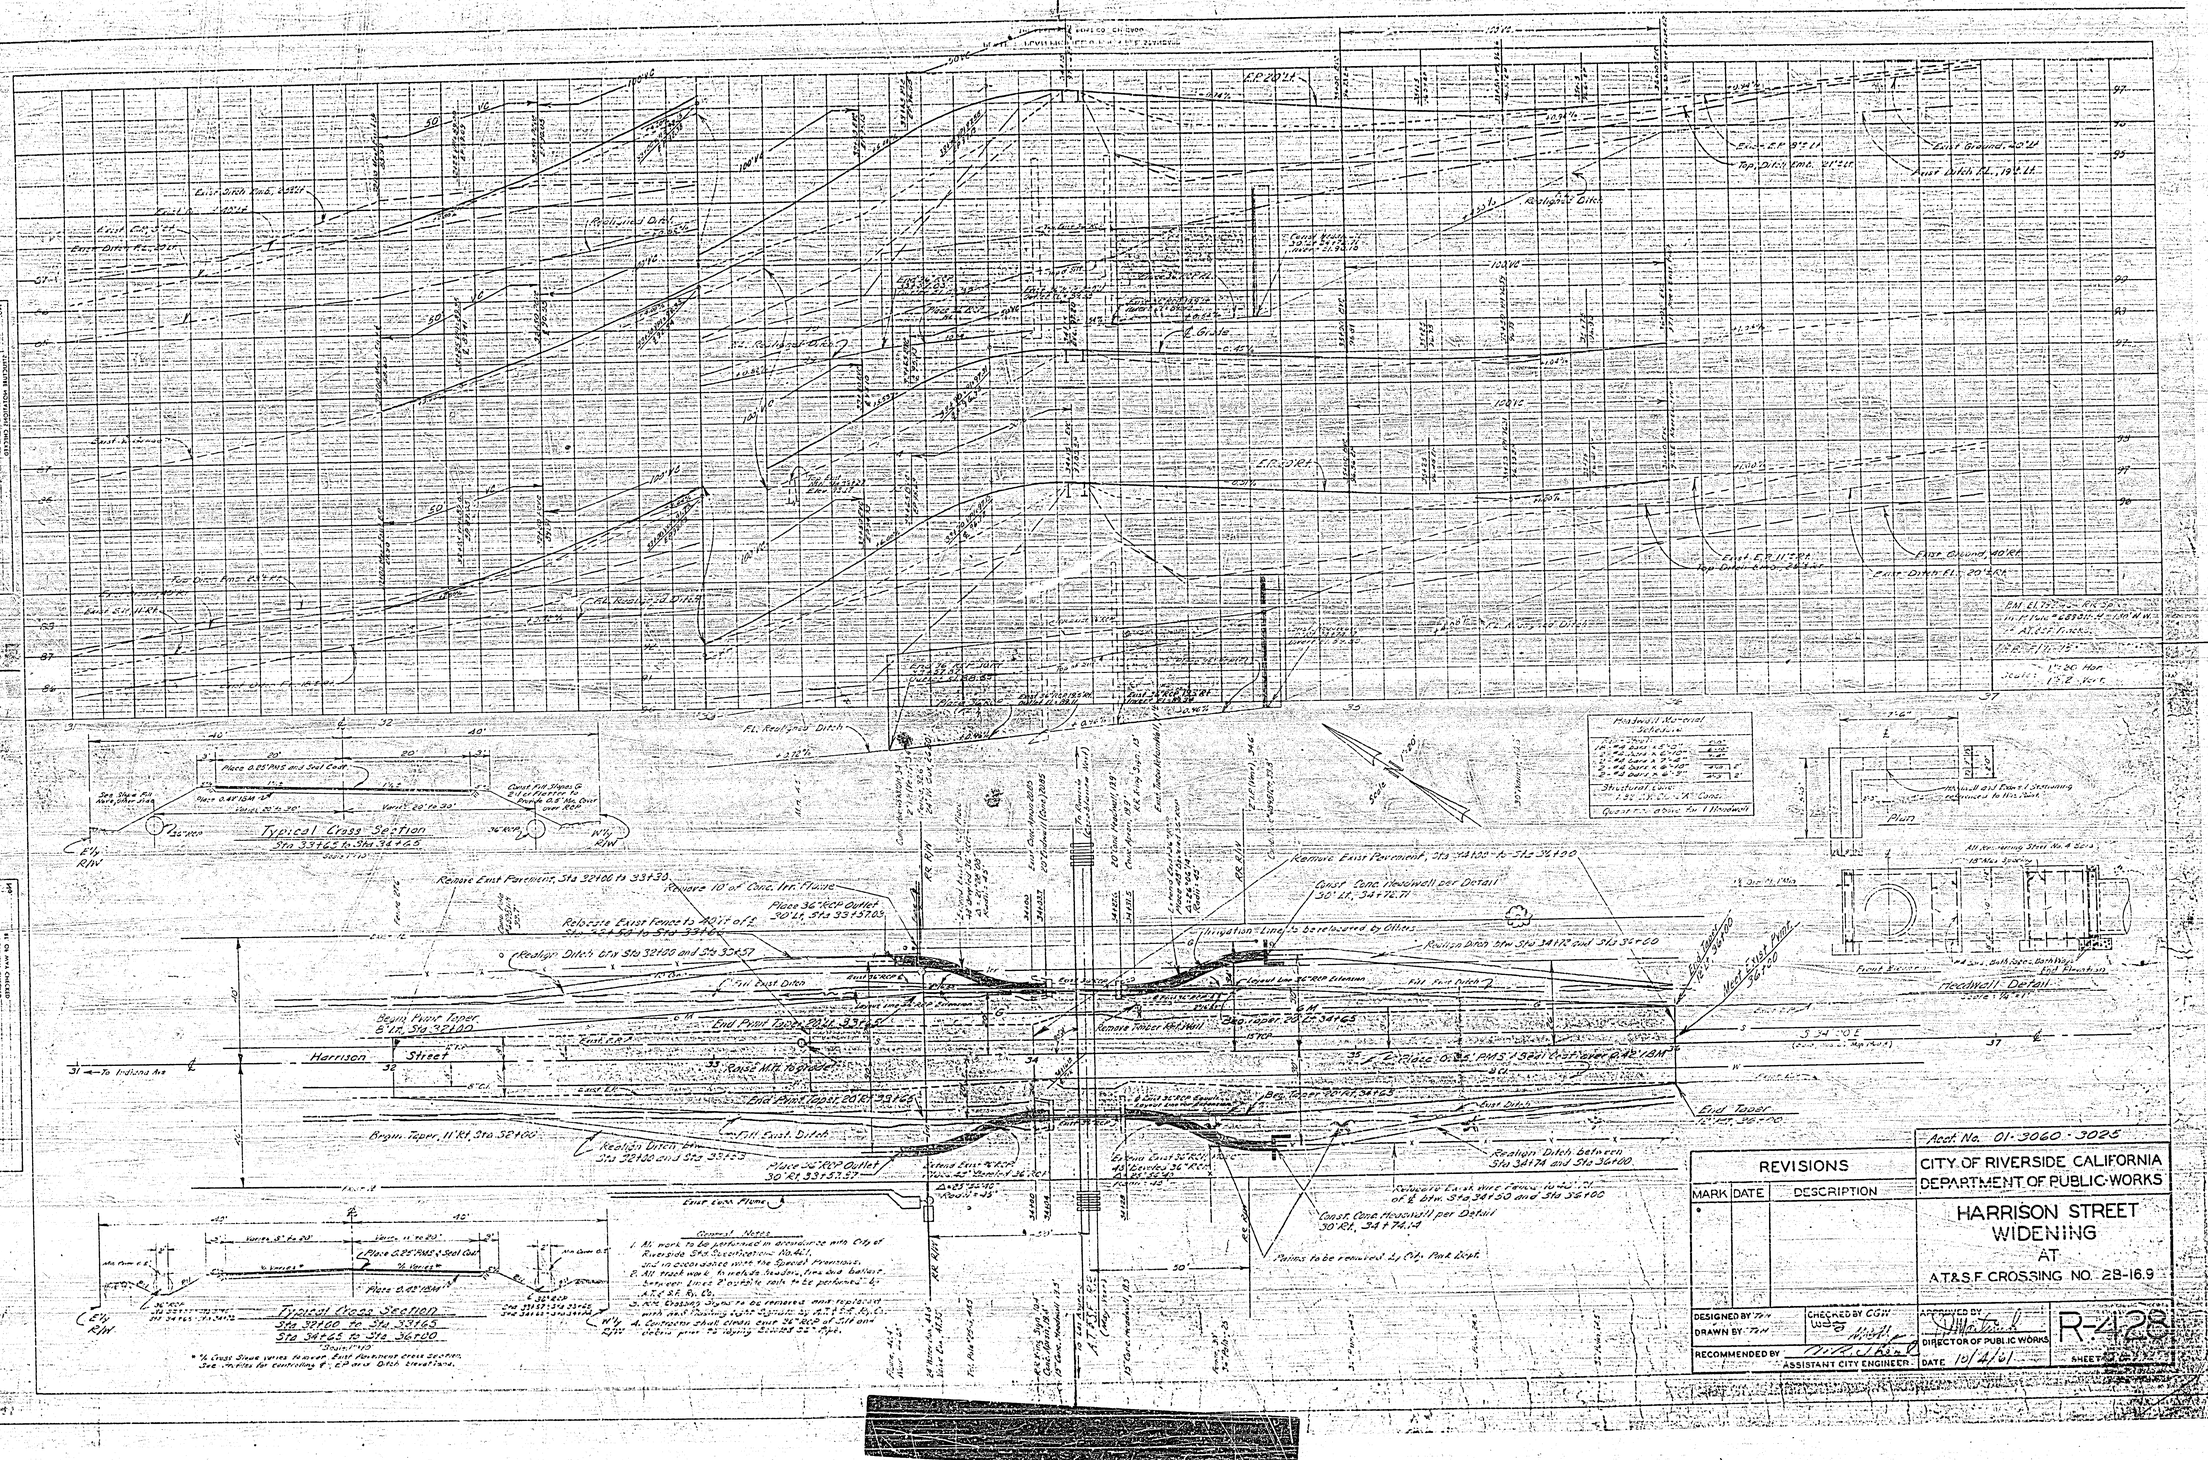

Acct. No. 01-3060-3025

REVISIONS		
MARK	DATE	DESCRIPTION

CITY OF RIVERSIDE CALIFORNIA
DEPARTMENT OF PUBLIC WORKS

HARRISON STREET
WIDENING
AT
A.T.&S.F. CROSSING NO. 2B-16.9

DESIGNED BY TJH
DRAWN BY TJH
CHECKED BY CGW
RECOMMENDED BY
ASSISTANT CITY ENGINEER
APPROVED BY
DIRECTOR OF PUBLIC WORKS
DATE 10/4/61

R-428
SHEET