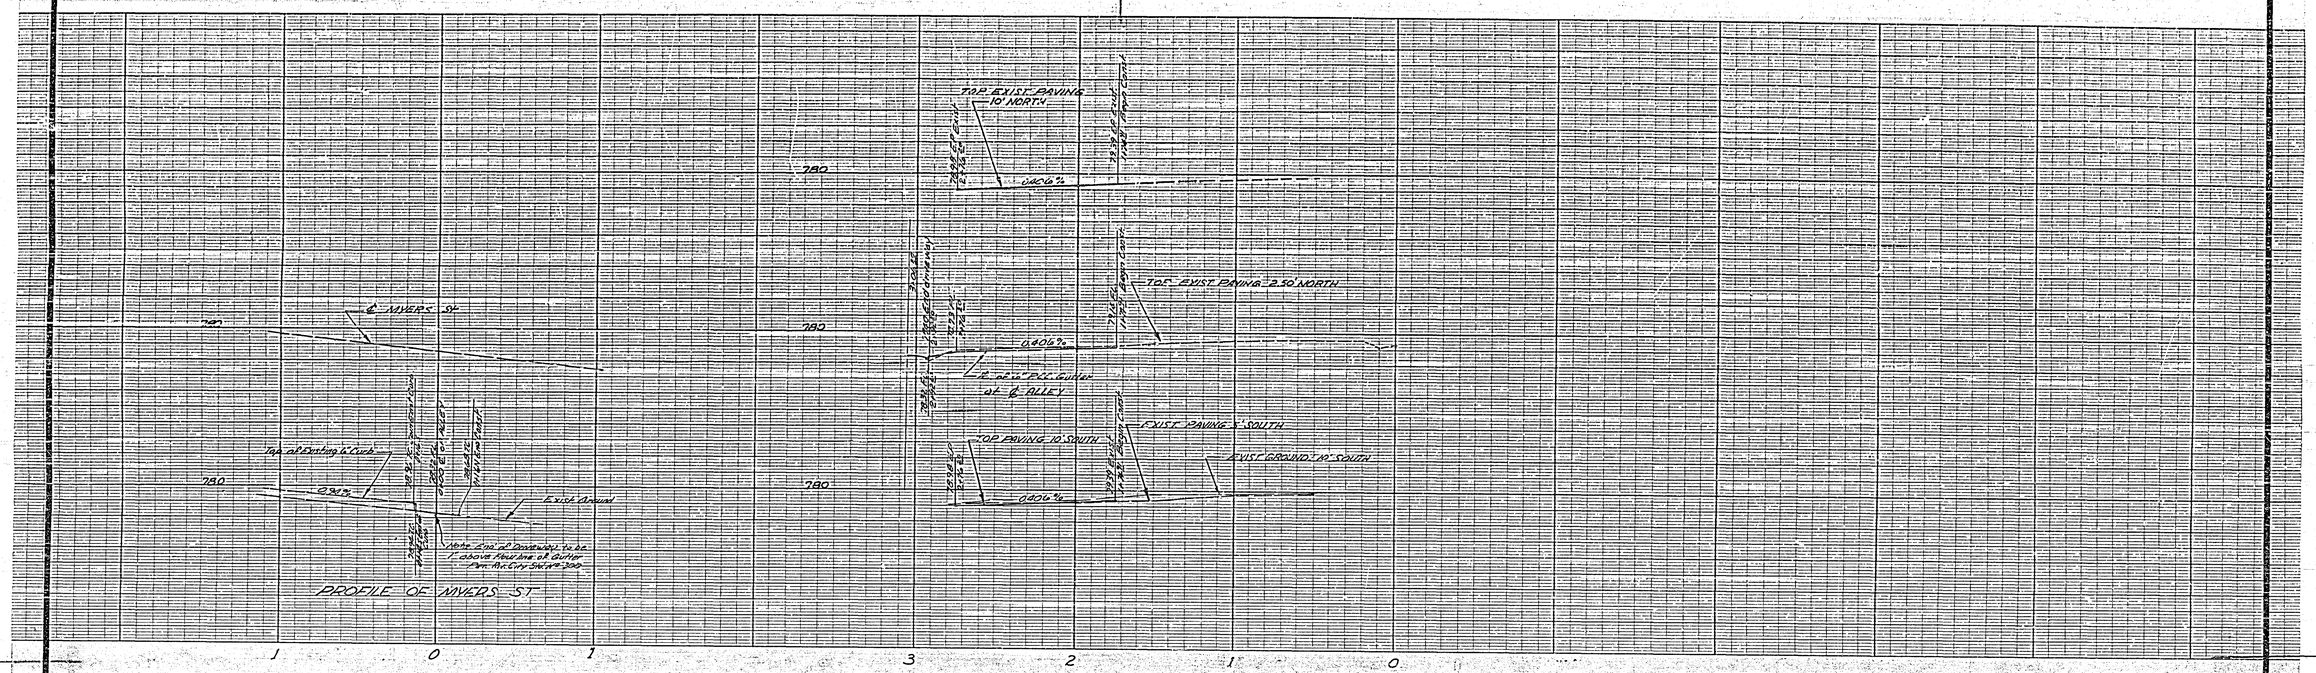

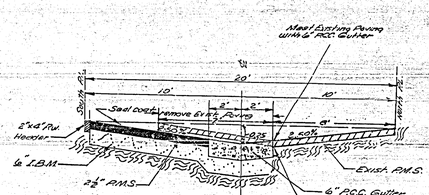

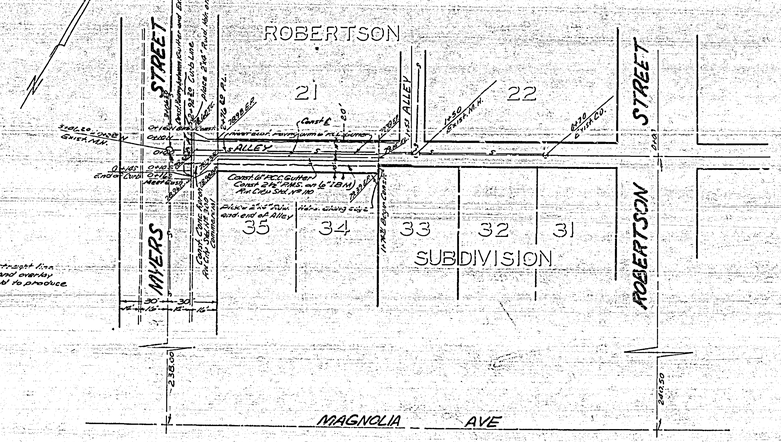

NOTES

1. If owners desire to reduce requirements on import base material, additional soil tests may be taken at owners expense after the alley is prepared to rough grade. Owners will contact Inspection Division, City of Riverside before taking tests. The City of Riverside will make a test of base material in place. Before paving can be installed, results of that test must indicate that the base material is satisfactory to the Inspection Division.
2. All construction shall be in accordance with City of Riverside Standard Specifications Nº 460 & Standard drawing

BENCHMARKS
City B.M. Spike set in Sip Curb on N'LY Drive of MAGNOLIA 38' N'LY of ℄ HARRISON ST. EL. 766.44

REVISIONS		
MARK	DATE	DESCRIPTION

DESIGNED BY
DRAWN BY
CHECKED BY W.J.S.
RECOMMENDED BY A. B. Shade ASSISTANT CITY ENGINEER

J. F. DAVIDSON-CIVIL ENGINEER
R.E. NO. 052
RIVERSIDE, CALIFORNIA
APPROVED BY George E. Dorlett DATE 1/30/61
RE 12-2-60

CITY OF RIVERSIDE, CALIFORNIA
DEPARTMENT OF PUBLIC WORKS

ALLEY PLAN & PROFILE
BET. MYERS & ROBERTSON ST.
ACHESON & GRAHAM
HORIZ. SCALE 1"=40' VERT. SCALE 1"=4'

APPROVED BY A. M. Martinez
Director of Public Works
DATE Feb 3, 1960
RE 7-21-59

NO. R-435
SHEET 1 OF 1
2150