B.M. ELEV. 811.54 - S&L IN MID PT. OF CB. RET. S.E. CORNER OF OAKWOOD PL. & TOWER RD.

F.B. 679/45-46

SCALE: HOR. 1" = 40' VERT. 1" = 4'

Quantities

1. Remove trees — 2 Ea.
2. Curb & Gutter Std. Drg. 200 — 216 L.F.
3. 2½" Asphaltic concrete — 3,456 S.F.
4. 6" Aggregate base — 64 C.Y.
5. Fog seal coat — 3,456 S.F.

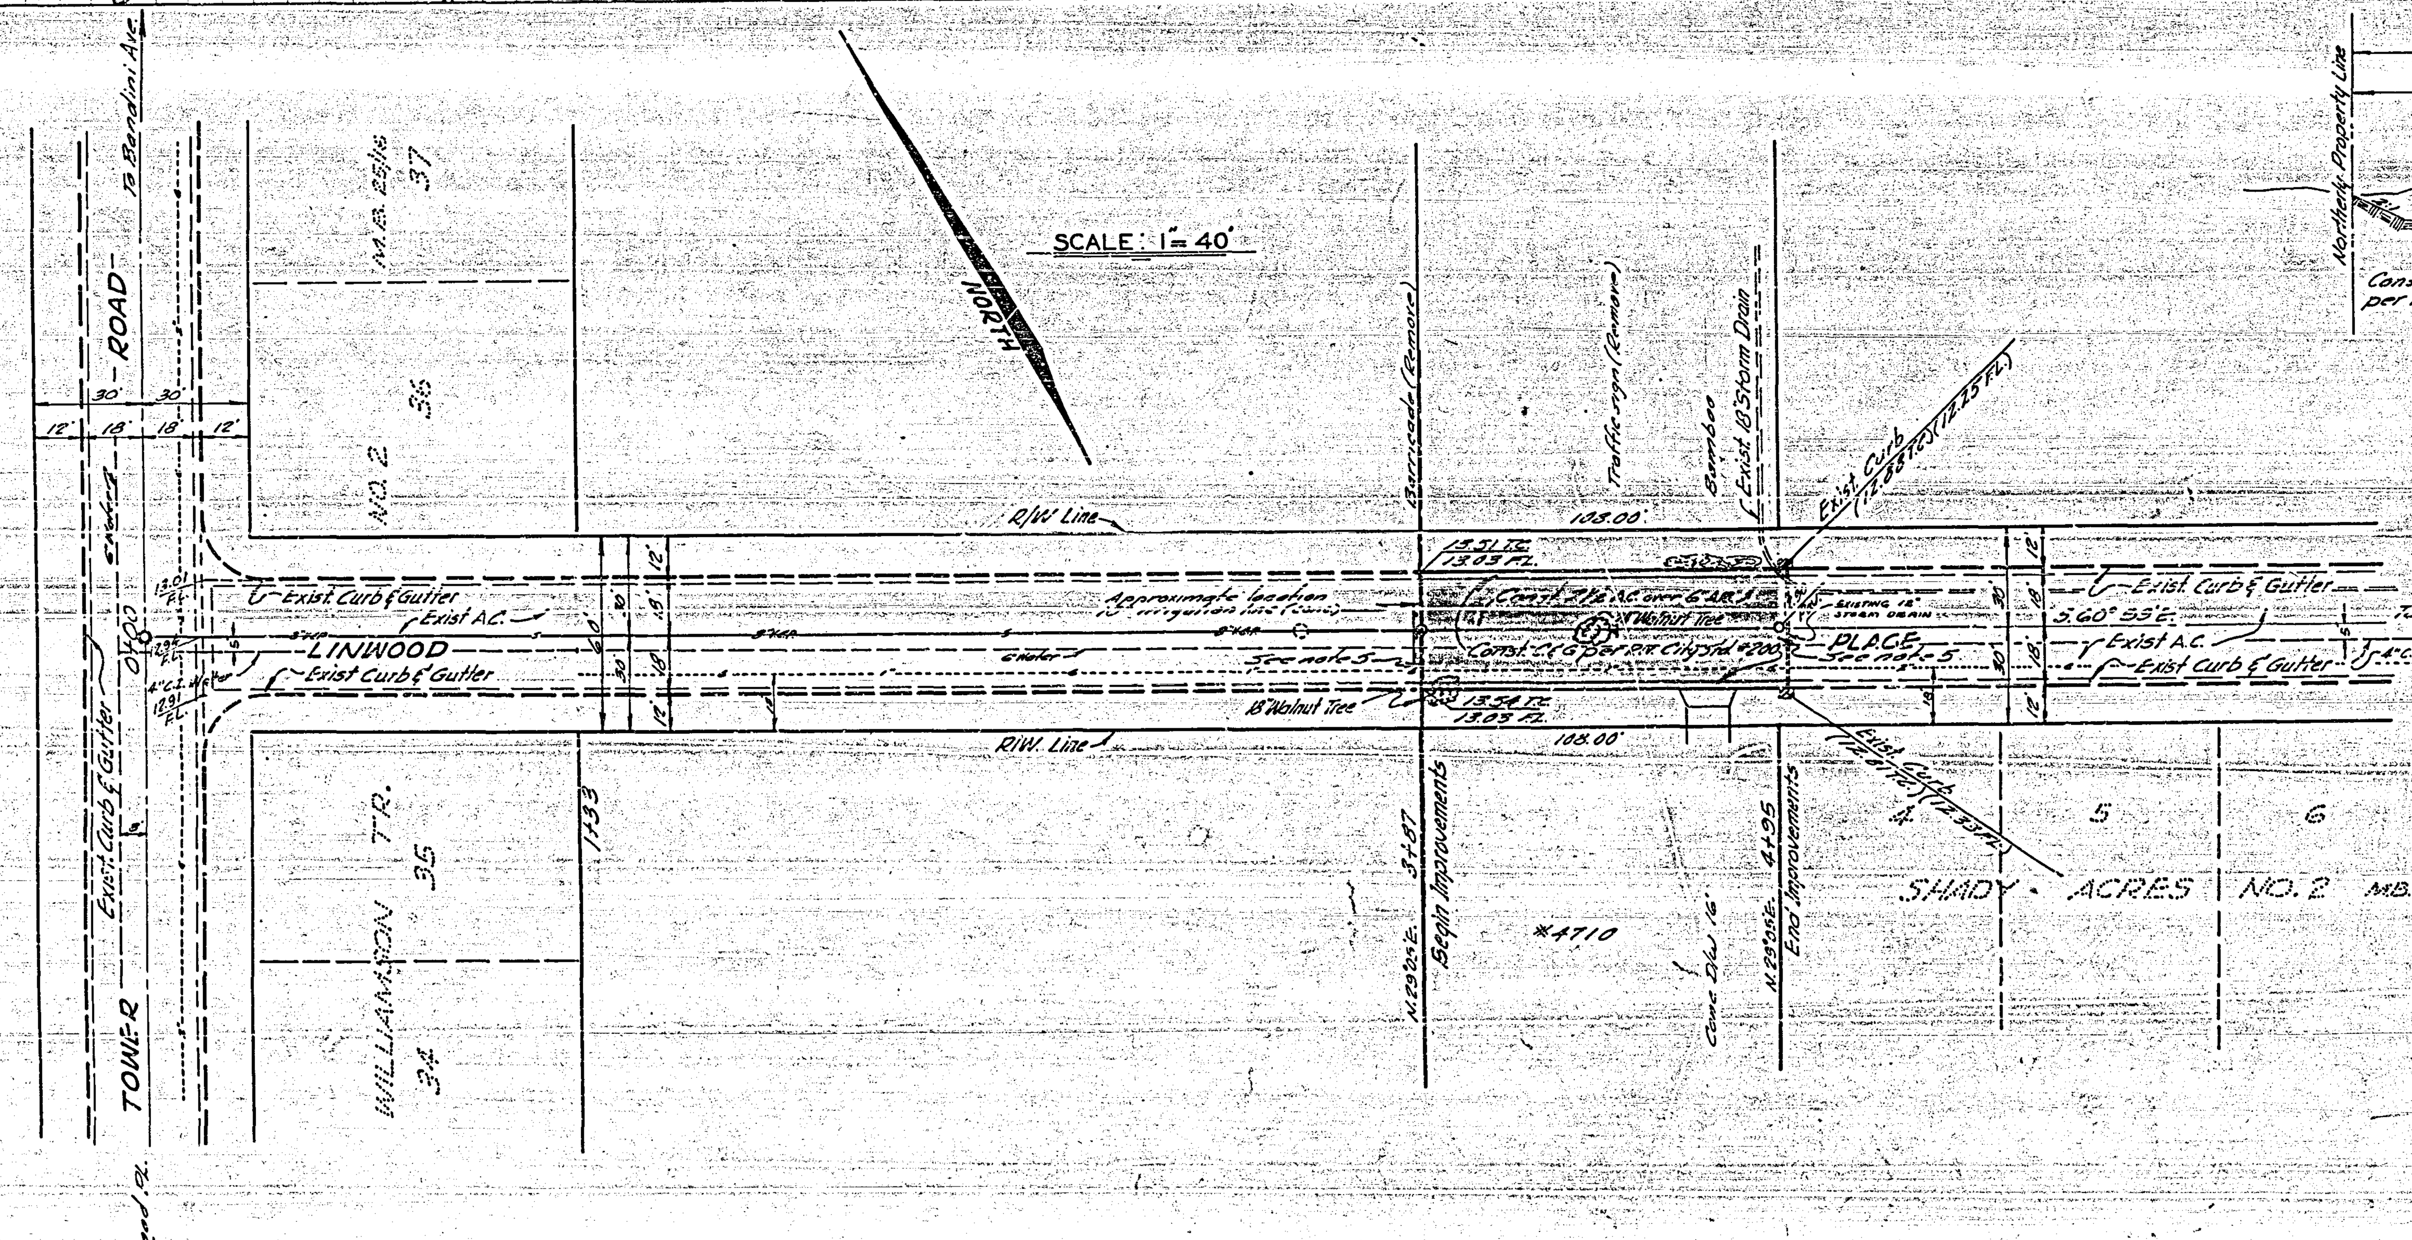

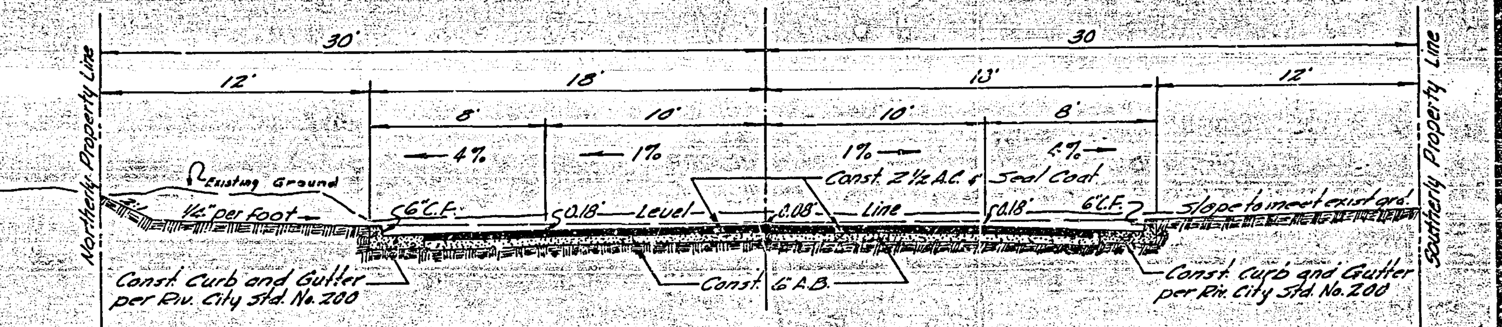

TYPICAL SECTION
Scale: 1" = 6'
Sta. 3+87 to 4+95

NOTES:
1. All construction shall be in accordance with Standards and Specifications No. 461 of the City of Riverside Department of Public Works.
2. It shall be the responsibility of the Contractor to clear the right of way in accordance with the provisions of the law as it effects each utility including irrigation lines and appurtenances and at no extra cost to the City.
3. Prime coat, paint binder & Seal Coat required.
4. Trees within R/W to be removed.
5. Trim edge of pavement to provide a smooth Joint.

REVISIONS		
MARK	DATE	DESCRIPTION

CITY OF RIVERSIDE, CALIFORNIA
DEPARTMENT OF PUBLIC WORKS

LINWOOD PLACE
IMPROVEMENT DISTRICT

DESIGNED BY DWB
SUBMITTED BY William D. Gardner
APPROVED BY [signature] DIRECTOR OF PUBLIC WORKS
PROJ. NO. 6040
DRAWN BY
PARK DEPT. CLK
TRAFFIC DIV. ADD
R-436
CHECKED BY DAP
RECOMMENDED BY [signature] ASSISTANT CITY ENGINEER
DATE 4-9-63
SHEET 1 OF 1