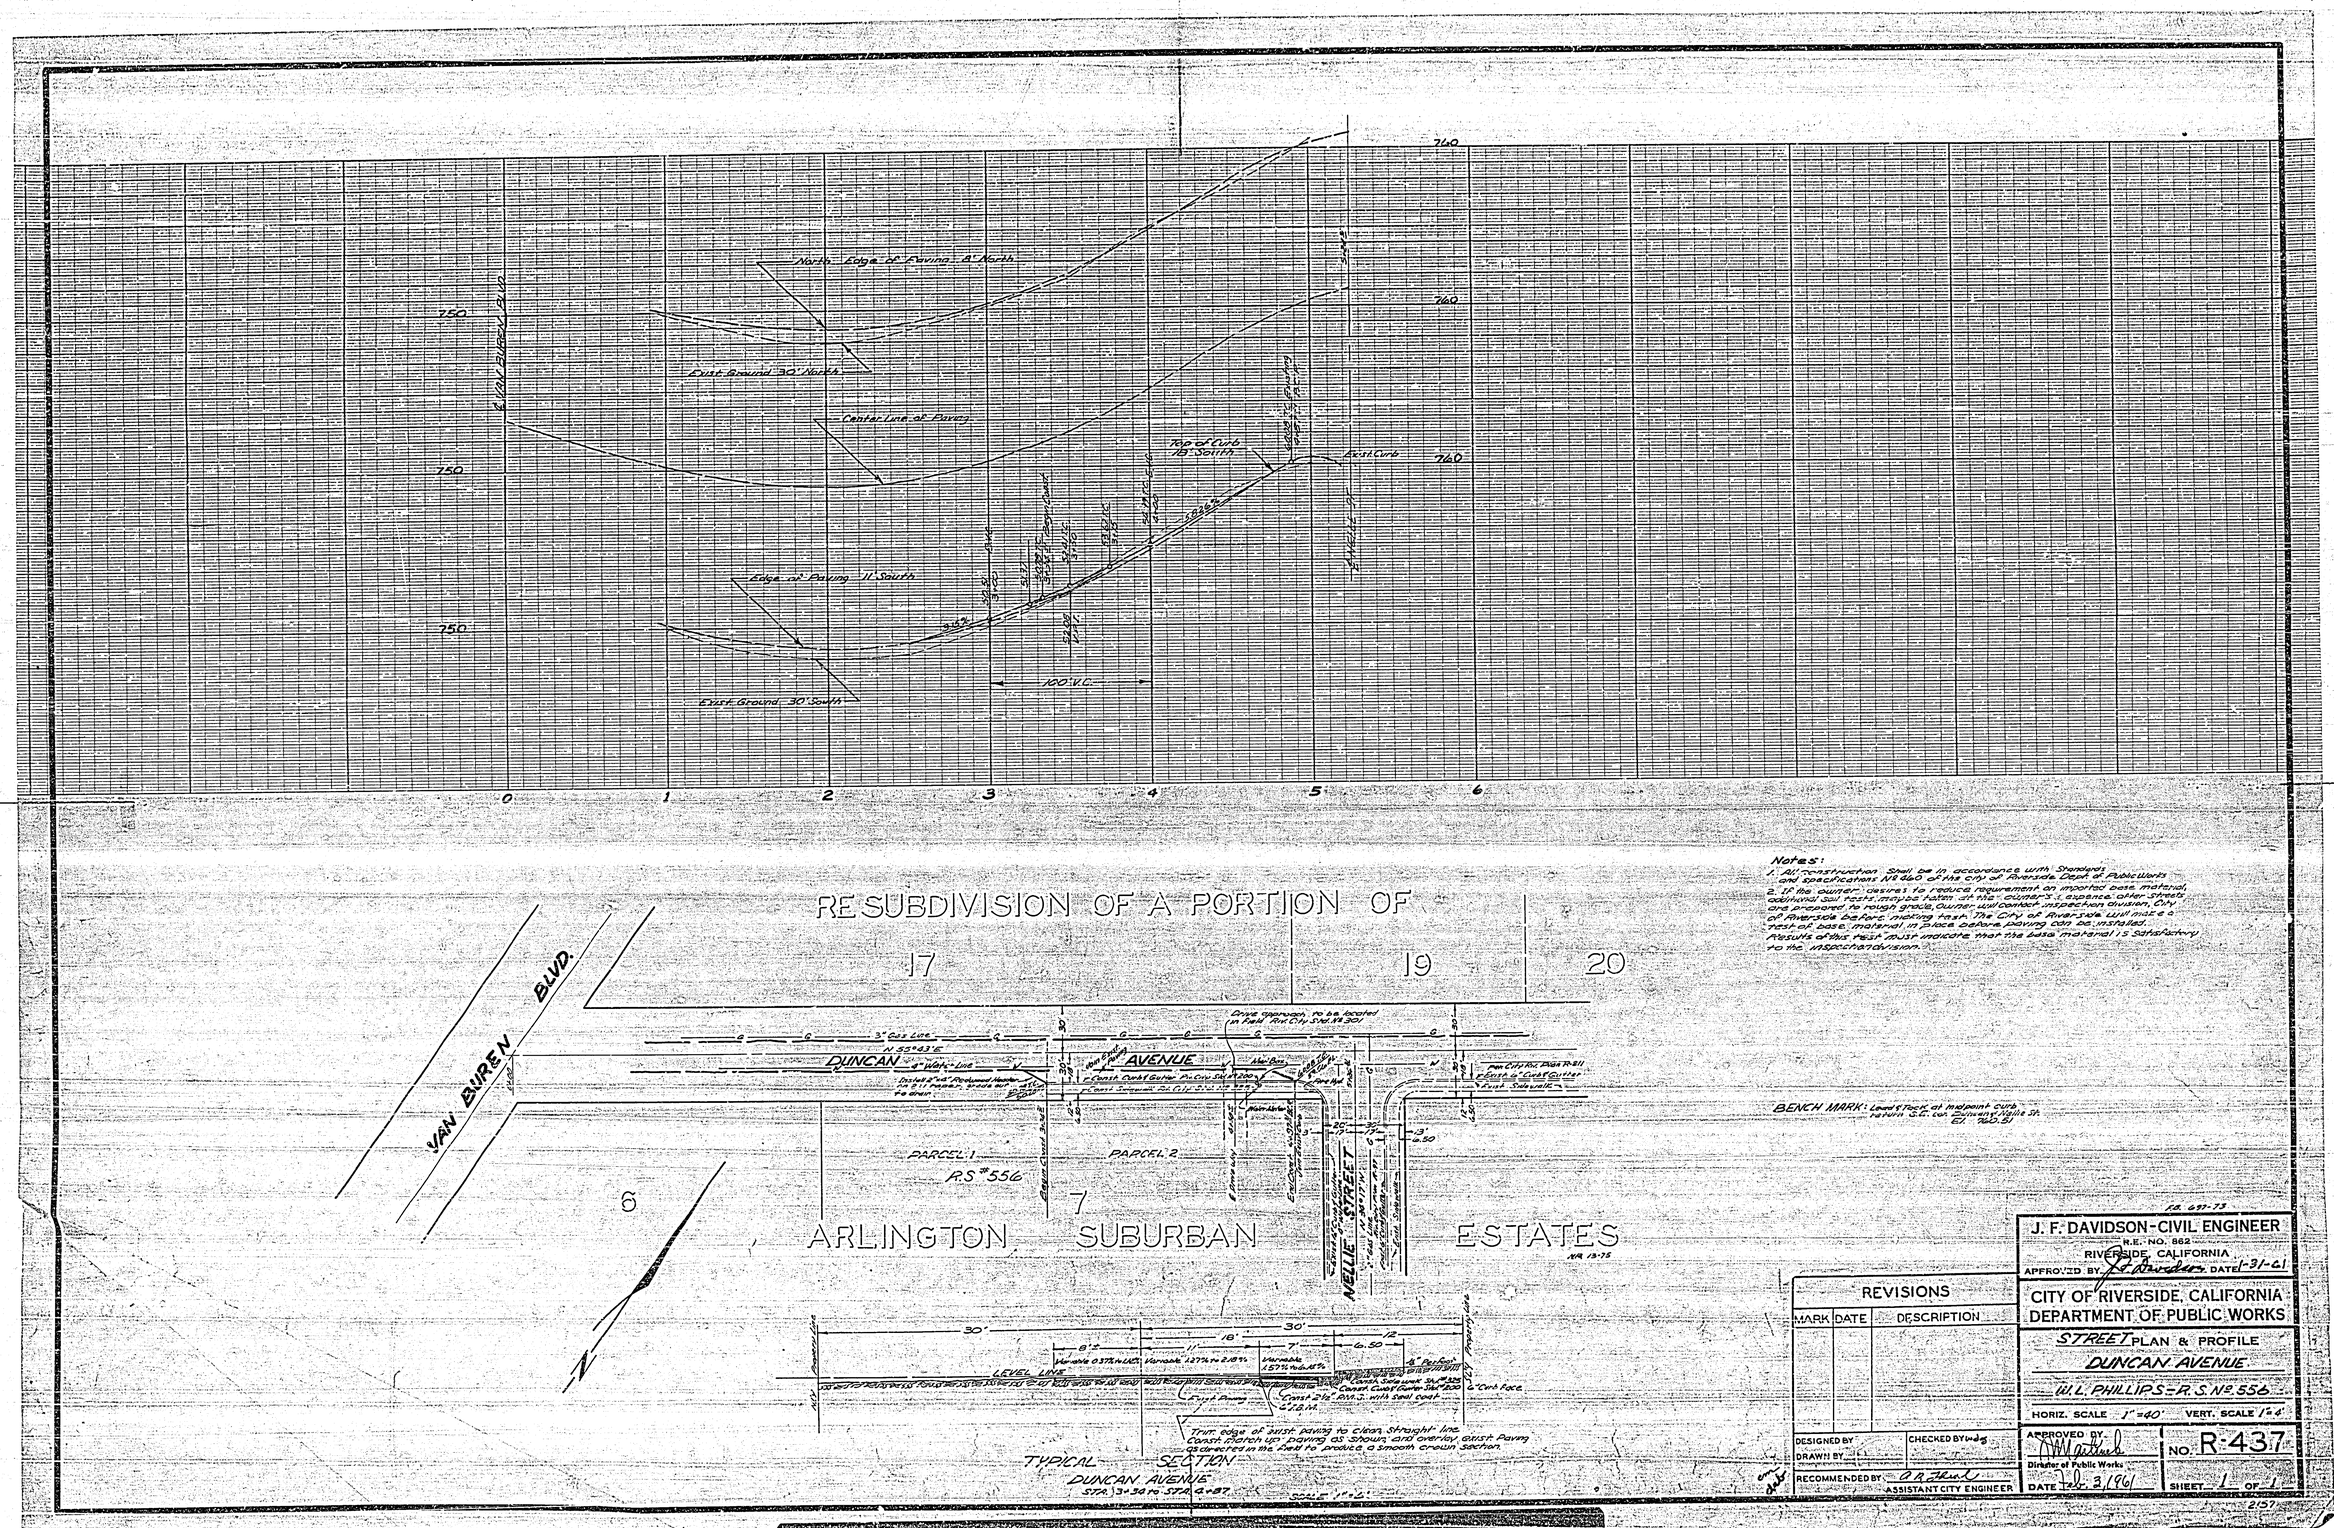

Notes:
1. All construction shall be in accordance with Standards and specifications No. 460 of the City of Riverside Dept. of Public Works
2. If the owner desires to reduce requirement on imported base material, additional soil tests may be taken at the owner's expense after streets are prepared to rough grade. Owner will contact inspection division, City of Riverside before making test. The City of Riverside will make a test of base material in place before paving can be installed. Results of this test must indicate that the base material is satisfactory to the inspection division.

BENCH MARK: Lead & Tack at midpoint curb return S.E. cor. Duncan & Nellie St. El. 760.51

F.B. 697-73

J. F. DAVIDSON - CIVIL ENGINEER
R.E. NO. 862
RIVERSIDE, CALIFORNIA
APPROVED BY J. F. Davidson DATE 1-31-61

CITY OF RIVERSIDE, CALIFORNIA
DEPARTMENT OF PUBLIC WORKS

STREET PLAN & PROFILE
DUNCAN AVENUE
W.L. PHILLIPS - R.S. No. 556

HORIZ. SCALE 1"=40' VERT. SCALE 1"=4'

REVISIONS		
MARK	DATE	DESCRIPTION

DESIGNED BY
DRAWN BY
CHECKED BY
RECOMMENDED BY A. R. Thiel
ASSISTANT CITY ENGINEER

APPROVED BY
Director of Public Works
DATE Feb. 3, 1961

NO. R-437
SHEET 1 OF 1

2157