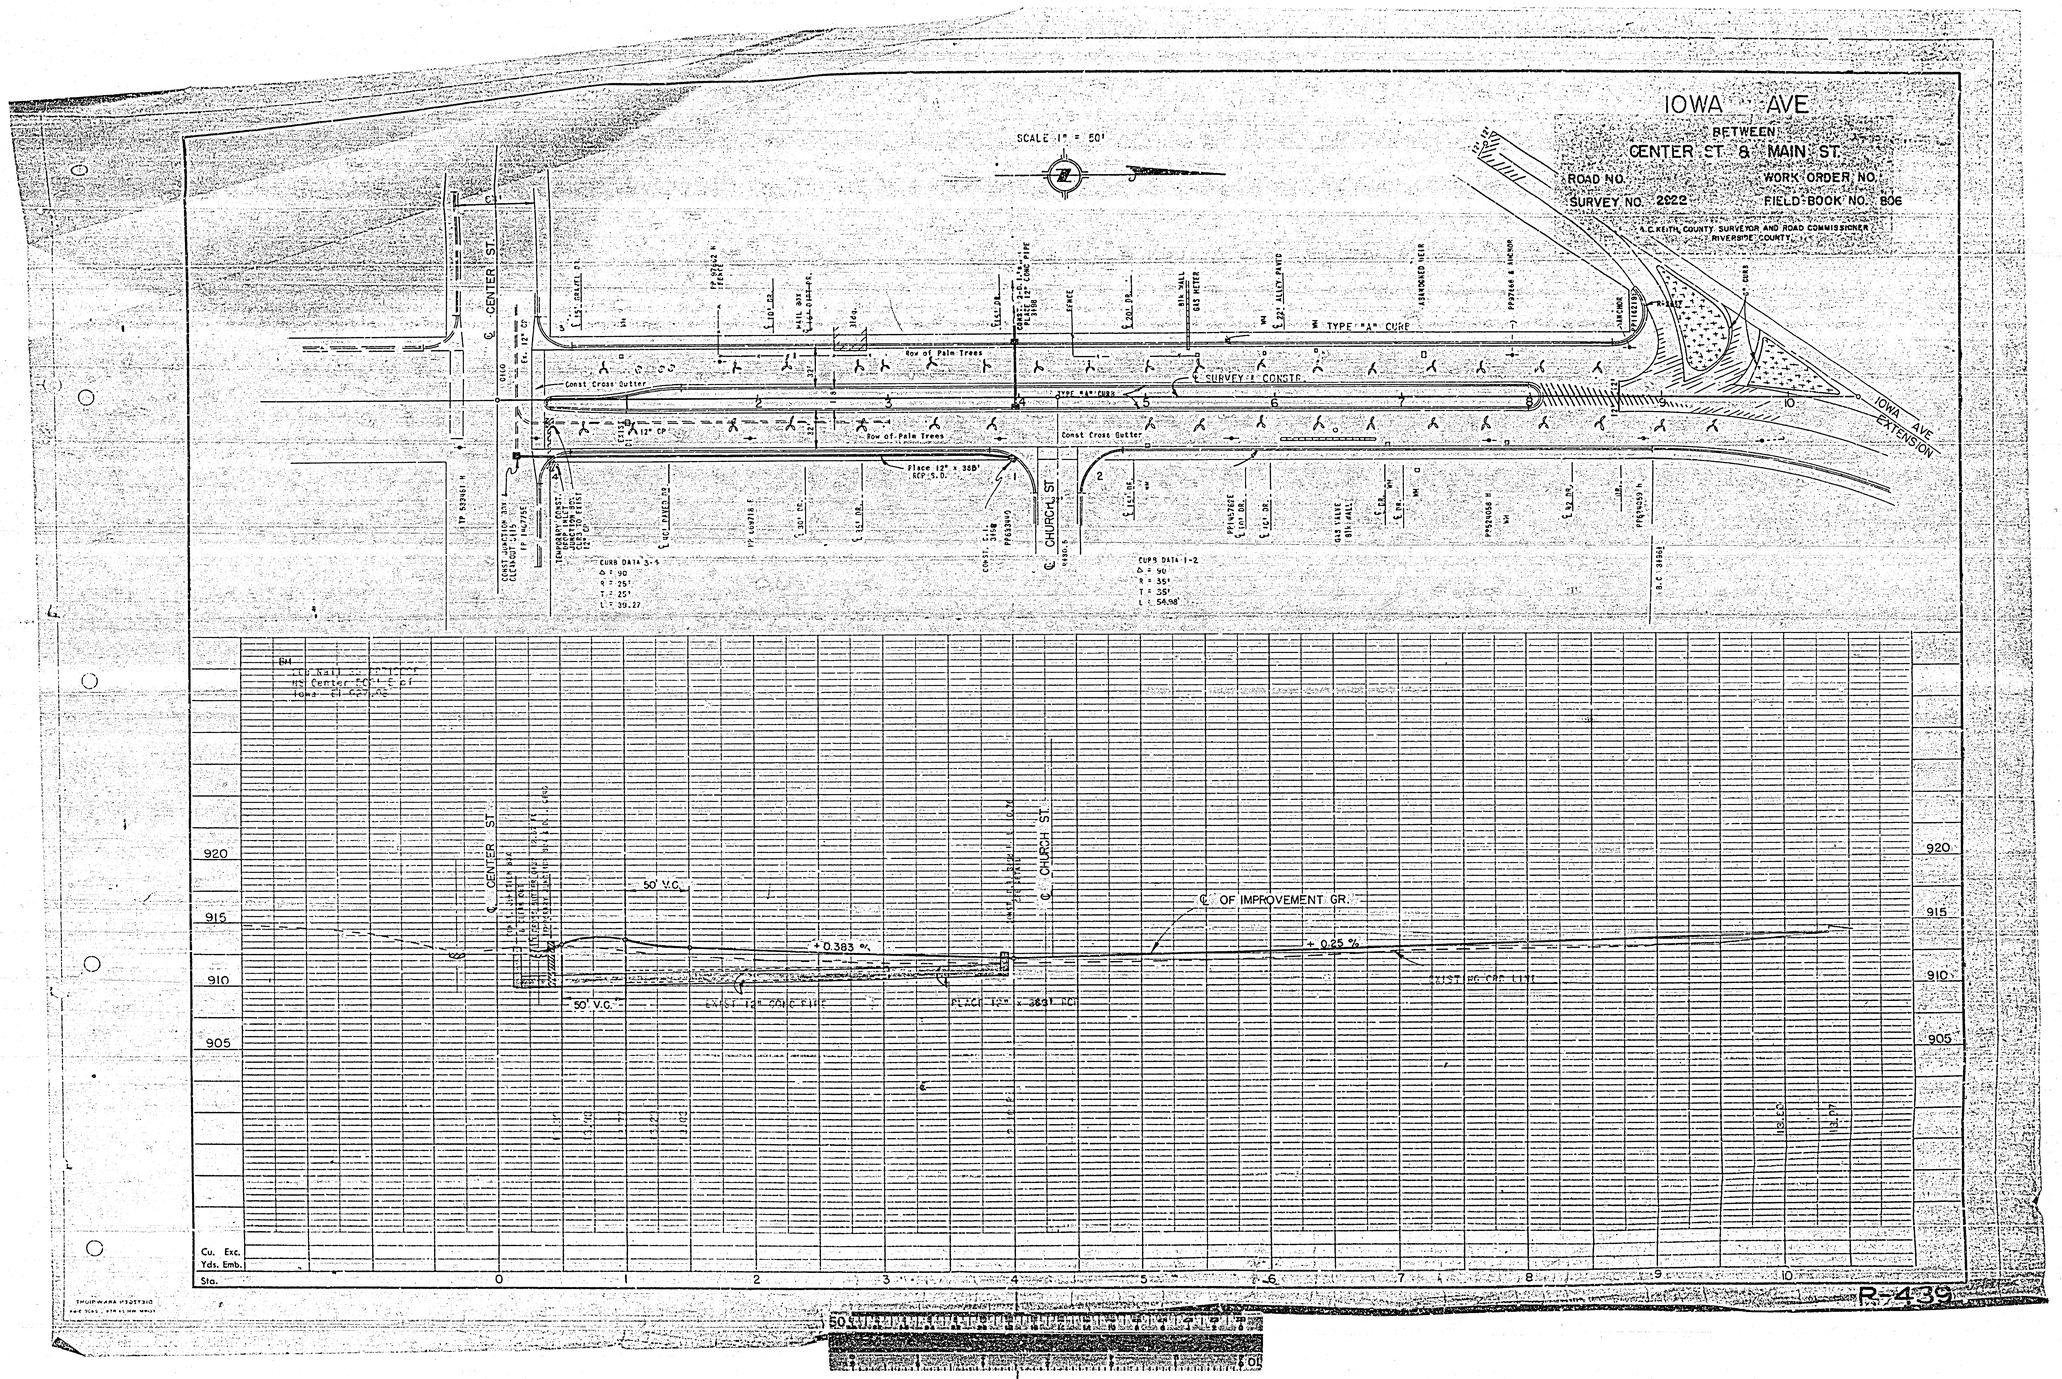
IOWA AVE
BETWEEN
CENTER ST & MAIN ST.
ROAD NO.
WORK ORDER NO.
SURVEY NO. 2922
FIELD BOOK NO. 806
A.C. KEITH, COUNTY SURVEYOR AND ROAD COMMISSIONER
RIVERSIDE COUNTY
SCALE 1" = 50'
TYPE "A" CURB
Row of Palm Trees
Const Cross Gutter
℄ SURVEY & CONSTR.
IOWA AVE EXTENSION
℄ CENTER ST.
℄ CHURCH ST.
CURB DATA 3-4
Δ = 90
R = 25'
T = 25'
L = 39.27
CURB DATA 1-2
Δ = 90
R = 35'
T = 35'
L = 54.98'
℄ OF IMPROVEMENT GR.
+0.383 %
+0.25 %
50' V.C.
Cu. Exc.
Yds. Emb.
Sta.
R-439

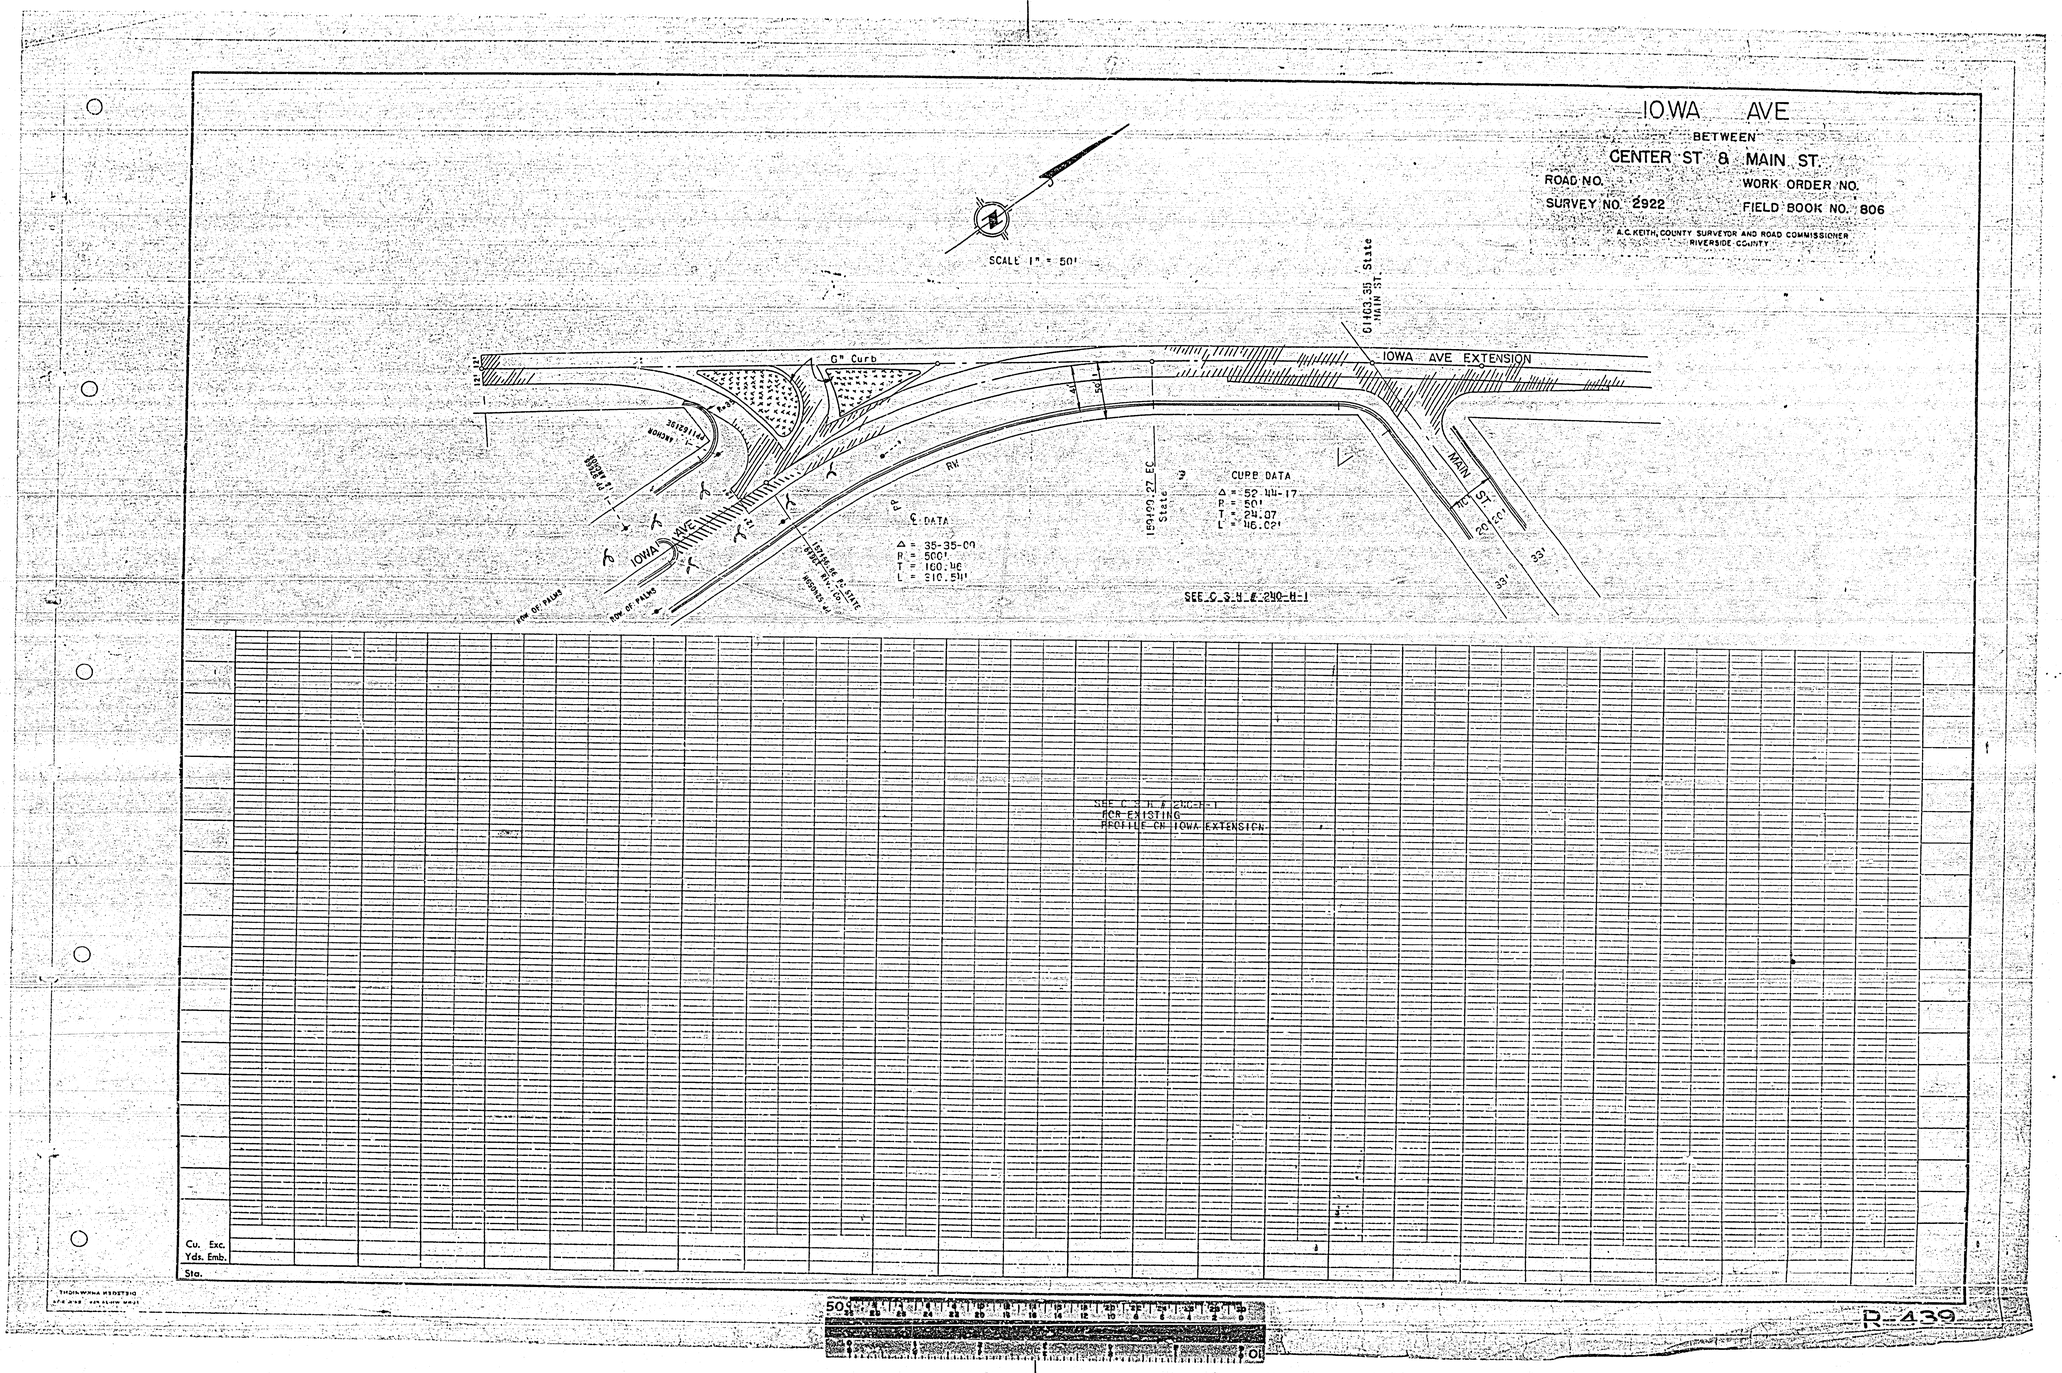
IOWA AVE
BETWEEN
CENTER ST & MAIN ST.
ROAD NO.
WORK ORDER NO.
SURVEY NO. 2922
FIELD BOOK NO. 806
A.C. KEITH, COUNTY SURVEYOR AND ROAD COMMISSIONER
RIVERSIDE COUNTY
SCALE 1" = 50'
IOWA AVE EXTENSION
MAIN ST.
IOWA AVE
CURB DATA
Δ = 52.44-17
R = 50'
T = 24.07
L = 46.02'
℄ DATA
Δ = 35-35-09
R = 500'
T = 160.46
L = 310.54'
SEE C.S.H. # 240-H-1
FOR EXISTING
PROFILE ON IOWA EXTENSION
Cu. Exc.
Yds. Emb.
Sta.
R-439