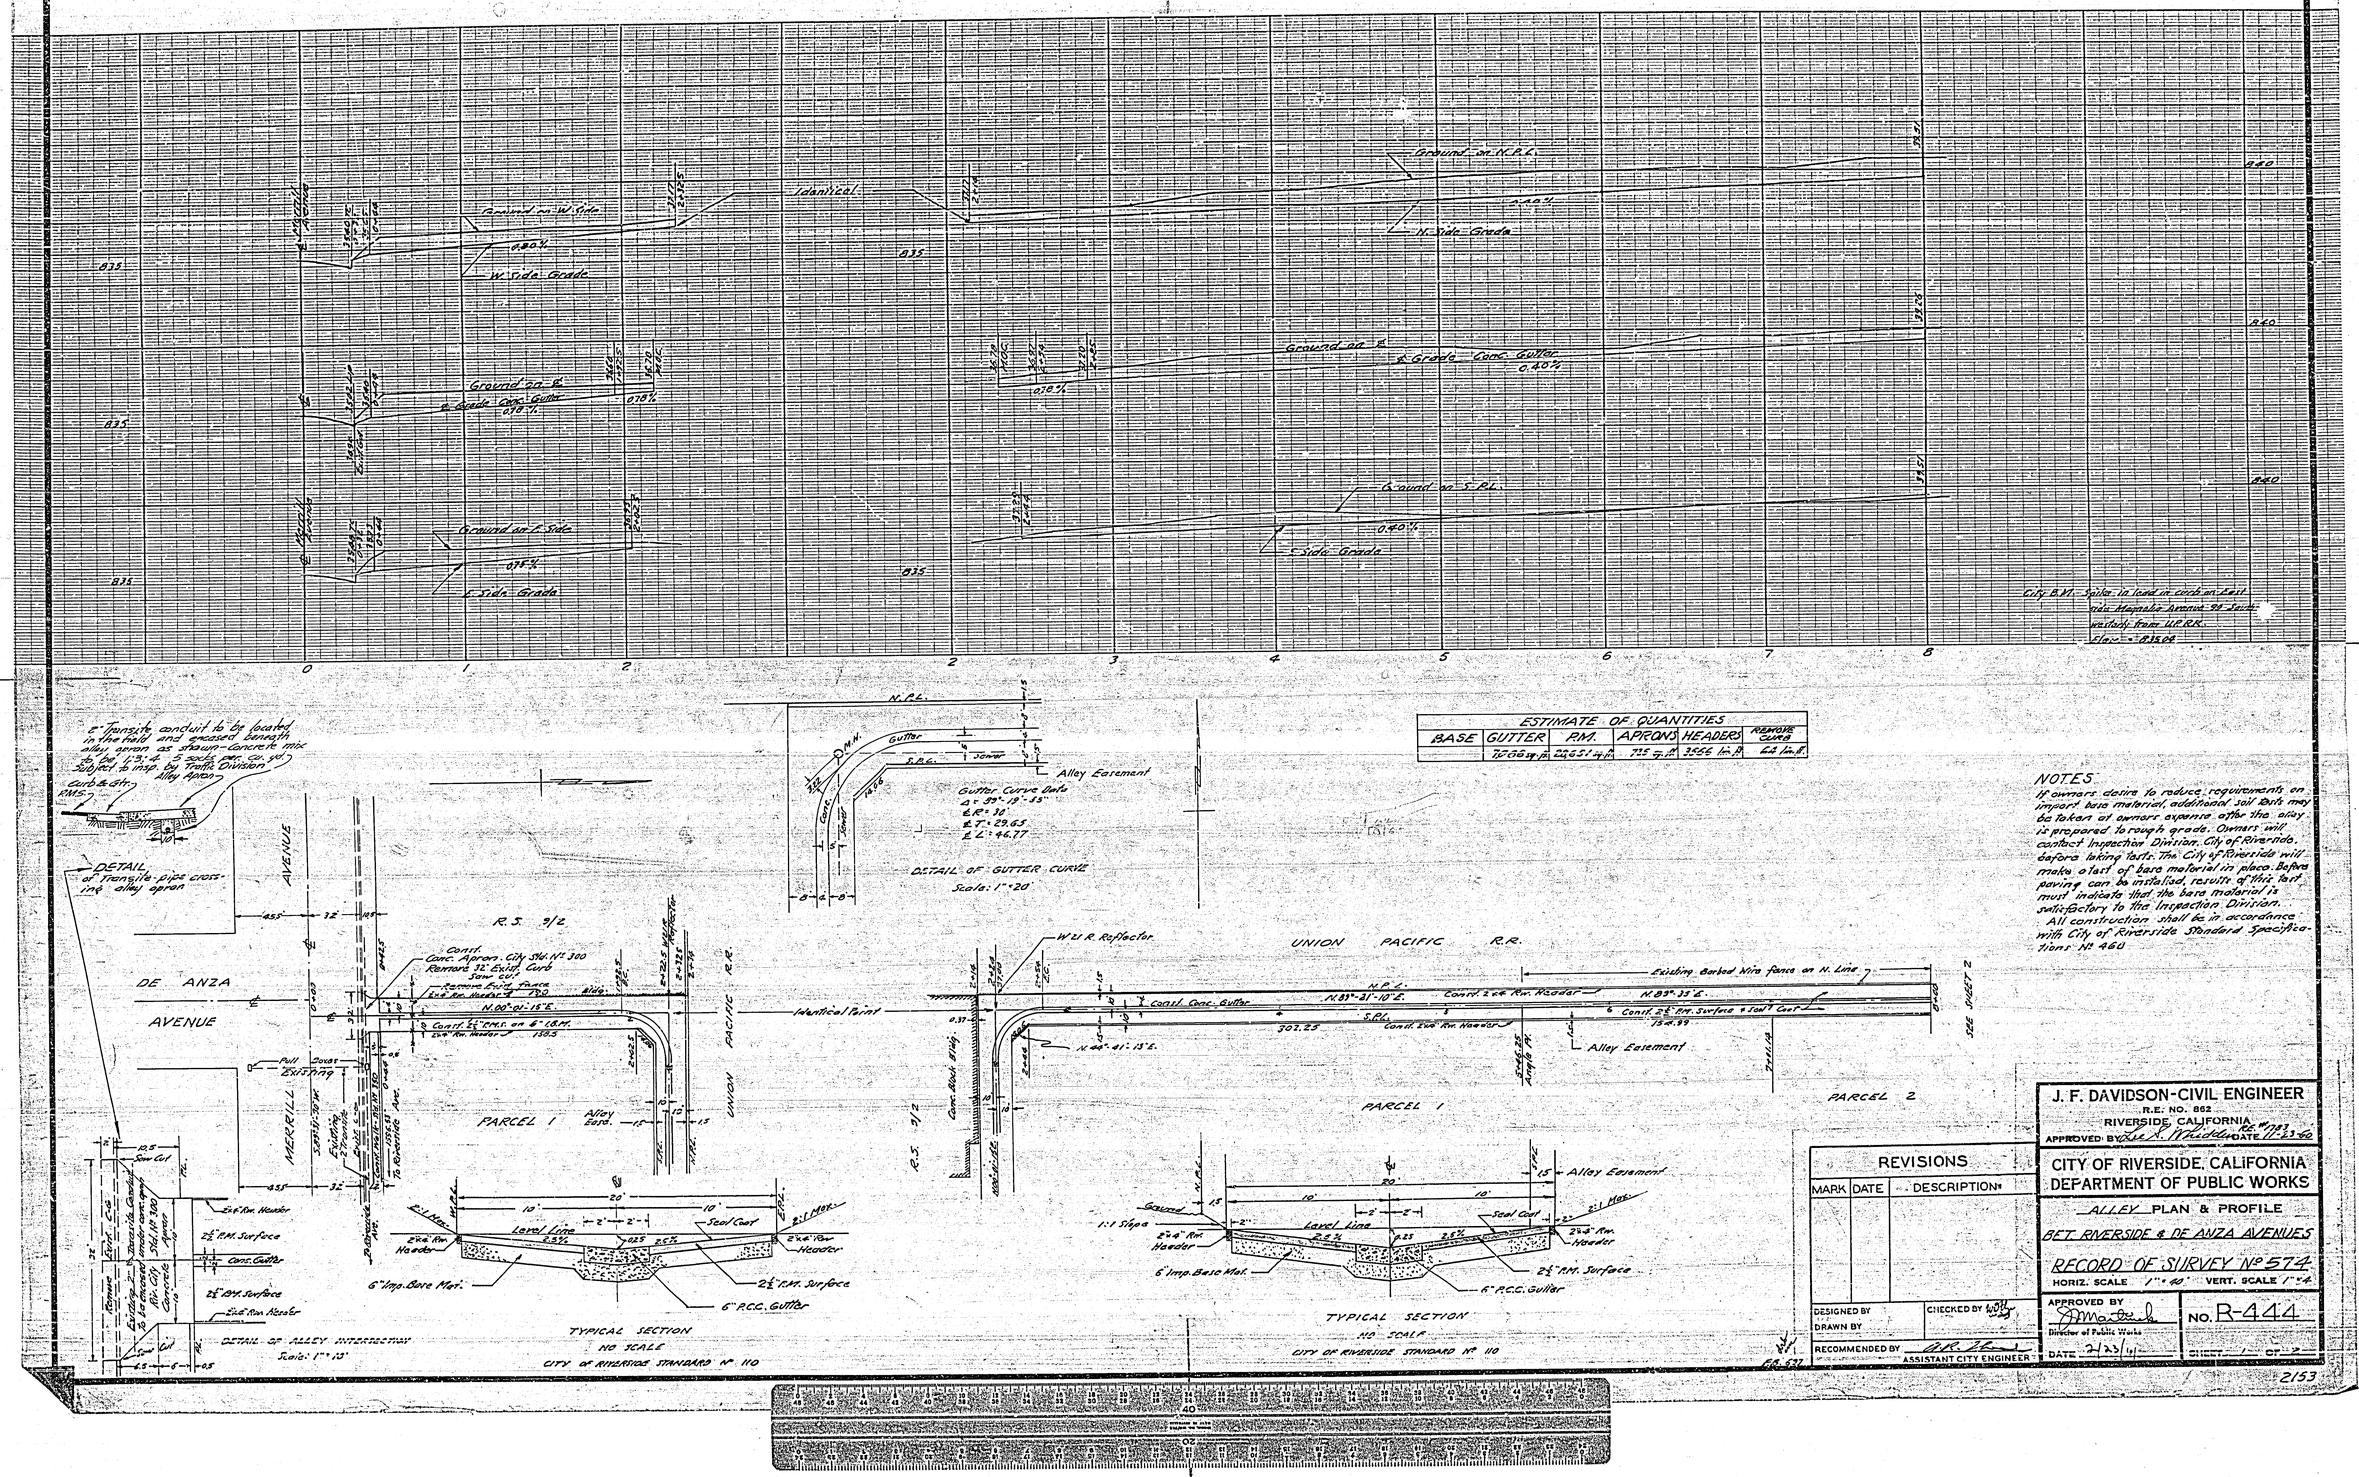

ESTIMATE OF QUANTITIES					
BASE	GUTTER	P.M.	APRONS	HEADERS	REMOVE CURB
	7066 sq. ft.	20651 sq. ft.	725 sq. ft.	3566 lin. ft.	64 lin. ft.

NOTES

If owners desire to reduce requirements on import base material, additional soil tests may be taken at owners expense after the alley is prepared to rough grade. Owners will contact Inspection Division, City of Riverside, before taking tests. The City of Riverside will make a test of base material in place. Before paving can be installed, results of this test must indicate that the base material is satisfactory to the Inspection Division.

All construction shall be in accordance with City of Riverside Standard Specifications No. 460

J. F. DAVIDSON-CIVIL ENGINEER
R.E. NO. 862
RIVERSIDE, CALIFORNIA
APPROVED BY Lee R. Whidden R.E. #7783 DATE 11-23-60

CITY OF RIVERSIDE, CALIFORNIA
DEPARTMENT OF PUBLIC WORKS

ALLEY PLAN & PROFILE
BET. RIVERSIDE & DE ANZA AVENUES
RECORD OF SURVEY No. 574
HORIZ. SCALE 1" = 40' VERT. SCALE 1" = 4'

REVISIONS		
MARK	DATE	DESCRIPTION

DESIGNED BY
DRAWN BY
CHECKED BY
RECOMMENDED BY
ASSISTANT CITY ENGINEER

APPROVED BY
Director of Public Works
DATE 2/23/61
NO. R-444
SHEET 1 OF 2

2153

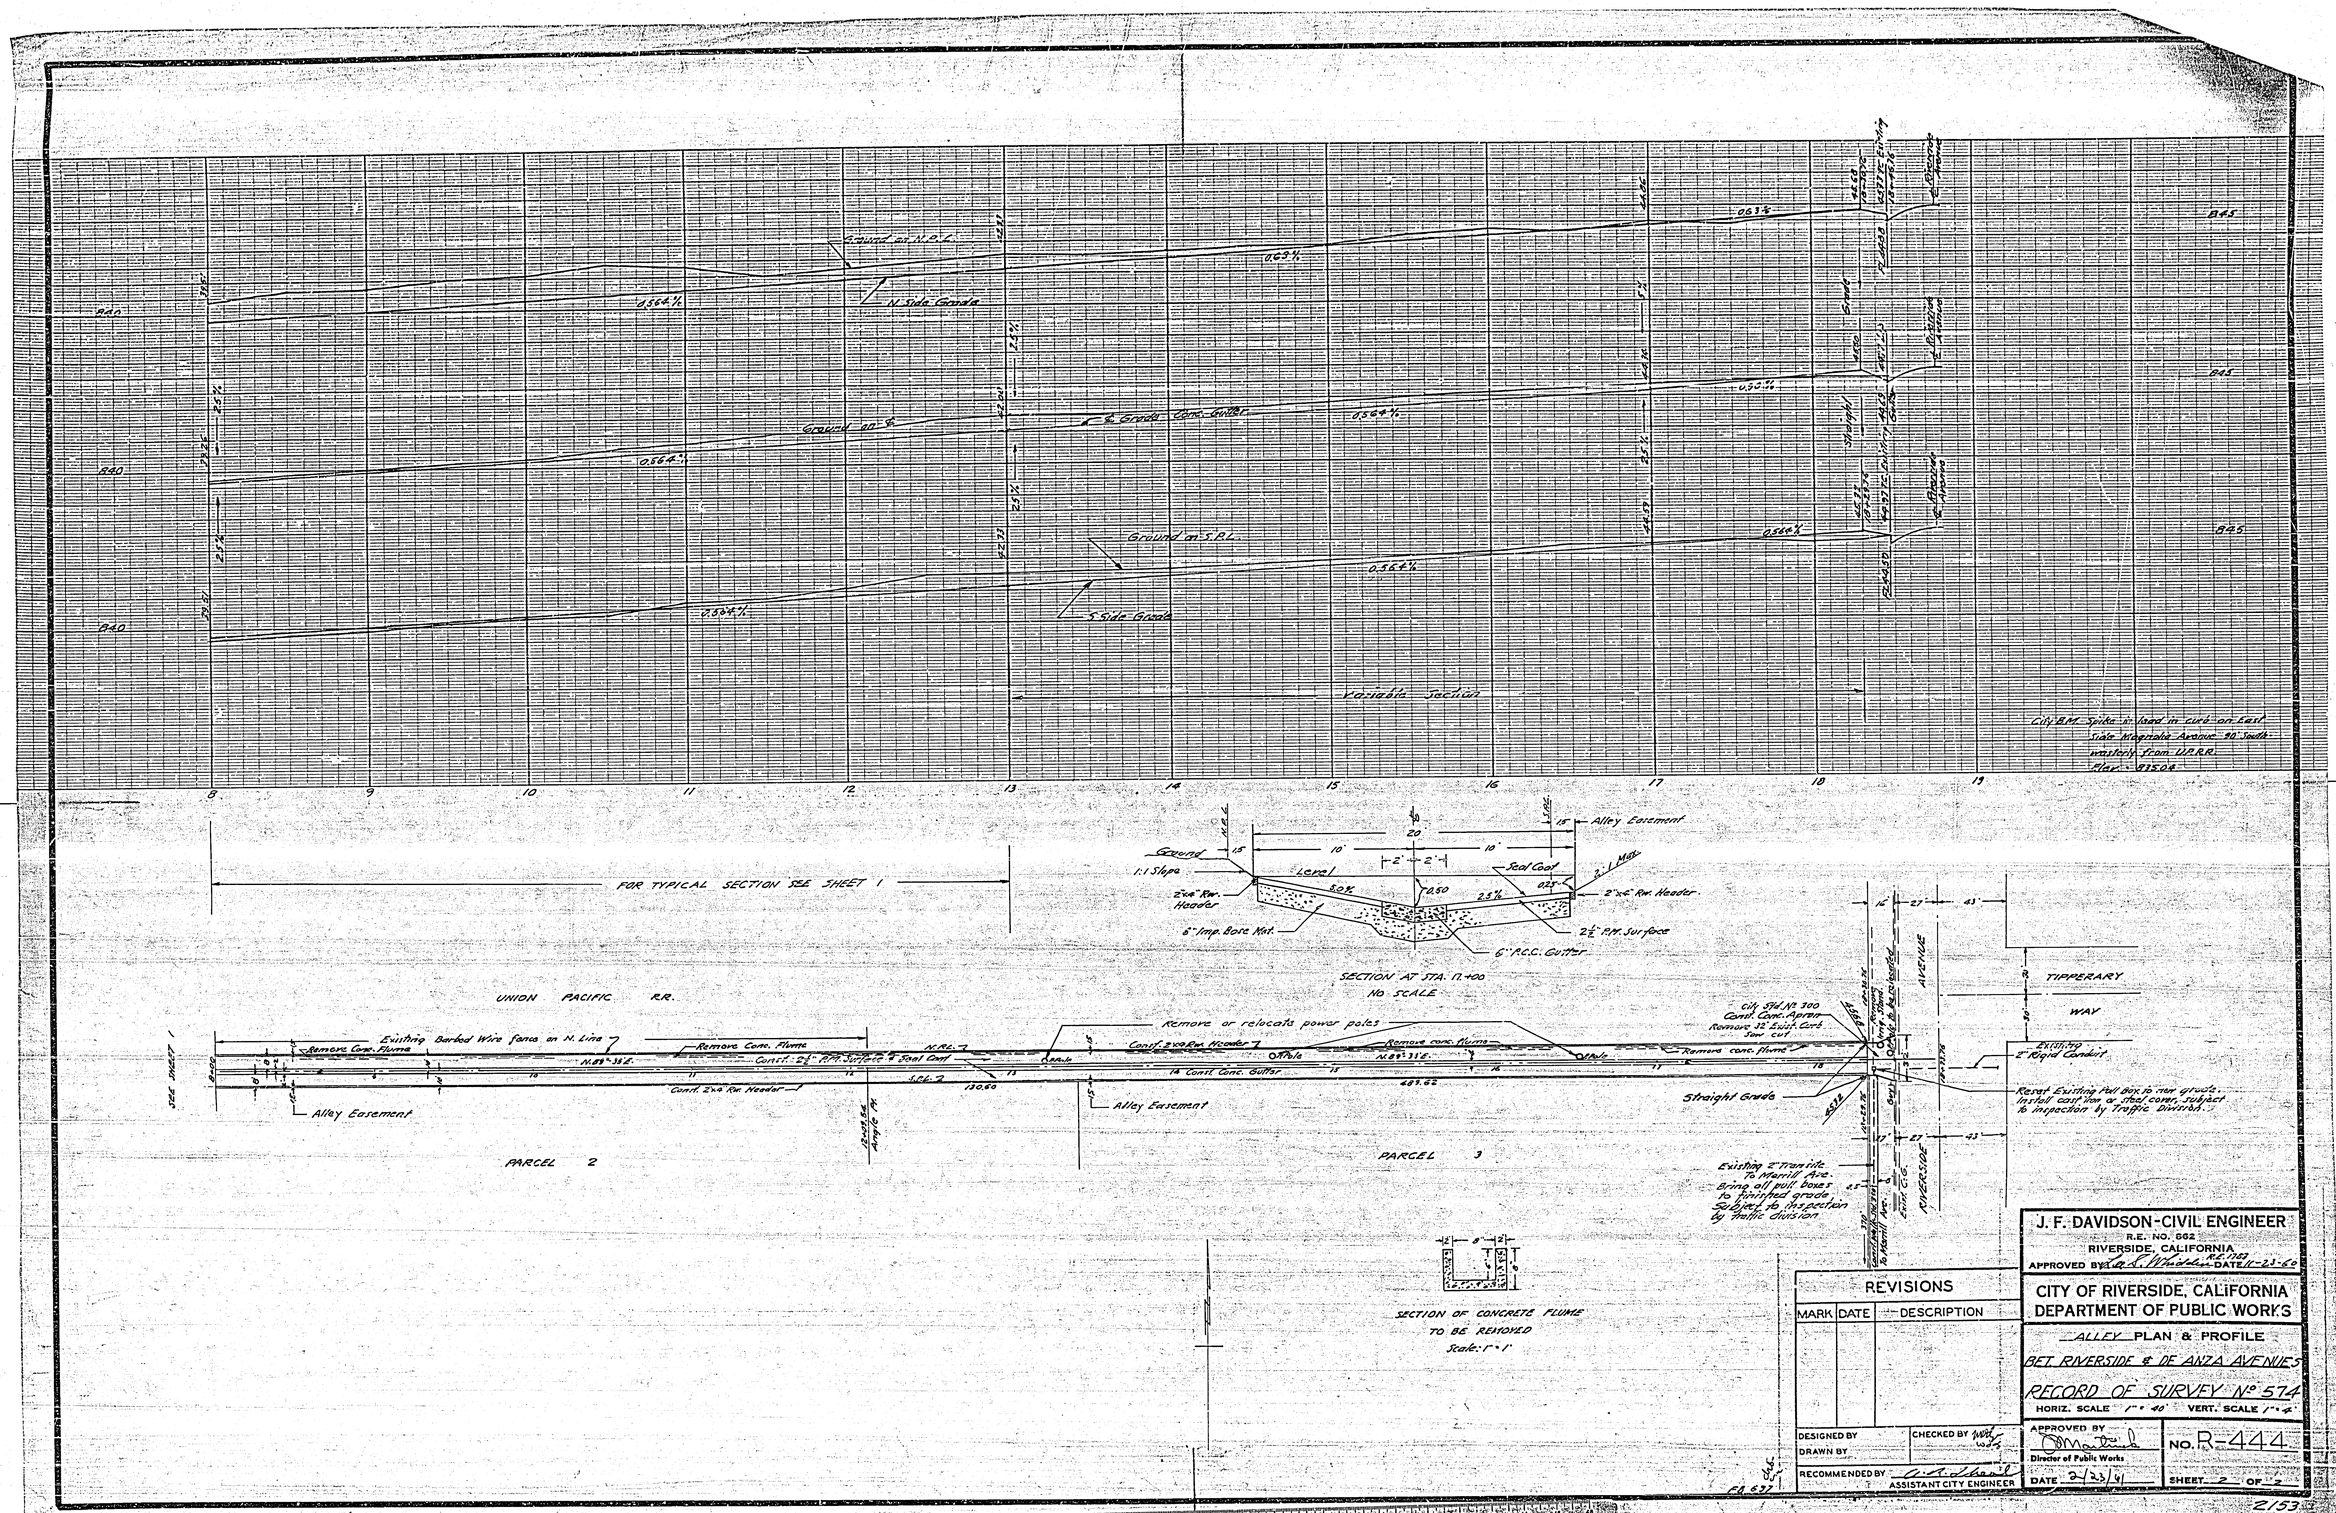

REVISIONS		
MARK	DATE	DESCRIPTION

DESIGNED BY
DRAWN BY
CHECKED BY
RECOMMENDED BY — ASSISTANT CITY ENGINEER

J. F. DAVIDSON - CIVIL ENGINEER
R.E. NO. 662
RIVERSIDE, CALIFORNIA
APPROVED BY J. F. Davidson R.E. 662 DATE 11-23-60

CITY OF RIVERSIDE, CALIFORNIA
DEPARTMENT OF PUBLIC WORKS

ALLEY PLAN & PROFILE
BET. RIVERSIDE & DE ANZA AVENUES
RECORD OF SURVEY No. 574
HORIZ. SCALE 1" = 40' VERT. SCALE 1" = 4'

APPROVED BY Director of Public Works
DATE 2/23/61
NO. R-444
SHEET 2 OF 2

FA 637

2153