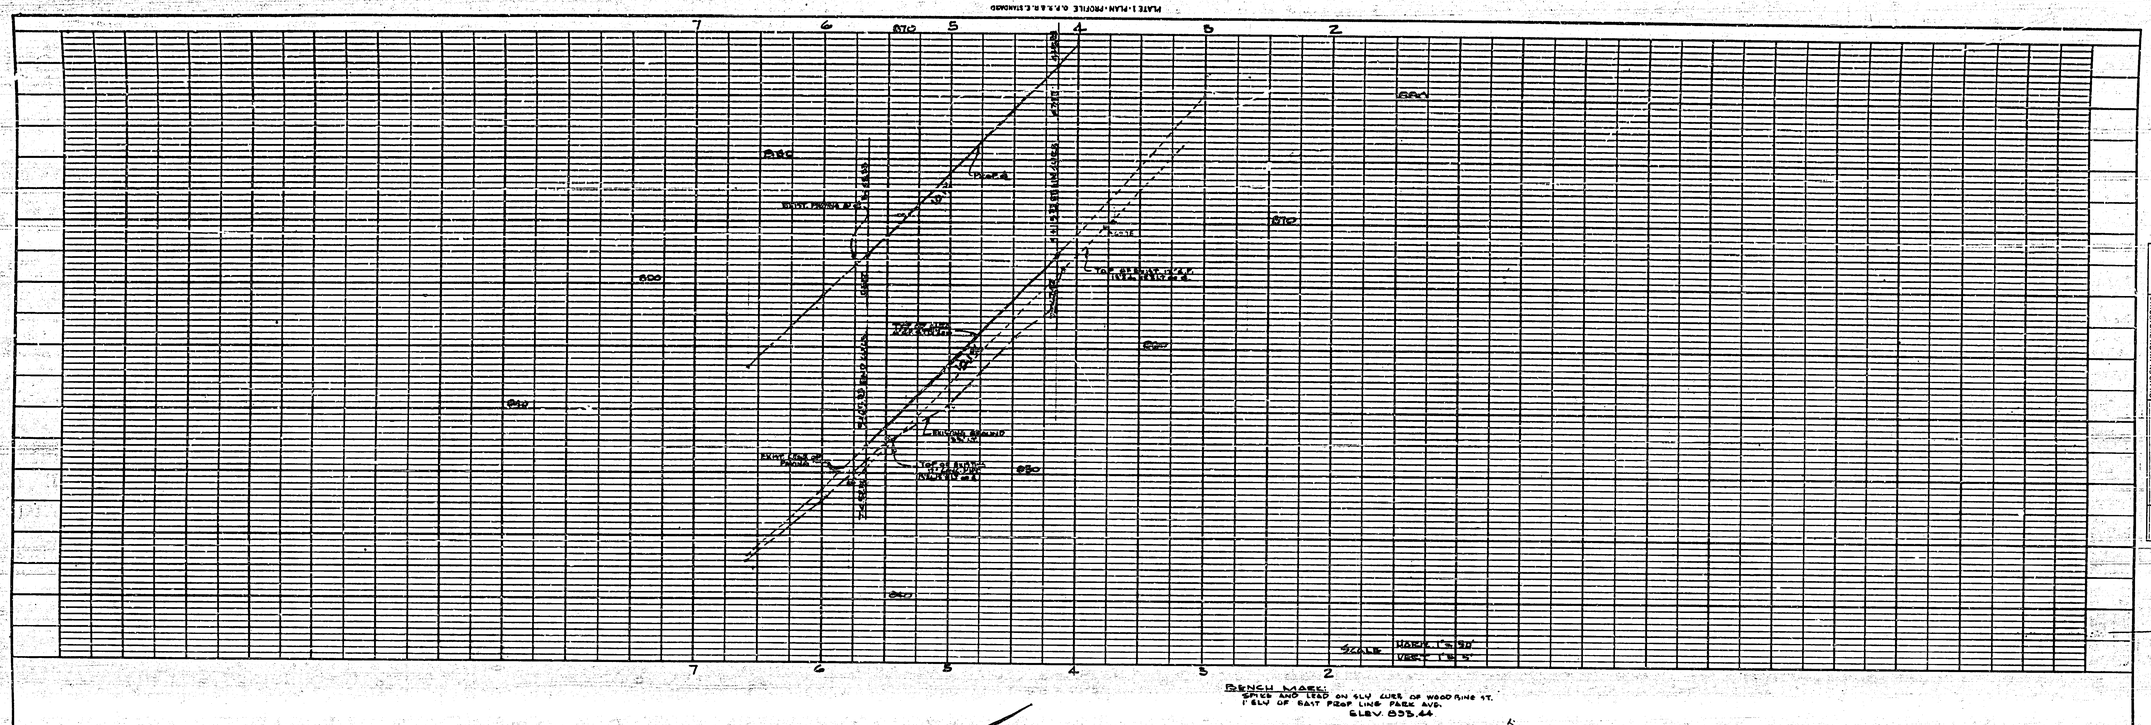

BENCH MARK:
SPIKE AND LEAD ON SLY CURB OF WOODBINE ST.
1' ELY OF EAST PROP LINE PARK AVE.
ELEV. 833.44

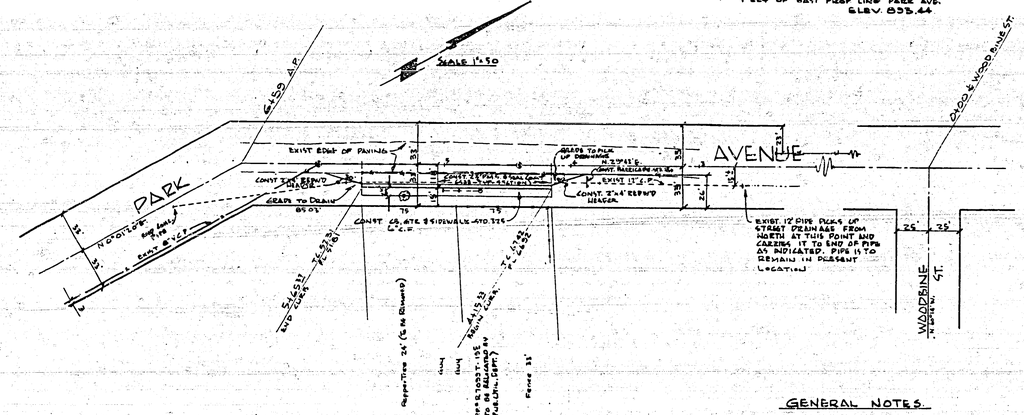

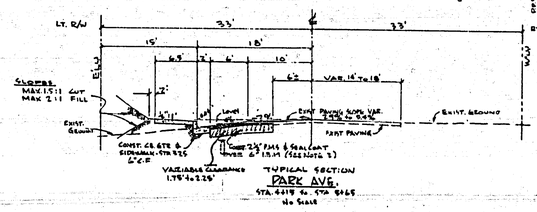

TYPICAL SECTION
PARK AVE.
STA. 4+15 to STA. 5+65
No Scale

QUANTITY ESTIMATE

CONCRETE CURB & GUTTER, STD. 200	150 L.F.
CURB LINE SIDEWALK - STD. 325	750 S.F.
2½" P.M.S. & SEAL COAT	1860 S.F.
IMPORTED BASE MAT'L.	21 C.Y.
2"x4" REDWOOD HEADER	80 L.F.
BARRICADE, STD. 180	1 EA.
TREE REMOVAL	1 EA.

GENERAL NOTES.

1. IT SHALL BE THE RESPONSIBILITY OF THE CONTRACTOR TO CLEAR THE RIGHT OF WAY IN ACCORDANCE WITH THE PROVISIONS OF LAW AS IT AFFECTS EACH UTILITY INCLUDING IRRIGATION LINES AND APPURTENANCES AND AT NO COST TO THE CITY.
2. CONSTRUCTION SHALL BE IN ACCORDANCE WITH THE CITY OF RIVERSIDE DEPARTMENT OF PUBLIC WORKS SPECIFICATIONS NO 440 AND STANDARD DRAWINGS.
3. TRIM EDGE OF EXISTING PAVING WHERE NEW PAVING JOINS EXISTING PAVEMENT TO CLEAN STRAIGHT LINE. CONSTRUCT MATCH-UP PAVING AS SHOWN AND OVERLAY EXISTING PAVING AS DIRECTED IN THE FIELD TO PRODUCE SMOOTH CROWN SECTION.
4. IF SUBDIVIDER WISHES TO REDUCE REQUIREMENTS FOR IMPORTED BASE MAT'L. ADDITIONAL SOIL TESTS MAY BE TAKEN AT THE EXPENSE OF THE SUBDIVIDER AFTER THE STREETS ARE PREPARED TO ROUGH GRADE. SUBDIVIDER WILL CONTACT INSPECTION DIVISION, CITY OF RIVERSIDE, BEFORE MAKING TESTS. THE CITY OF RIVERSIDE WILL MAKE A TEST OF BASE MAT'L IN PLACE. BEFORE PAVING CAN BE INSTALLED, RESULTS OF THIS TEST MUST INDICATE THAT BASE MAT'L. IS SATISFACTORY TO THE INSPECTION DIVISION.

APPROVED BY Ellis L. Kinding, Park Ang
PARK AND RECREATION DIRECTOR
DATE 2-27-61

ALBERT A. WEBB ASSOCIATES
CIVIL ENGINEERS · RIVERSIDE, CALIFORNIA
APPROVED Ernest N. Webb DATE 1/19/61
RE 9876

REVISION		
MARK	DATE	DESCRIPTION

CITY OF RIVERSIDE, CALIFORNIA
DEPARTMENT OF PUBLIC WORKS

STREET PLAN AND PROFILE
PARK AVENUE
SOUTHWESTERLY OF WOODBINE ST.
R/S 575

DATE JAN. 1961	SCALE HORZ. 1"=50' VERT. 1"=5'	APPROVED BY	NO. R-445
DRAWN	W.O. 60-187	DIRECTOR OF PUBLIC WORKS	
CHECKED	F.B. 351/65	DATE 3-6-61	SHEET 1 OF 1

DWG. No. 60-187 A

PROFILE
SURVEYED
PLOTTED
GRADES CHECKED
B. M. NOTED
STRUCTURE NOTATIONS CHECKED
NOTE BOOK
NO.
BY
DATE

PLAN
SURVEYED
PLOTTED
ALIGNMENT CHECKED
RT. OF WAY CHECKED
NOTE BOOK
NO.
BY
DATE

78