4
ROUTE No 15
IOWA AVE FROM EIGHTH STREET
TO SAN BERNARDINO COUNTY LINE
IOWA AVE.
COLUMBIA AVE.
PALMYRITA AVE.
66'
92+78.77 per City Mon. F.B. No 9 1923 N
92+54.07 per Plans
13166.20 M
1316.46
106+00.55
16
15
6
5
TWOGOOD & HERRICK SUBDIVISION
Sta 106+21
Construct 1'x4' Rein. Con. Box
40 feet long
I.P. set over Granite Stone
B.M. No 10, El. 919.14
Spike in Palm Tree
R. of Sta. 91+15
B.M. No 11 El. 918.41
Spike in Tel Pole
L. of Sta. 100+80
-1.66%
-1.31%
-1.10%
-0.32%
+0.11%
-0.17%
+0.18%
-0.33%
-0.20%
+0.46%
-0.24%
DATUM

ROUTE Nº 13

IOWA AVE. FROM EIGHTH STREET
TO SAN BERNARDINO COUNTY LINE

3

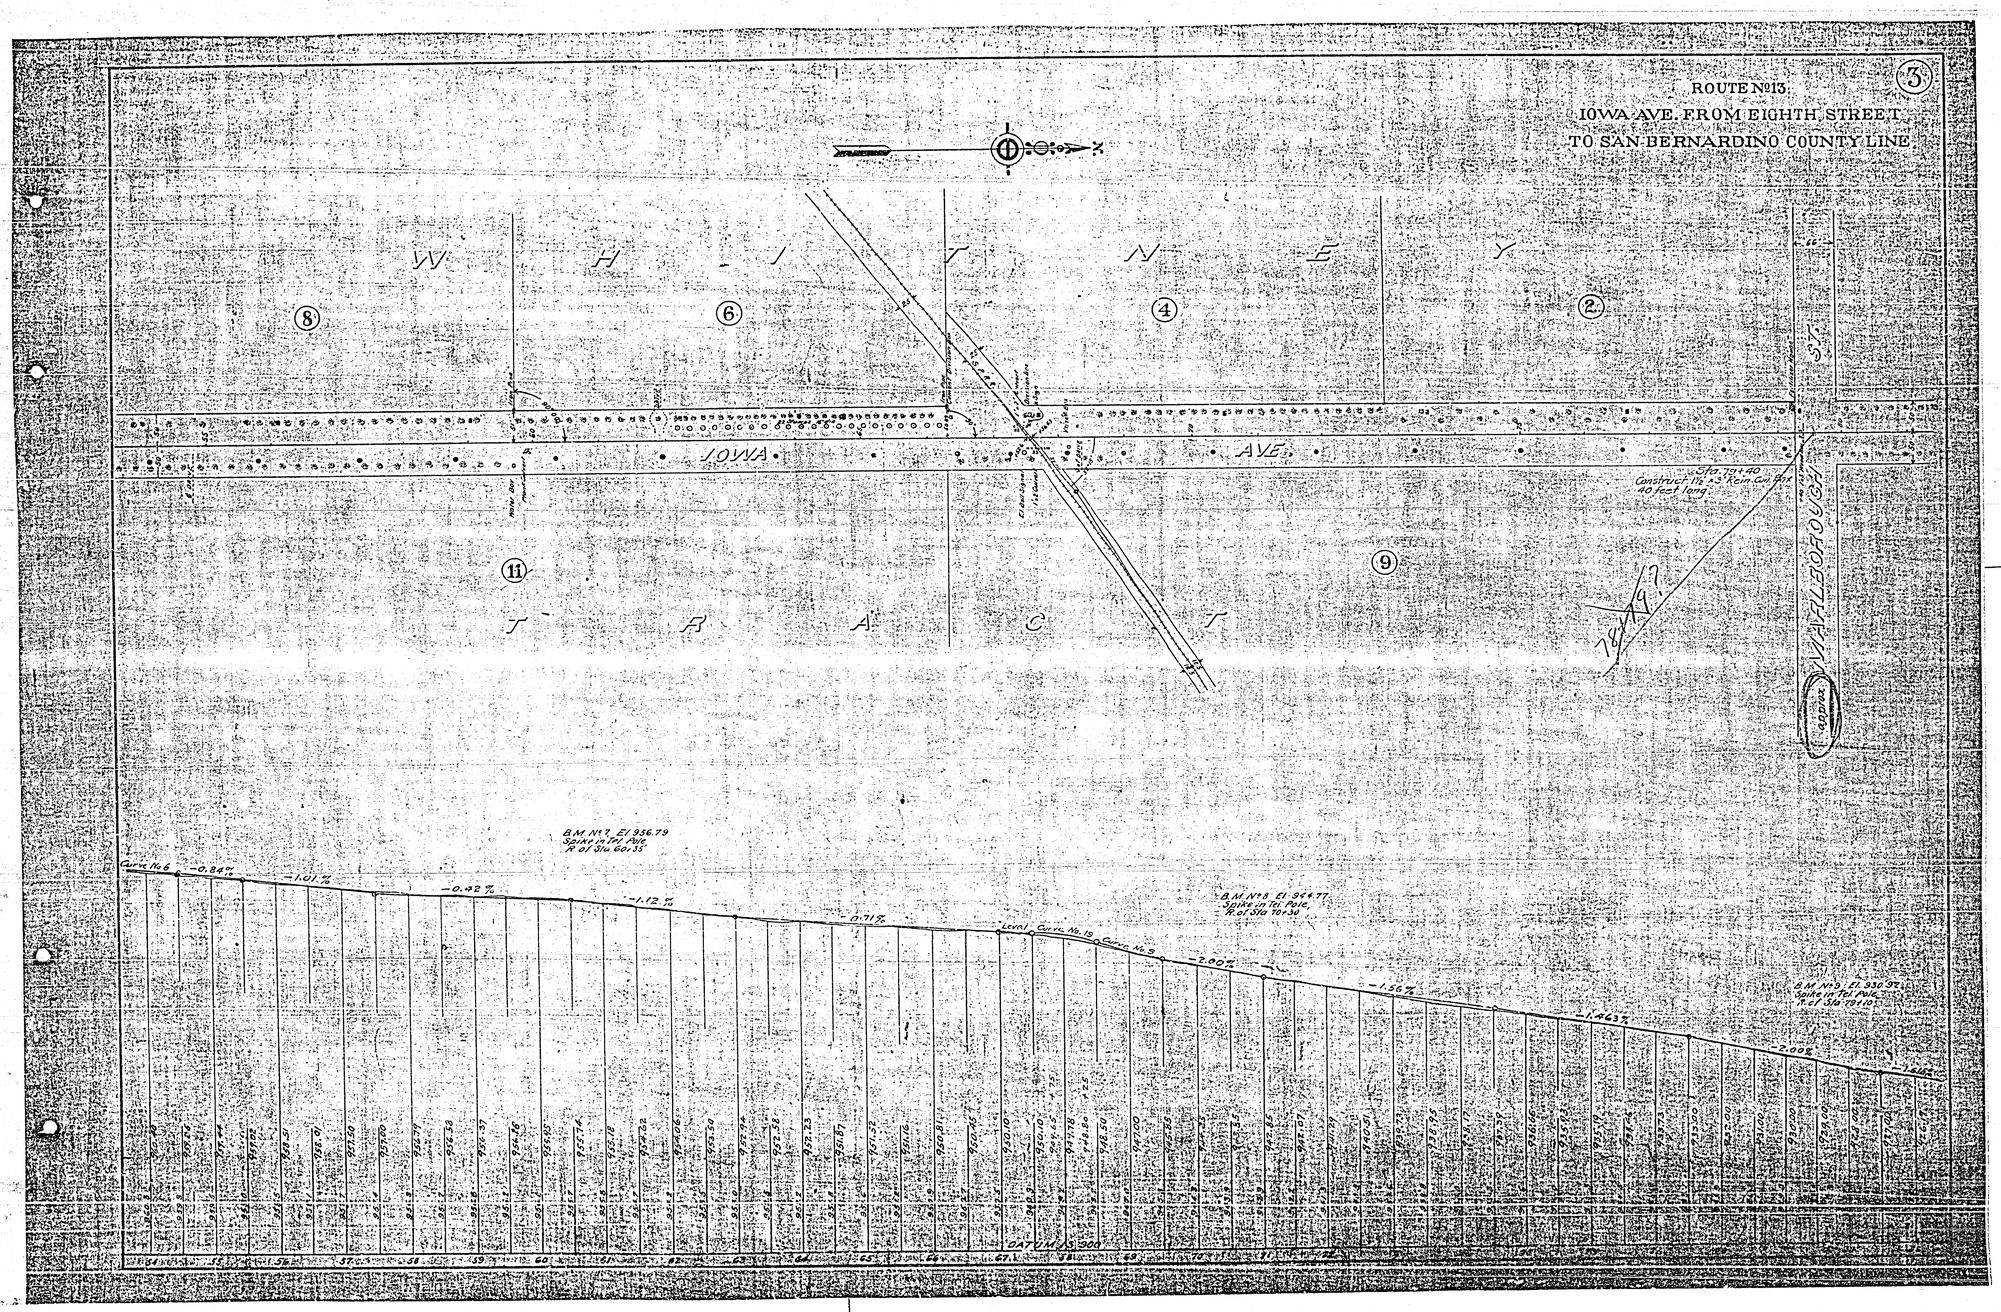

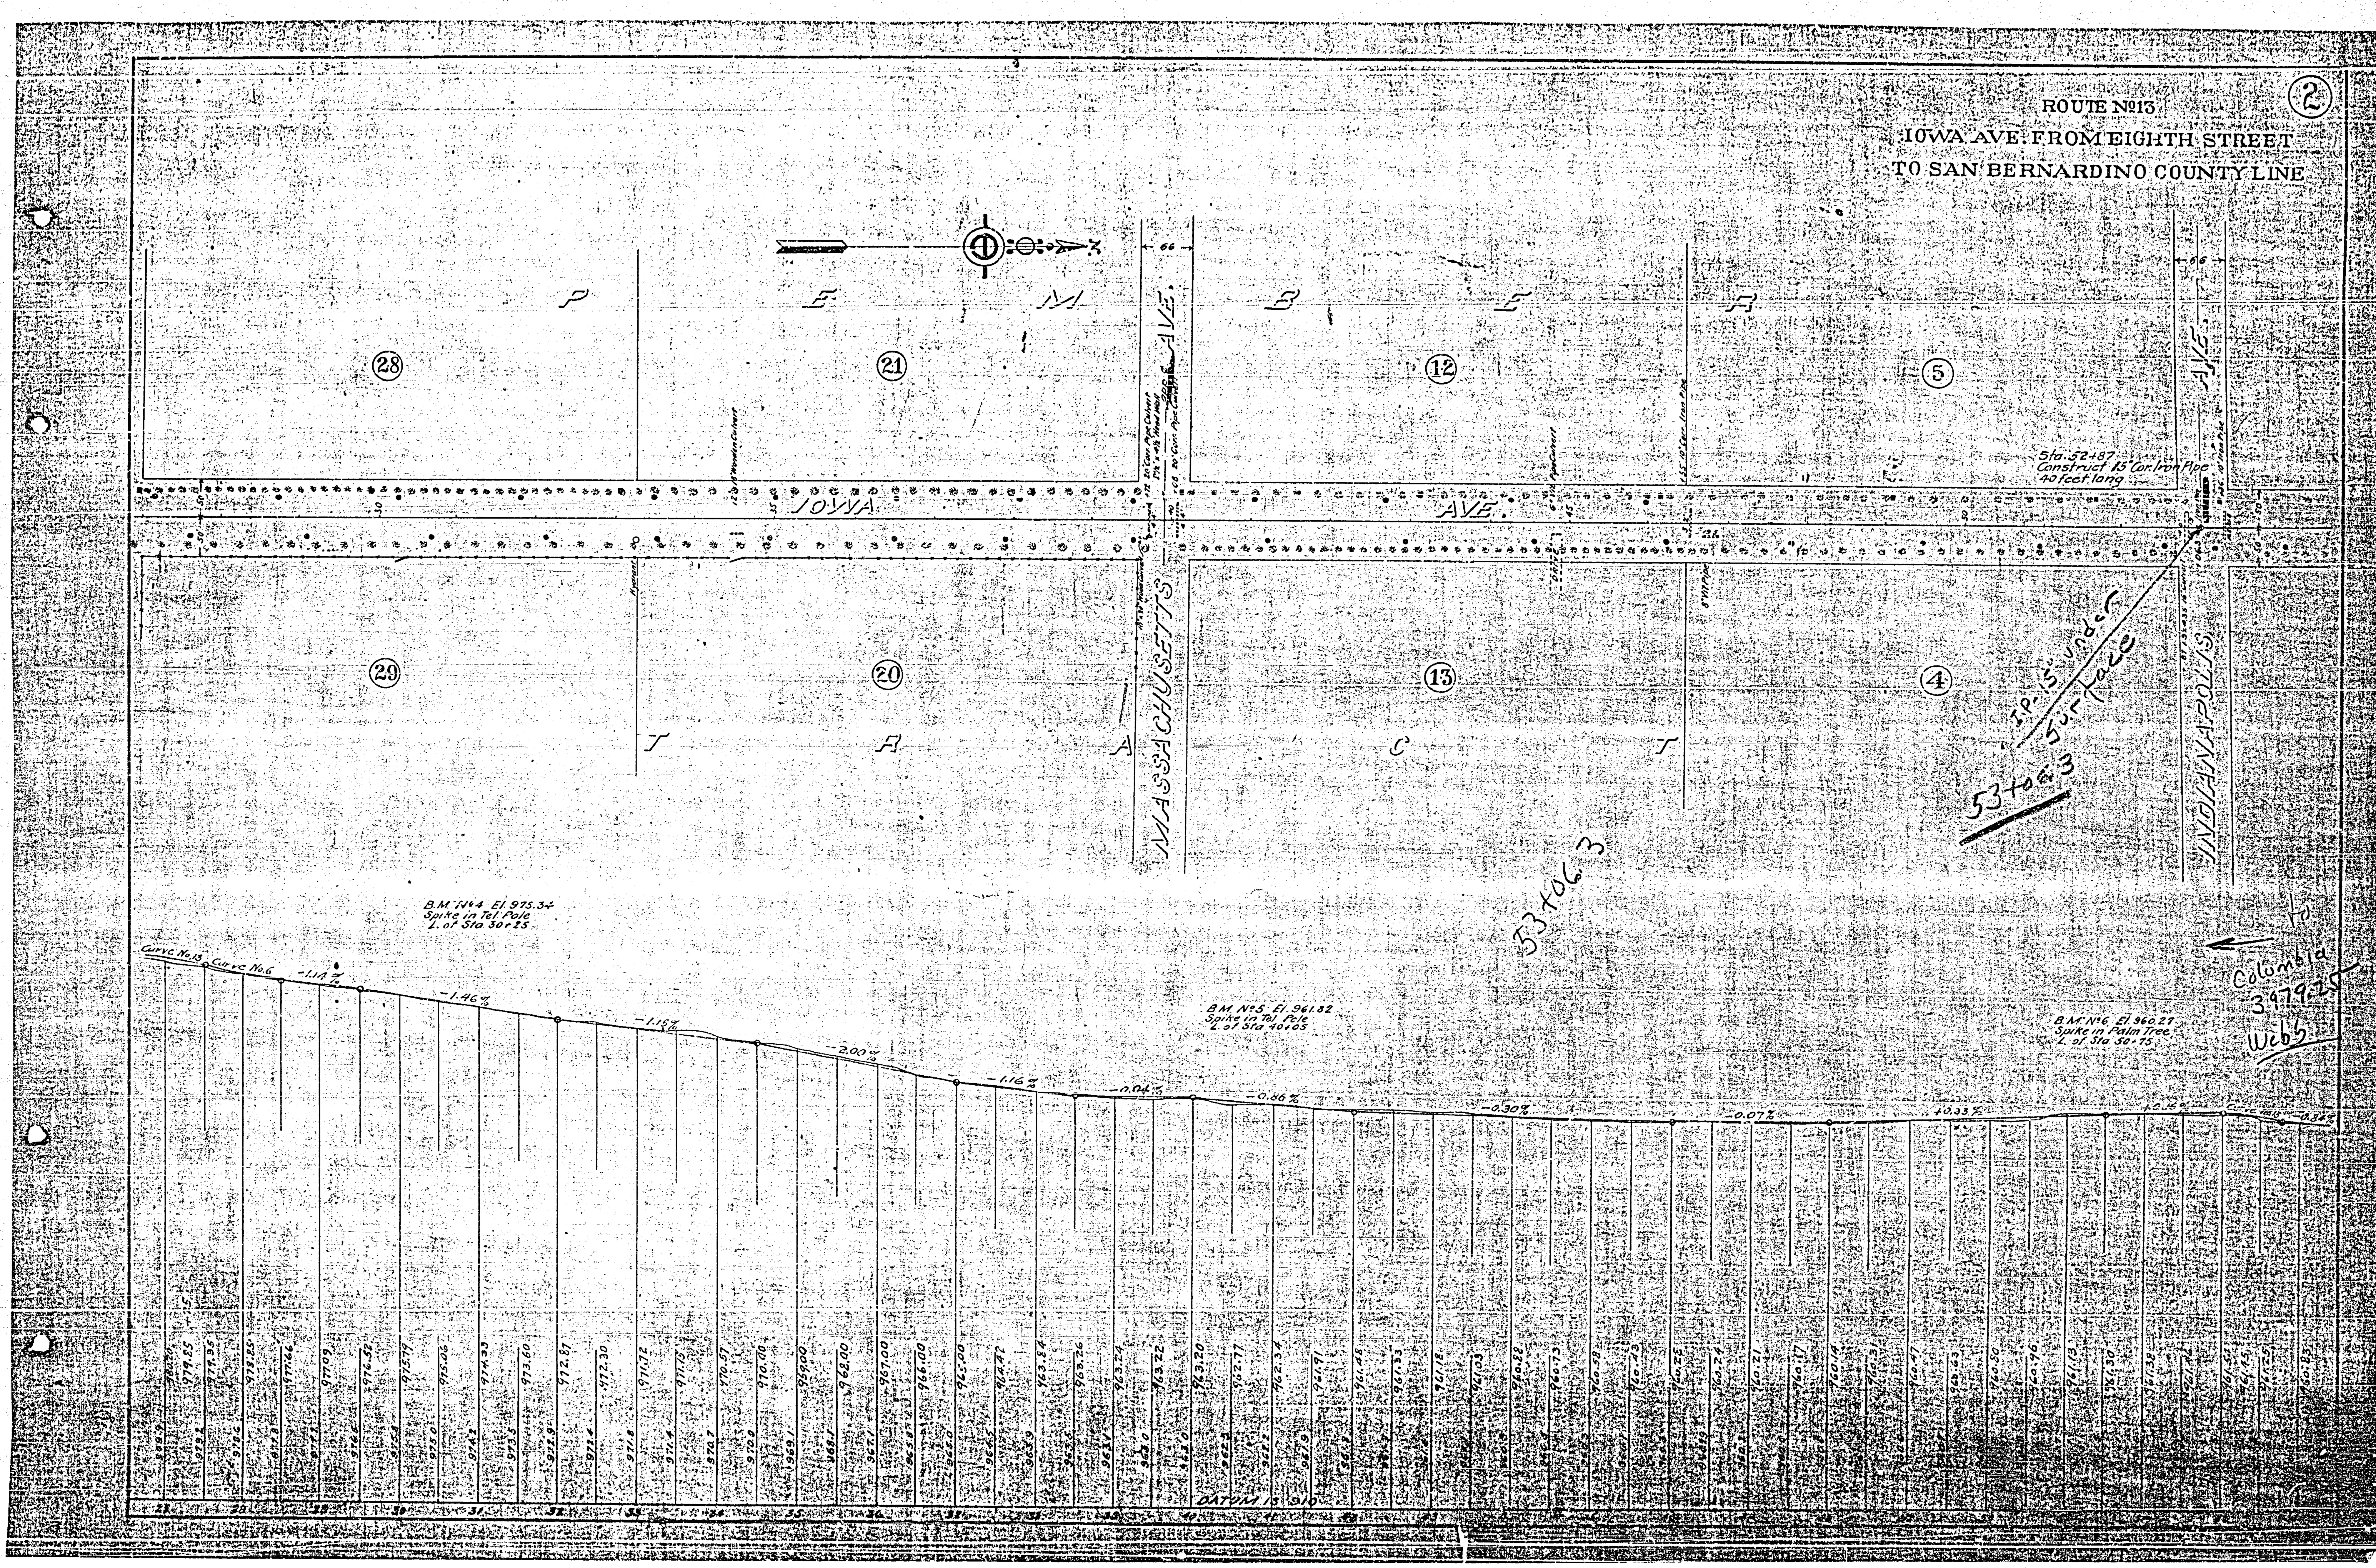
ROUTE No13
IOWA AVE. FROM EIGHTH STREET
TO SAN BERNARDINO COUNTY LINE
2
IOWA AVE.
MASSACHUSETTS AVE.
INDIANAPOLIS AVE.
PEMBERTON TRACT
28
21
12
5
29
20
13
4
66
Sta. 52+87
Construct 15" Cor. Iron Pipe
40 feet long
I.P. is under surface
53+06.3
53+06.3
to Columbia
3979.25
Webb
B.M. No4 El. 975.34
Spike in Tel Pole
L. of Sta 30+25
B.M. No5 El. 961.82
Spike in Tel Pole
L. of Sta 40+05
B.M. No6 El. 960.27
Spike in Palm Tree
L. of Sta 50+75
Curve No.13
Curve No.6
-1.14%
-1.46%
-1.15%
-2.00%
-1.16%
-0.04%
-0.86%
-0.30%
-0.07%
+0.33%
DATUM IS 910

ROUTE Nº13

IOWA AVE. FROM EIGHTH STREET

TO SAN BERNARDINO COUNTY LINE

Approved Sheets 1 to 6

191 [illegible]

Asst. Chief Engineer

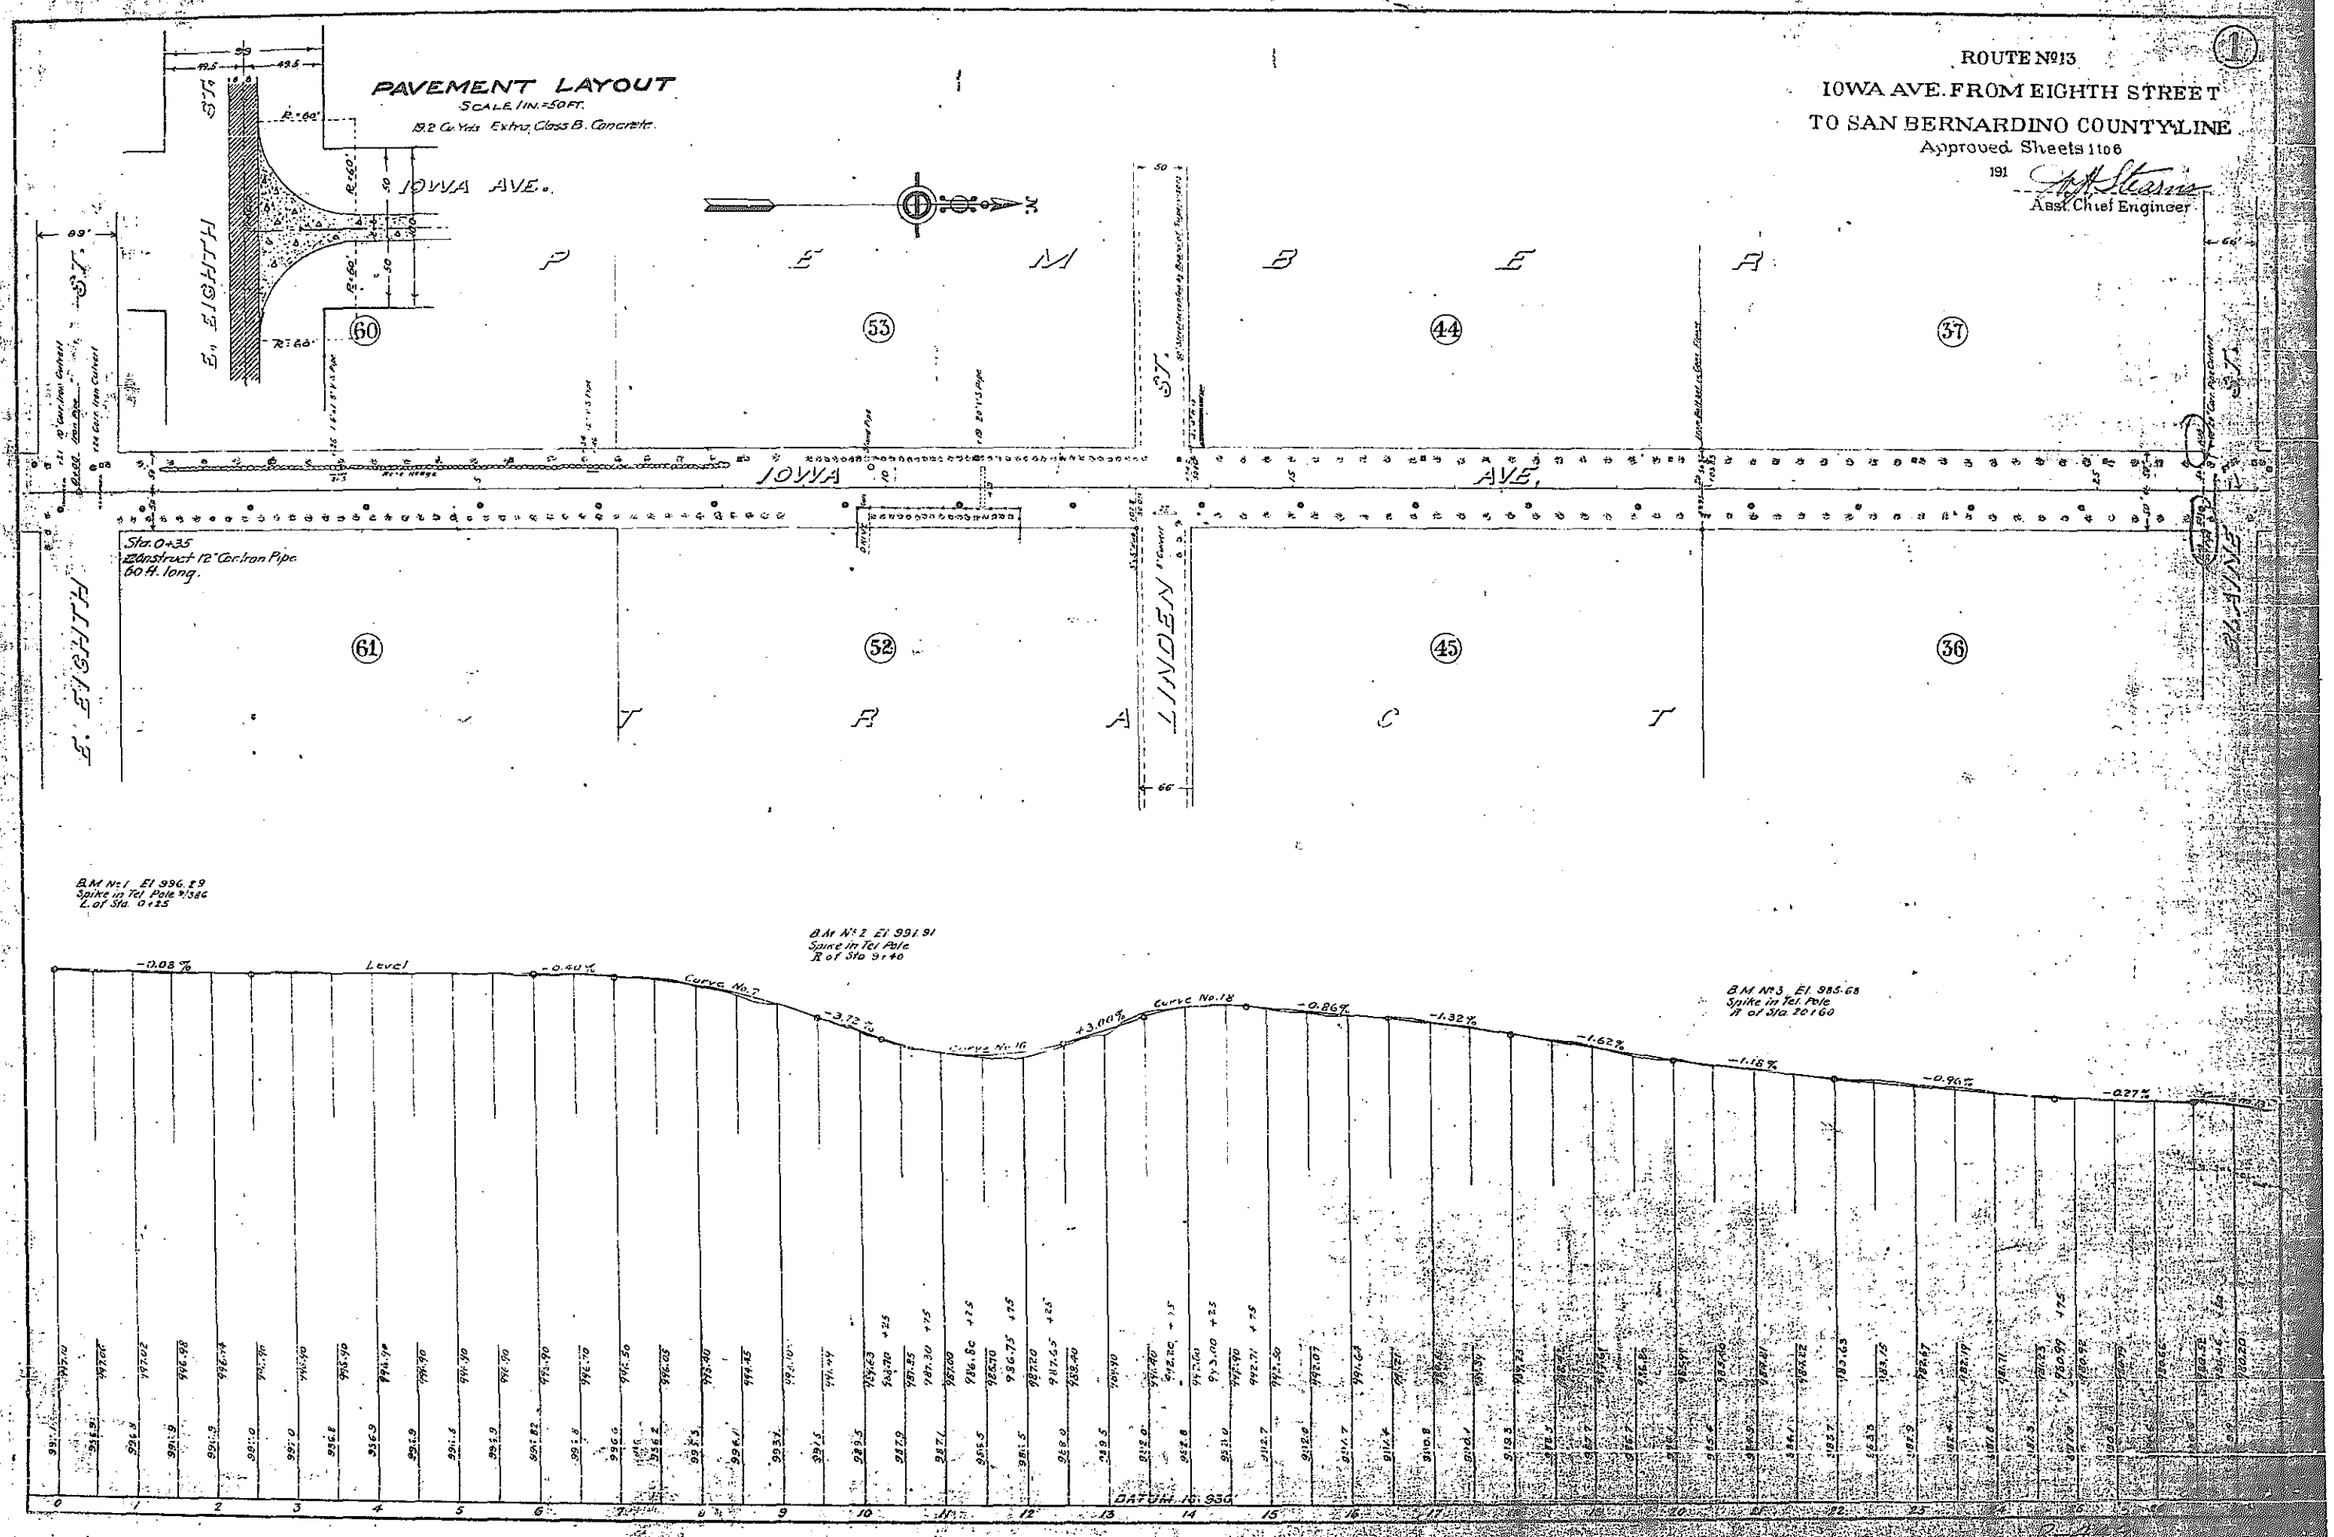

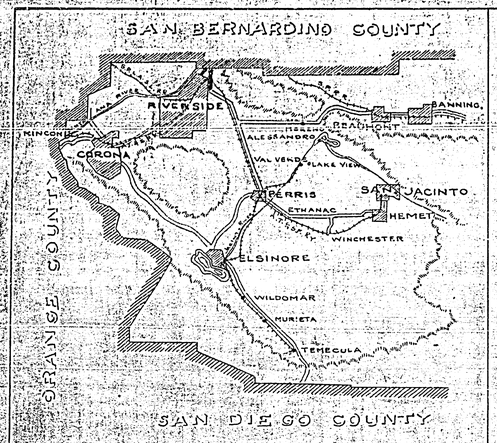

HIGHWAY MAP
OF PORTION OF
RIVERSIDE COUNTY

RIVERSIDE COUNTY HIGHWAY COMMISSION

PLAN AND PROFILE

showing proposed Improvement of

ROUTES NO. 13 AND NO. 14

RIVERSIDE TO SAN BERNARDINO CO. LINE

IOWA AVE.-E. EIGHTH ST. TO COLTON AVE.

Scales

PLAN: 1 inch = 100 feet

PROFILE: HOR. 1 inch = 100 feet VERT. 1 inch = 10 feet.

Approved Aug. 13, 1915

Geo. M. Pearson
Chief Engineer

Highway Commission

CONTRACT No. 17

Approximate Quantities
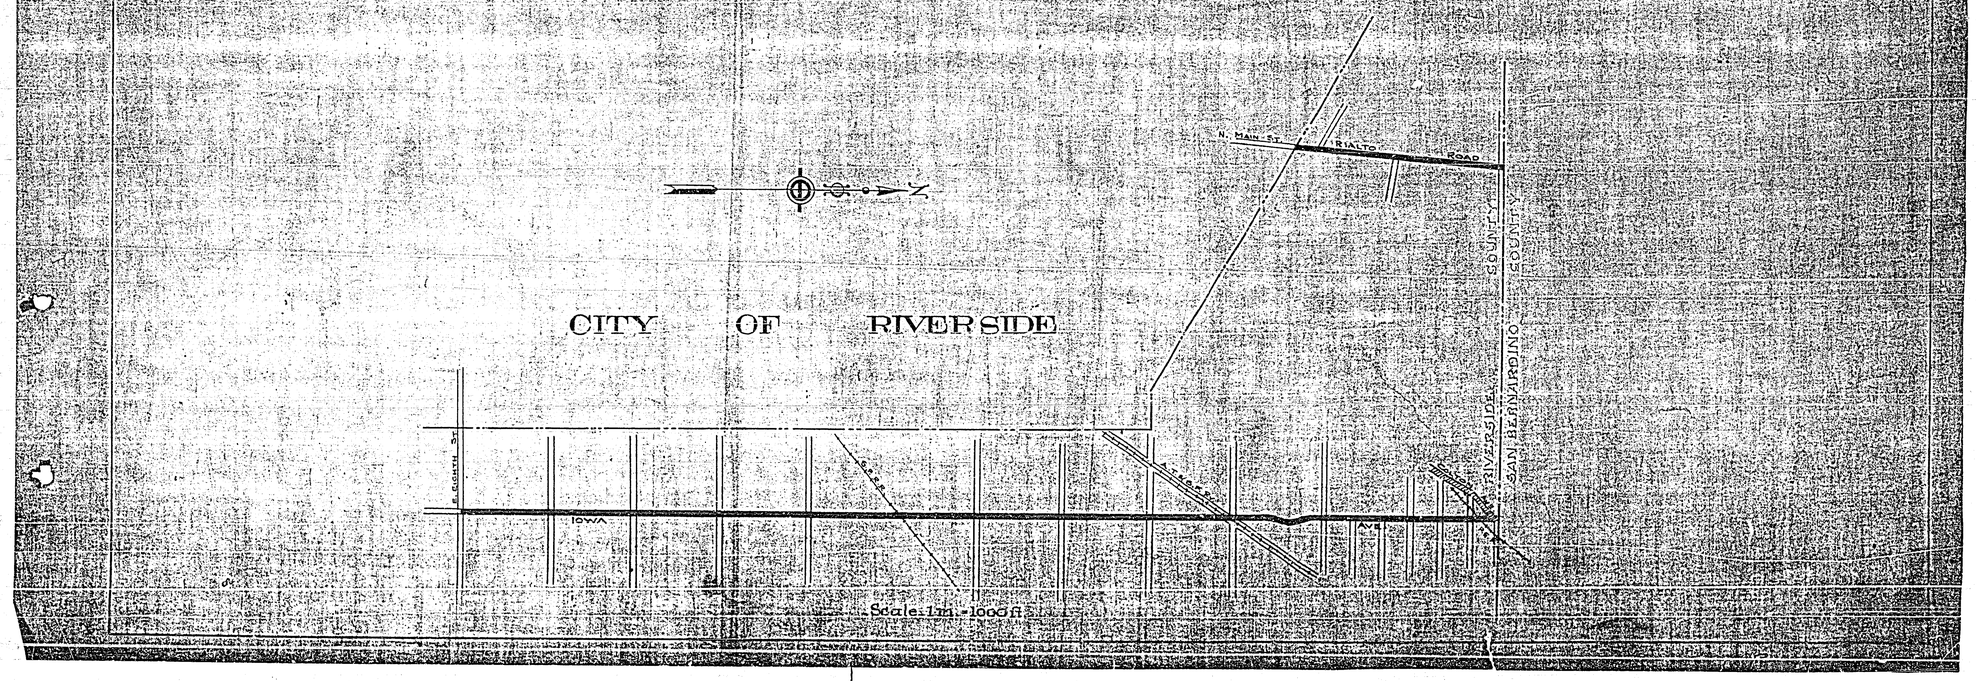
Item 1 7870 cu. yds. Excavation
2 18873 lin. ft. Shaping road bed
3(a) 52 cu. yds. Class B Concrete
3(b) 3771 cu. yds. Class B Concrete (pavement)
3(c) 5 cu. yds. Class B Concrete (Culverts)
5(a) Laying 142 lin. ft. 12 to 24 in. Cor. Iron Pipe
5(b) Laying 77 lin. ft. 30 to 72 in. Cor. Iron Pipe
7 Placing 3400 lbs. Rein. Steel
8 100 lin. ft. Guard Fence
9 20 lin. ft. Pipe Railing