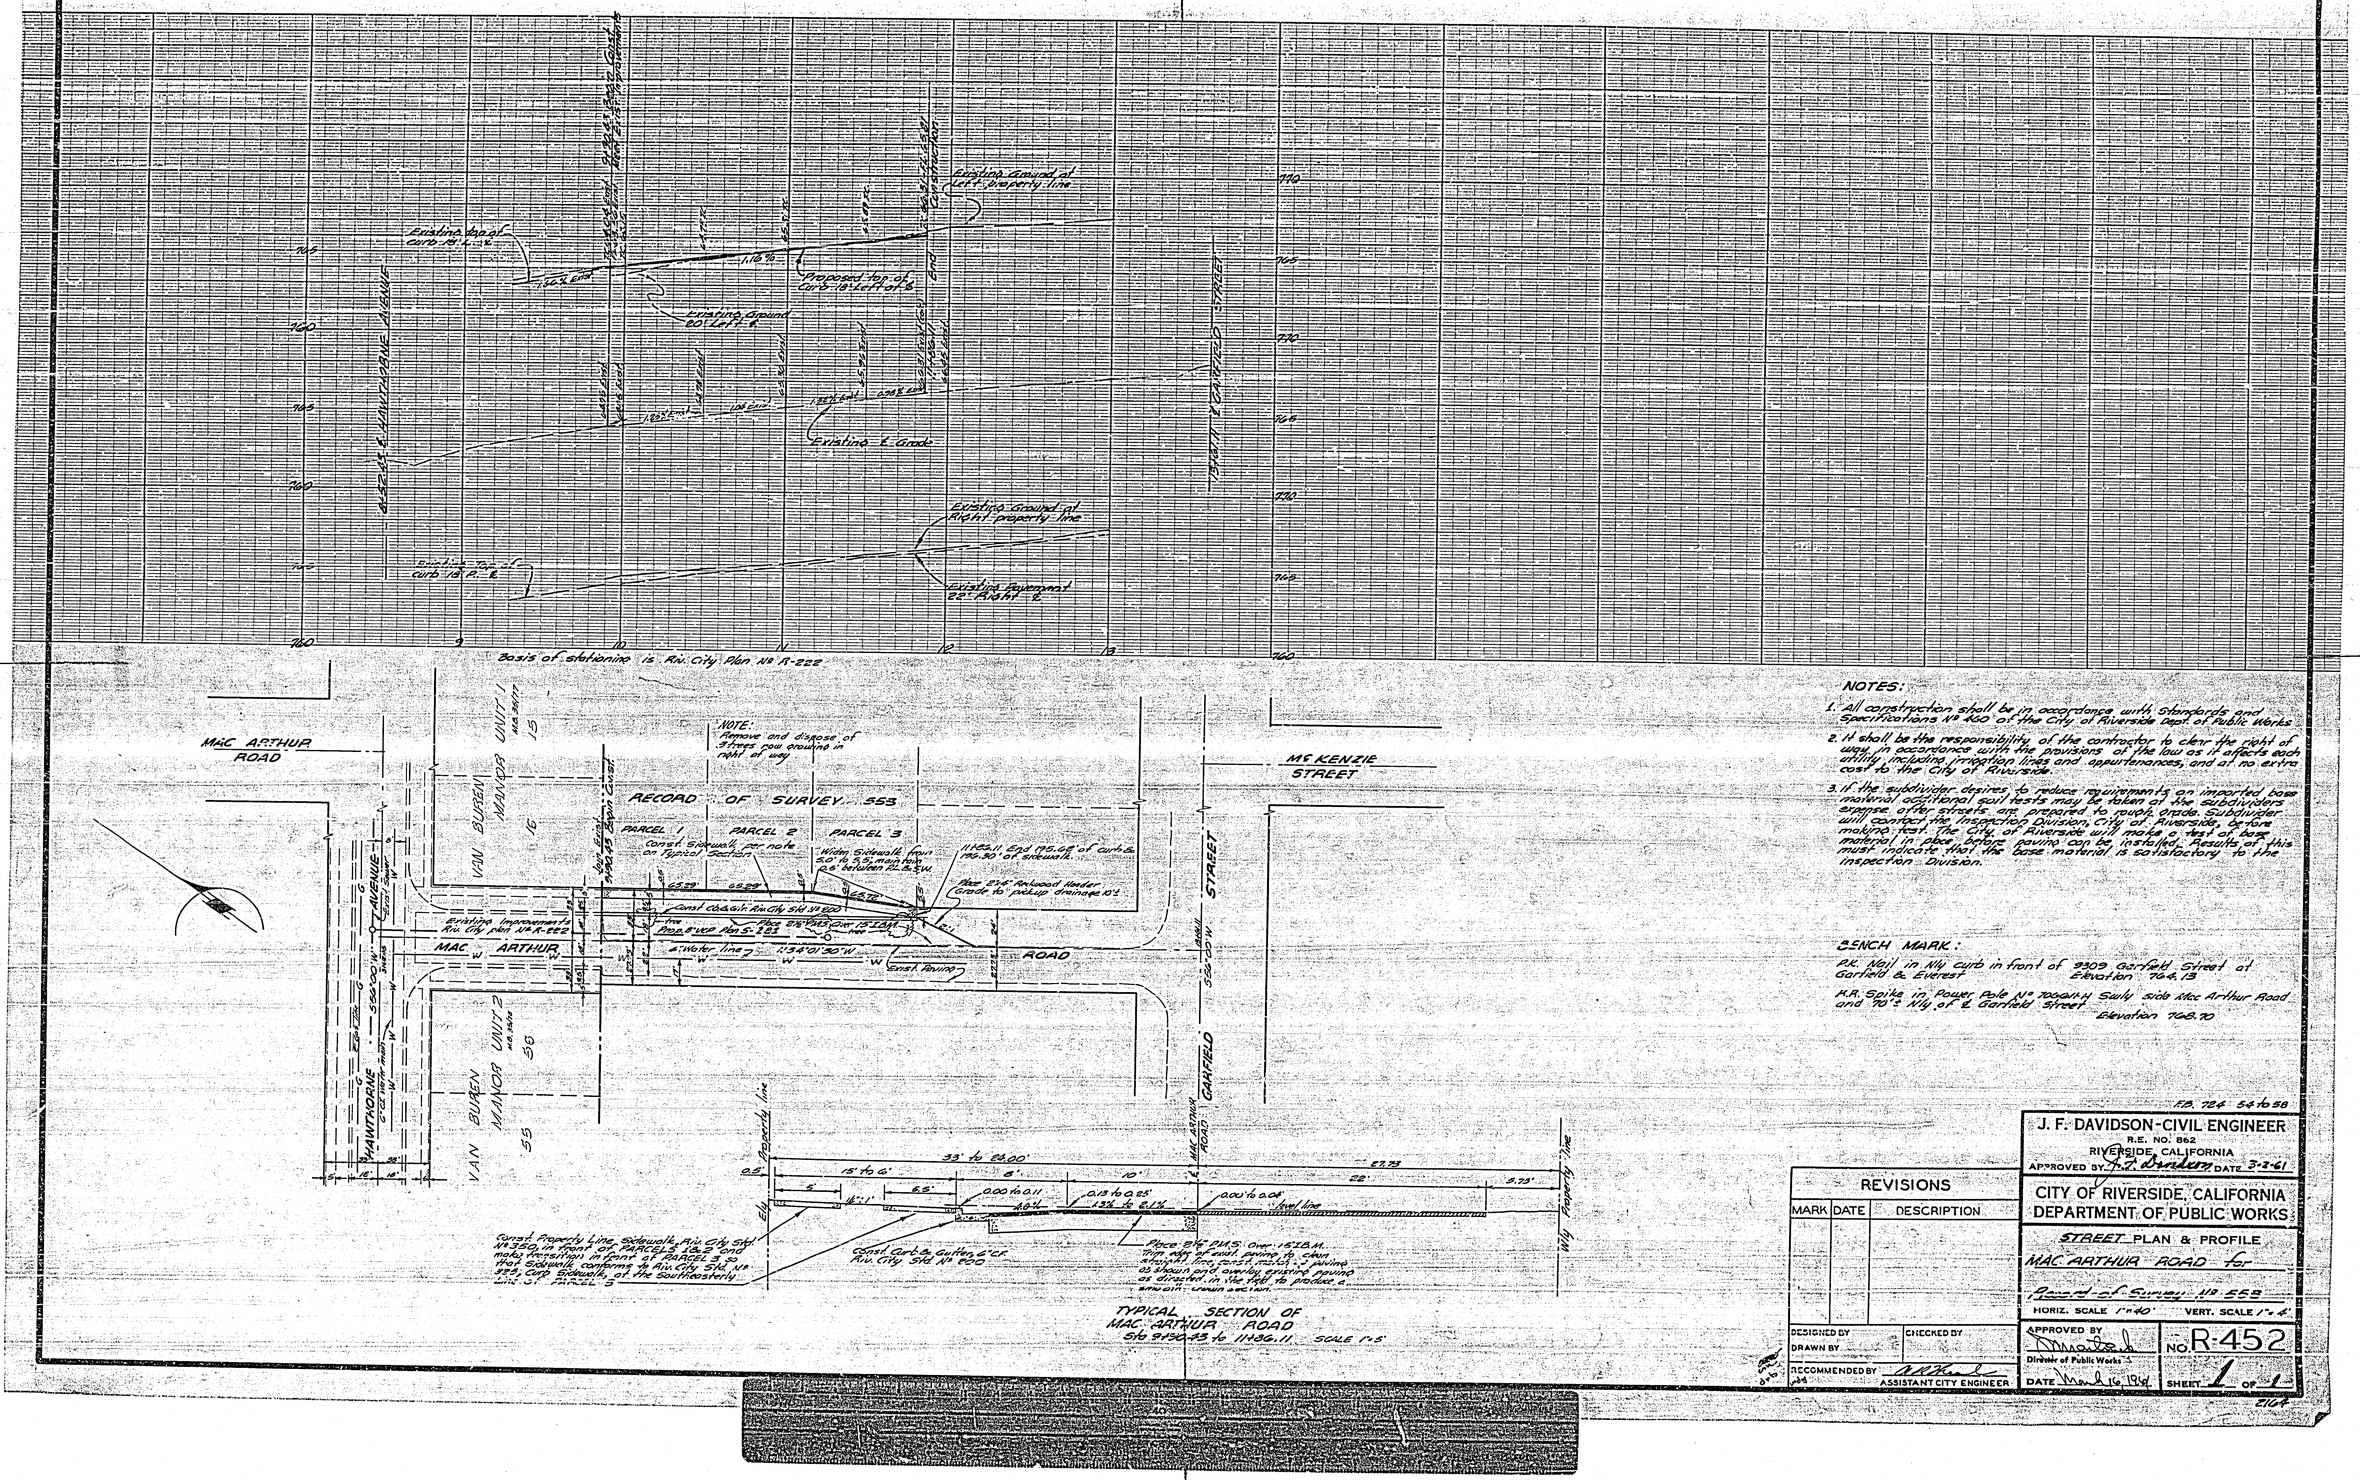

NOTES:

1. All construction shall be in accordance with Standards and Specifications No 460 of the City of Riverside Dept. of Public Works
2. It shall be the responsibility of the contractor to clear the right of way in accordance with the provisions of the law as it affects each utility including irrigation lines and appurtenances, and at no extra cost to the City of Riverside.
3. If the subdivider desires to reduce requirements on imported base material additional soil tests may be taken at the subdividers expense after streets are prepared to rough grade. Subdivider will contact the Inspection Division, City of Riverside, before making test. The City of Riverside will make a test of base material in place before paving can be installed. Results of this must indicate that the base material is satisfactory to the inspection Division.

BENCH MARK:

P.K. Nail in Nly curb in front of 9309 Garfield Street at Garfield & Everest Elevation 764.13

H.R. Spike in Power Pole No 706611-H Swly side Mac Arthur Road and 70'± Nly of ℄ Garfield Street Elevation 768.70

F.B. 724 54 to 58

J. F. DAVIDSON-CIVIL ENGINEER
R.E. NO. 862
RIVERSIDE, CALIFORNIA
APPROVED BY J. F. Davidson DATE 3-2-61

CITY OF RIVERSIDE, CALIFORNIA
DEPARTMENT OF PUBLIC WORKS

STREET PLAN & PROFILE
MAC ARTHUR ROAD for
Record of Survey No 553
HORIZ. SCALE 1"=40' VERT. SCALE 1"=4'

REVISIONS		
MARK	DATE	DESCRIPTION

DESIGNED BY
DRAWN BY
CHECKED BY
RECOMMENDED BY A.R. Kenzie ASSISTANT CITY ENGINEER

APPROVED BY [signature] Director of Public Works
DATE March 16, 1961
NO. R-452
SHEET 1 OF 1

2164