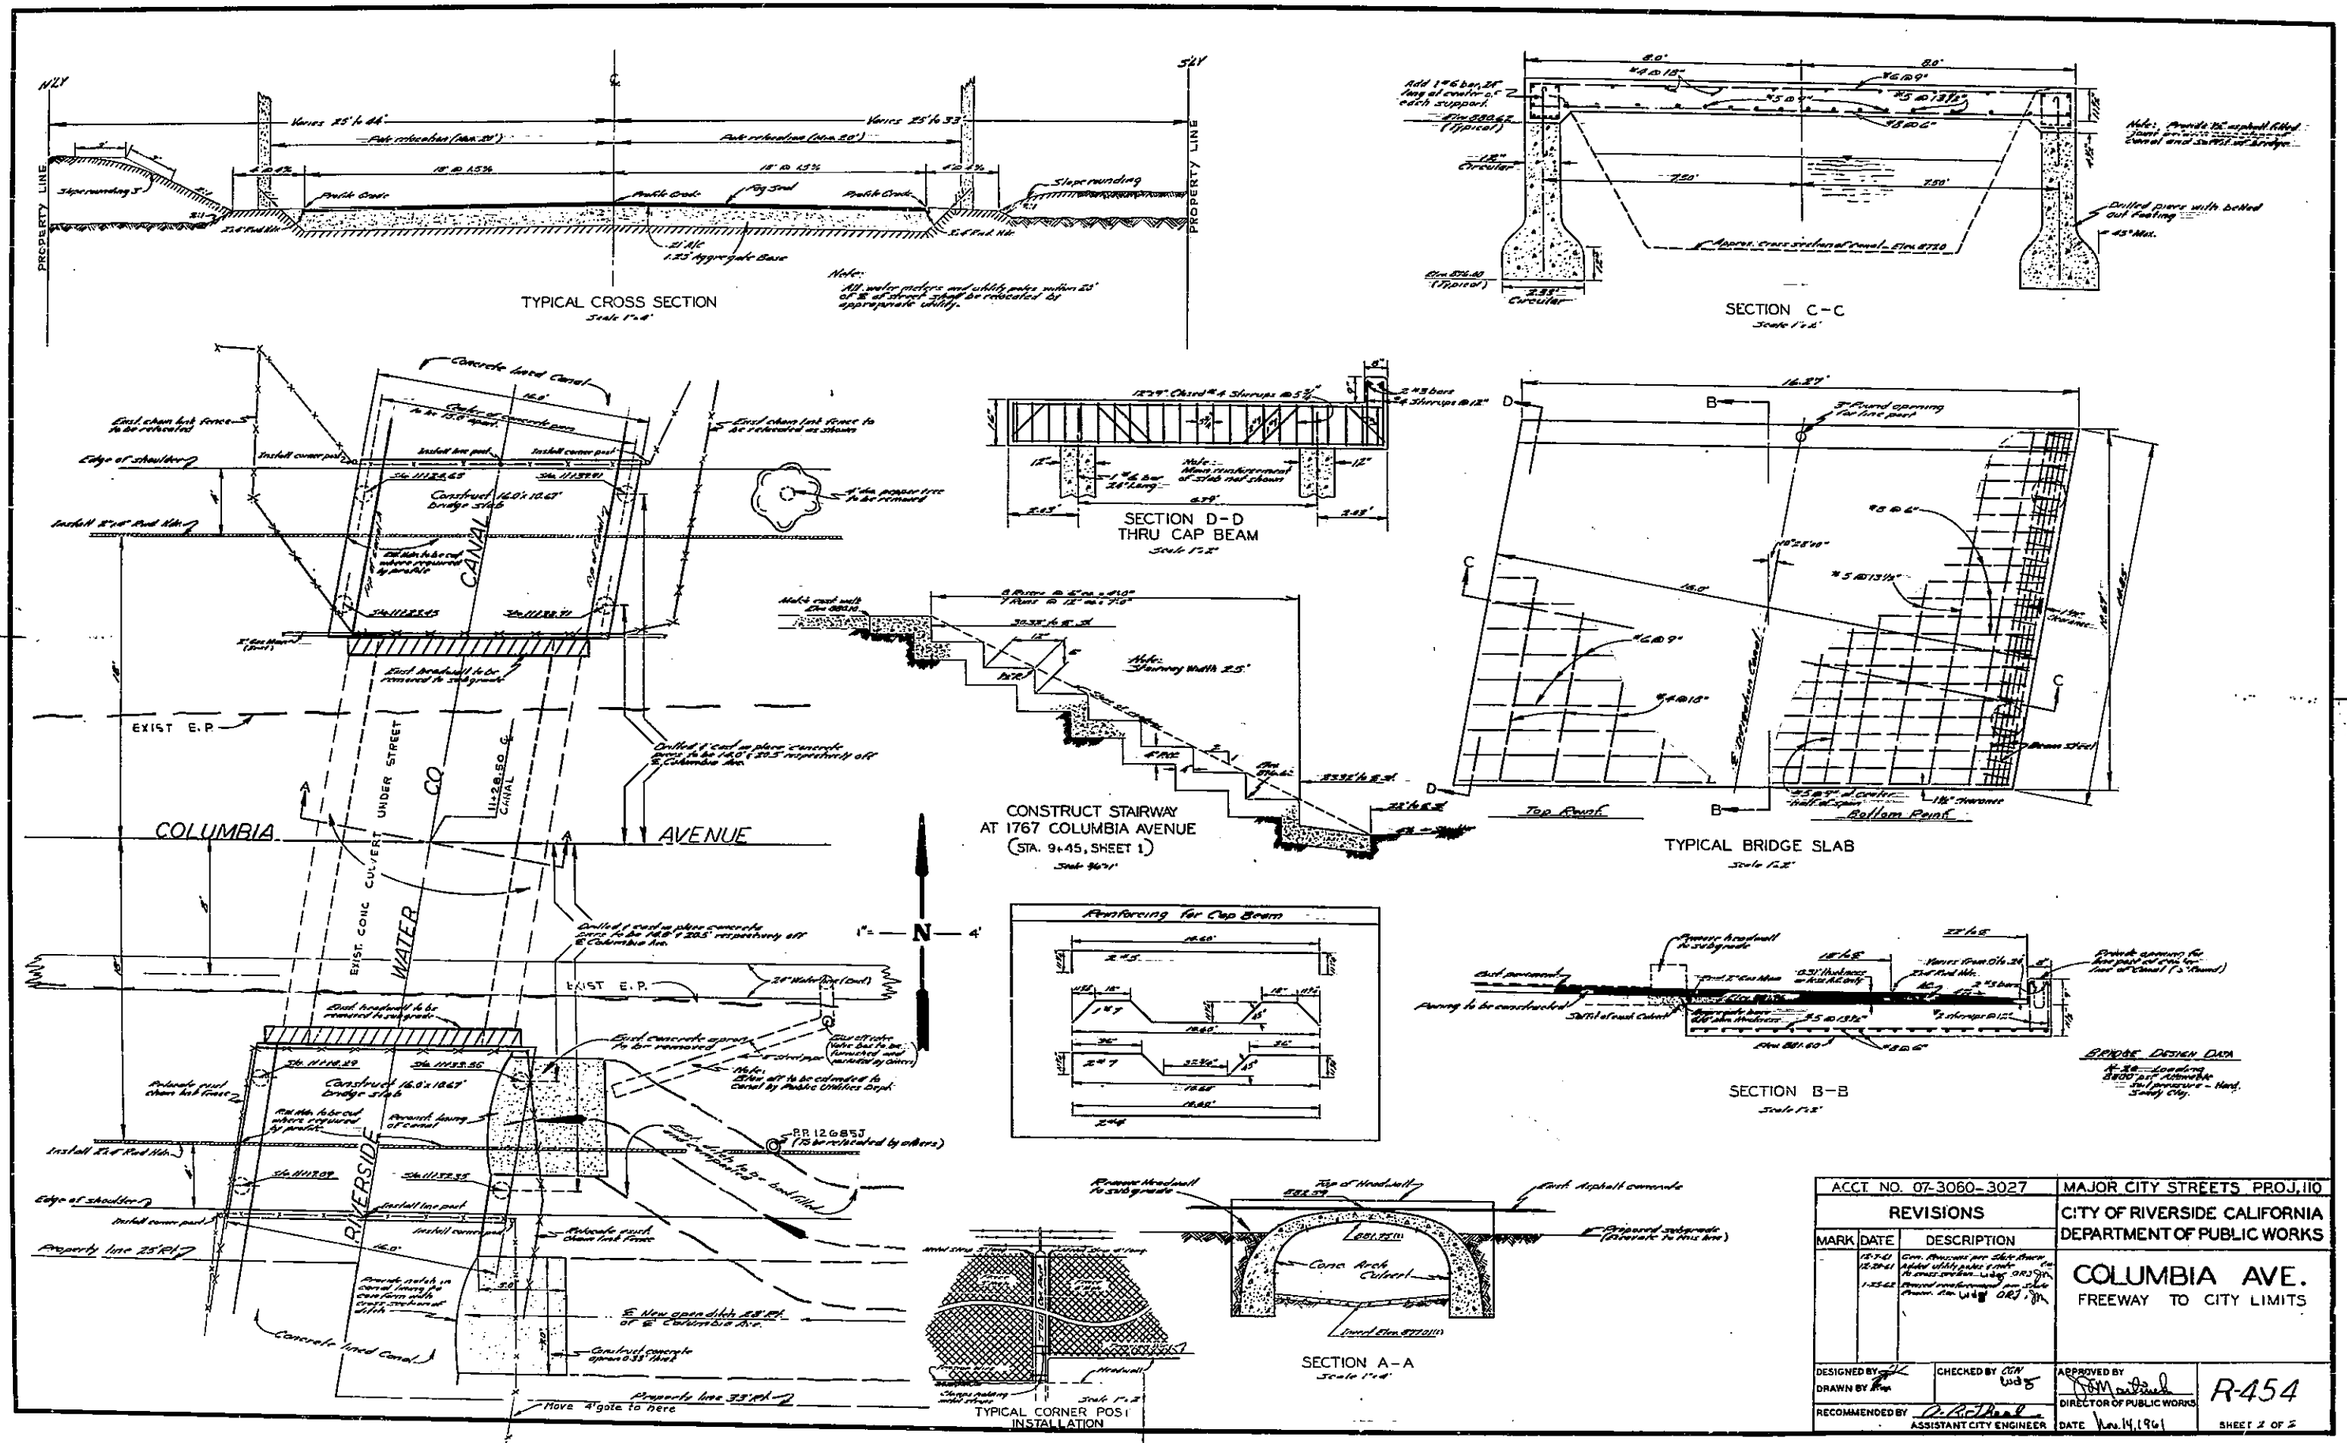

ACCT. NO. 07-3060-3027			MAJOR CITY STREETS PROJ. 110
REVISIONS			CITY OF RIVERSIDE CALIFORNIA DEPARTMENT OF PUBLIC WORKS
MARK	DATE	DESCRIPTION	COLUMBIA AVE. FREEWAY TO CITY LIMITS
	12-7-61	Gen. Revisions per State Review	
	12-29-61	Added utility poles & note to cross section. Wdg ORJ	
	1-25-62	Revised reinforcement per State Review. Ltr. Wdg ORJ	
DESIGNED BY		CHECKED BY CGN	APPROVED BY
DRAWN BY			DIRECTOR OF PUBLIC WORKS
RECOMMENDED BY		ASSISTANT CITY ENGINEER	DATE Nov. 14, 1961
			R-454
			SHEET 2 OF 2

MISSION BLUEPRINT CO

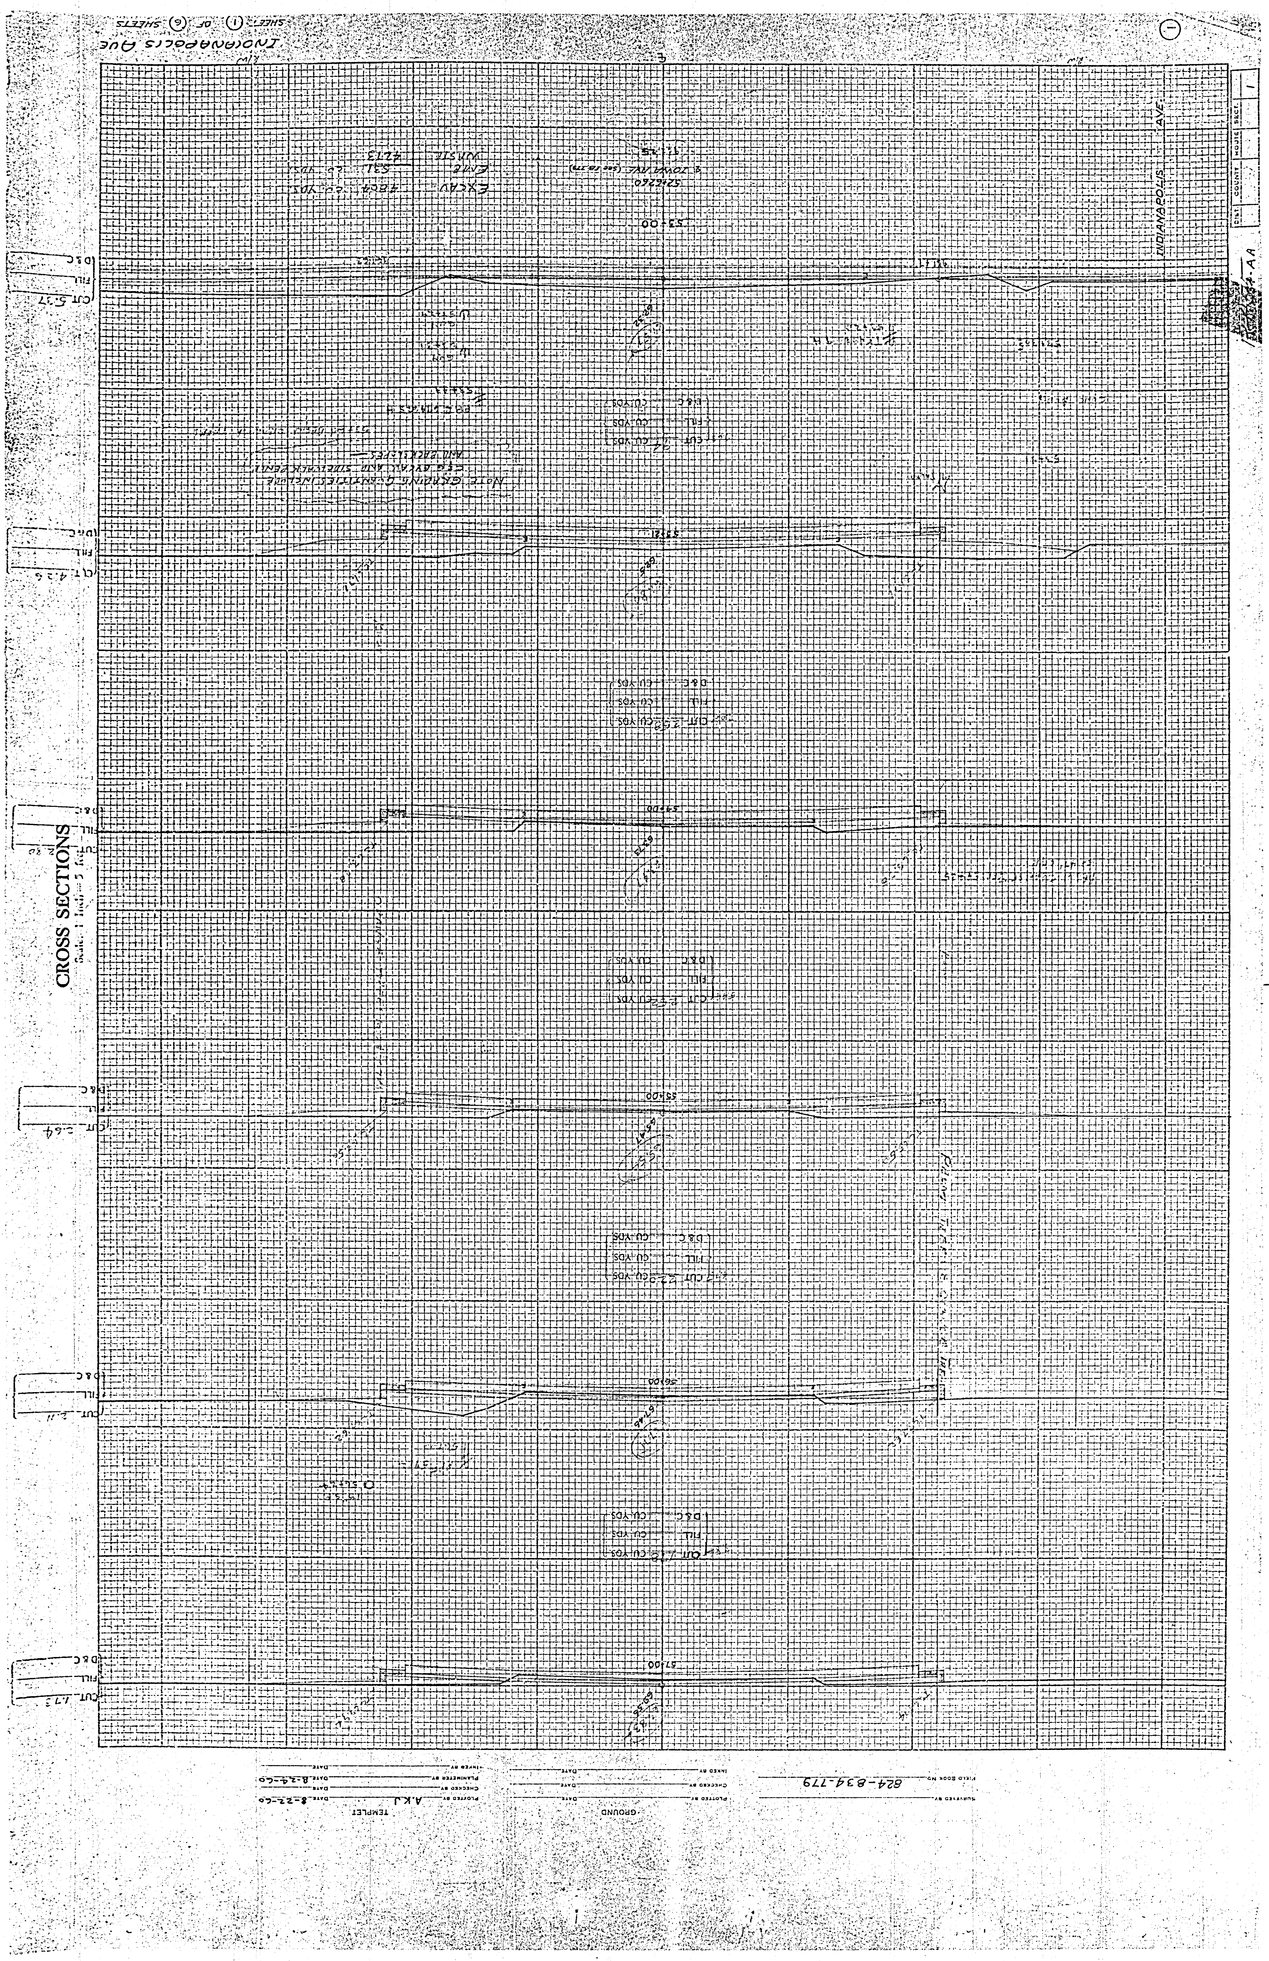
CROSS SECTIONS
INDIANAPOLIS AVE
SHEET 1 OF 6 SHEETS
TEMPLET
GROUND
A.K.J.
8-22-60
8-24-60
824-834-779