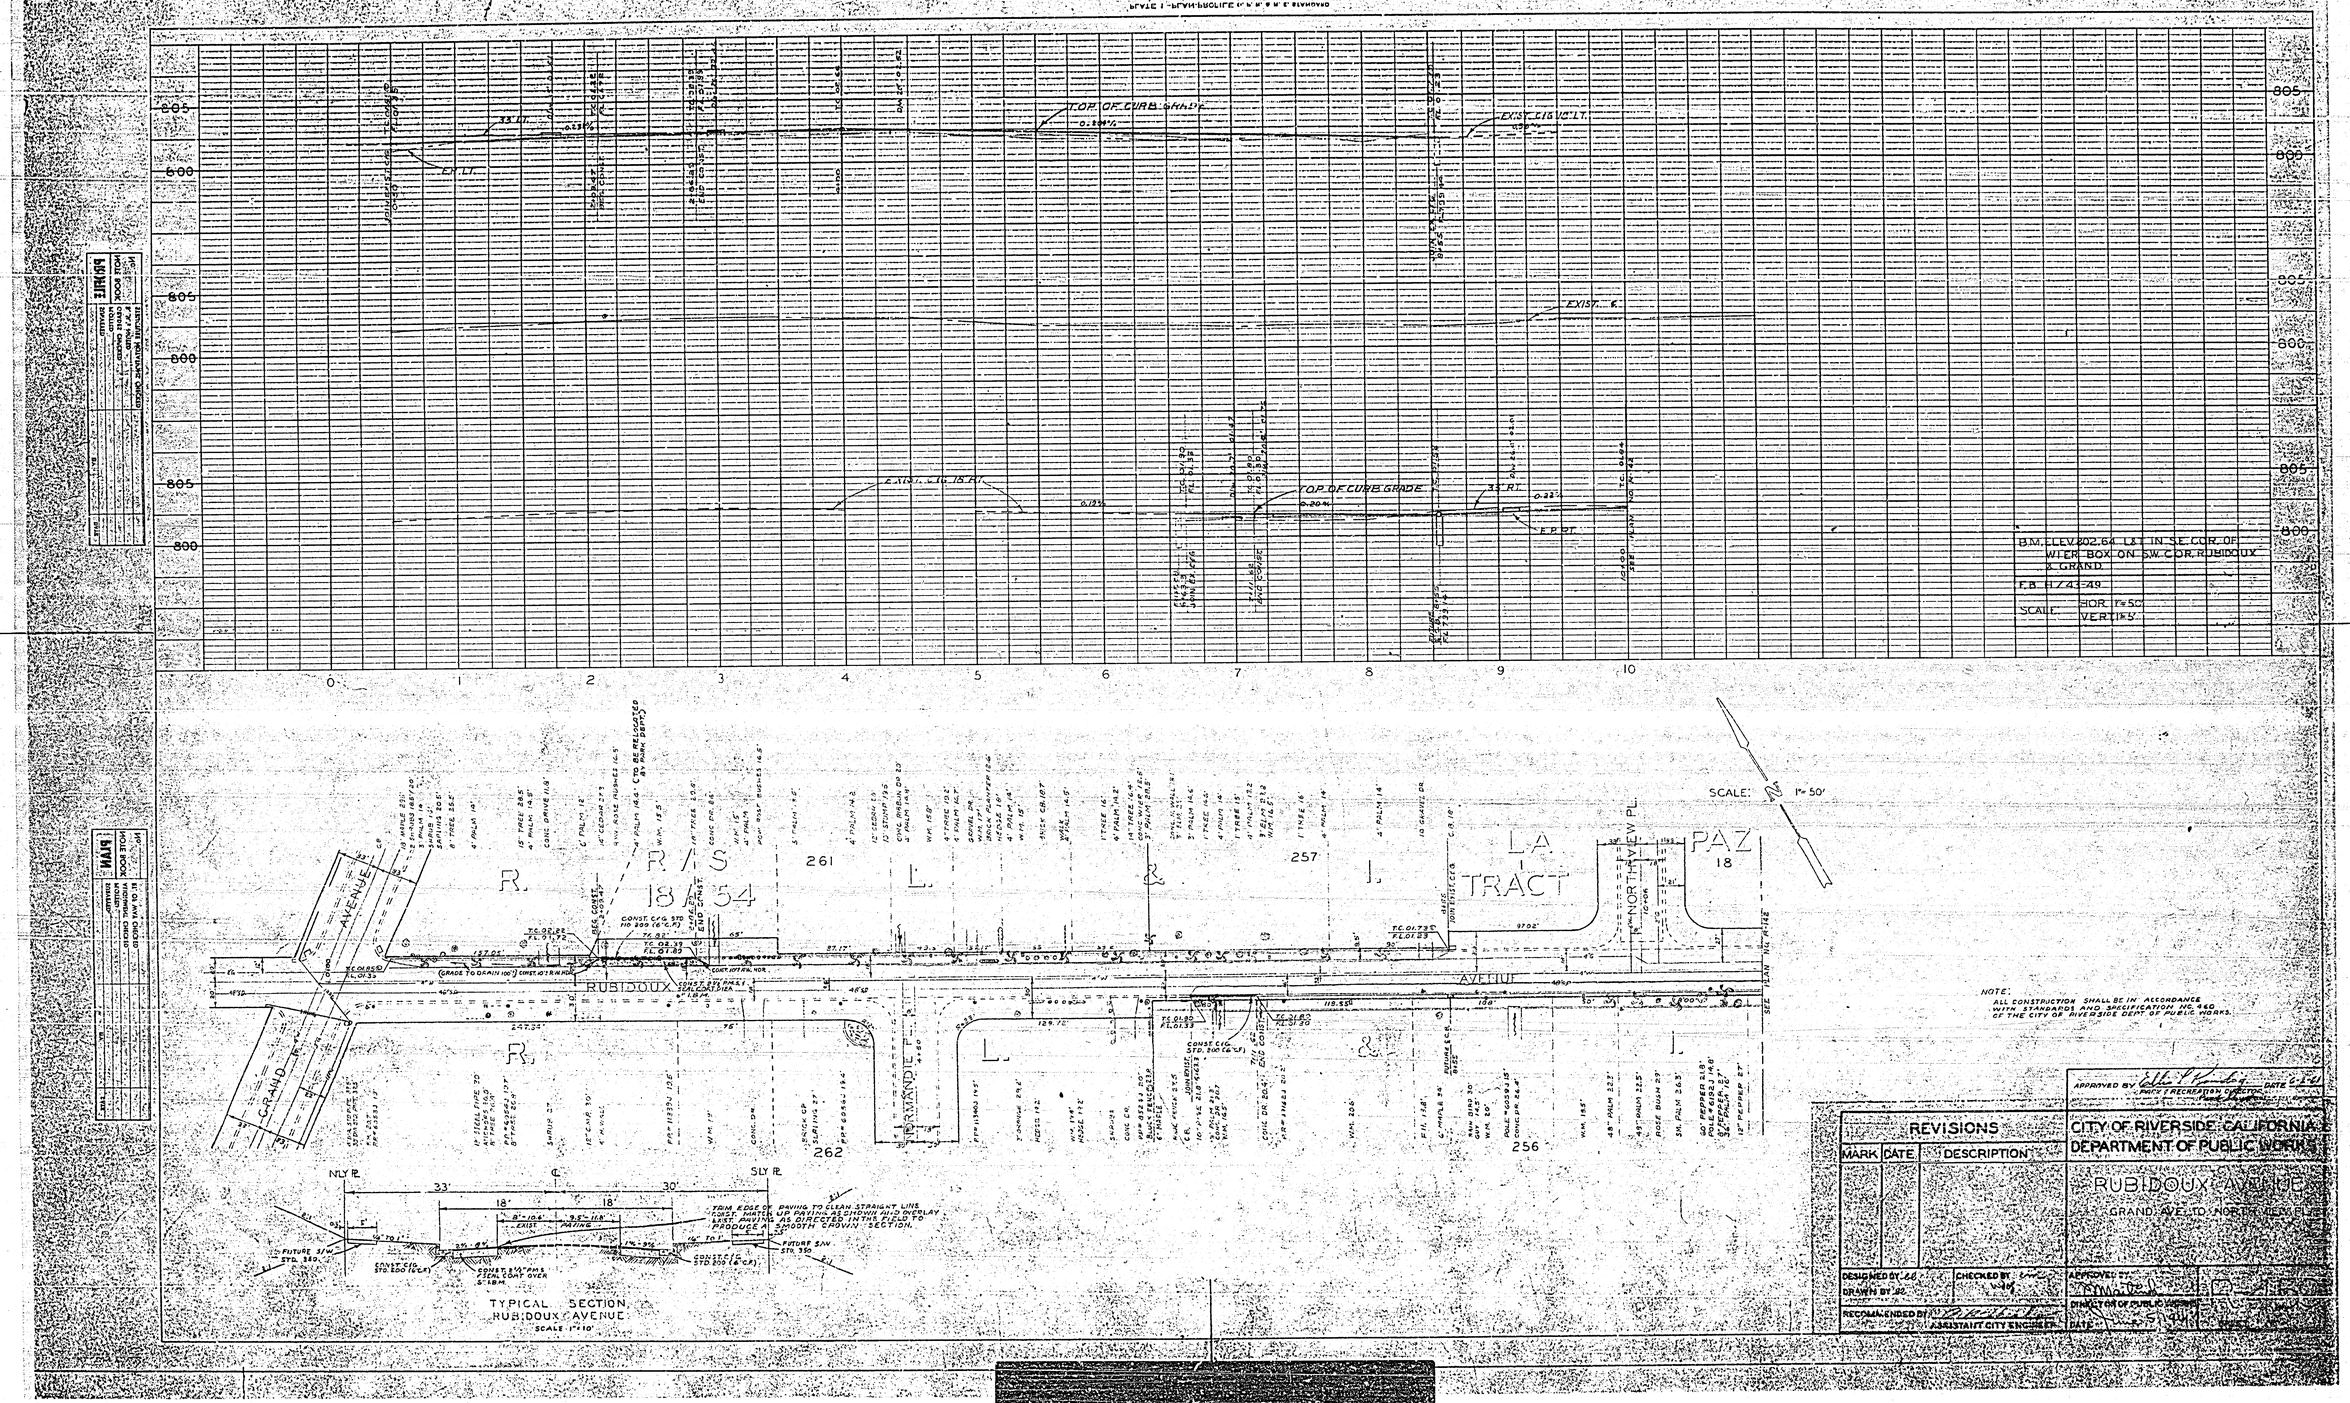

TOP OF CURB GRADE
EXIST. CIG. LT.
EXIST. CIG. 18 RT.
EXIST. ℄
33' RT.
E.P. RT.
B.M. ELEV. 802.64 L&T IN S.E. COR. OF WIER BOX ON S.W. COR. RUBIDOUX & GRAND
F.B. H.Z. 43-49
SCALE: HOR. 1"=50' VERT. 1"=5'
SCALE: 1"=50'
R. L. & L. 18 A 54
R. L. & L. 18 A 54
LA TRACT
NORTH VIEW PL.
PAZ
RUBIDOUX AVENUE
GRAND AVENUE
NORMANDIE PL.
261
262
257
256
TYPICAL SECTION RUBIDOUX AVENUE
SCALE 1"=10'
NOTE: ALL CONSTRUCTION SHALL BE IN ACCORDANCE WITH STANDARDS AND SPECIFICATION NO. 460 OF THE CITY OF RIVERSIDE DEPT. OF PUBLIC WORKS.
APPROVED BY
PARKS & RECREATION DIRECTOR
DATE
REVISIONS
MARK
DATE
DESCRIPTION
CITY OF RIVERSIDE, CALIFORNIA
DEPARTMENT OF PUBLIC WORKS
RUBIDOUX AVENUE
GRAND AVE. TO NORTH VIEW PL.
DESIGNED BY
DRAWN BY
CHECKED BY
RECOMMENDED BY
ASSISTANT CITY ENGINEER
APPROVED BY
DIRECTOR OF PUBLIC WORKS
DATE