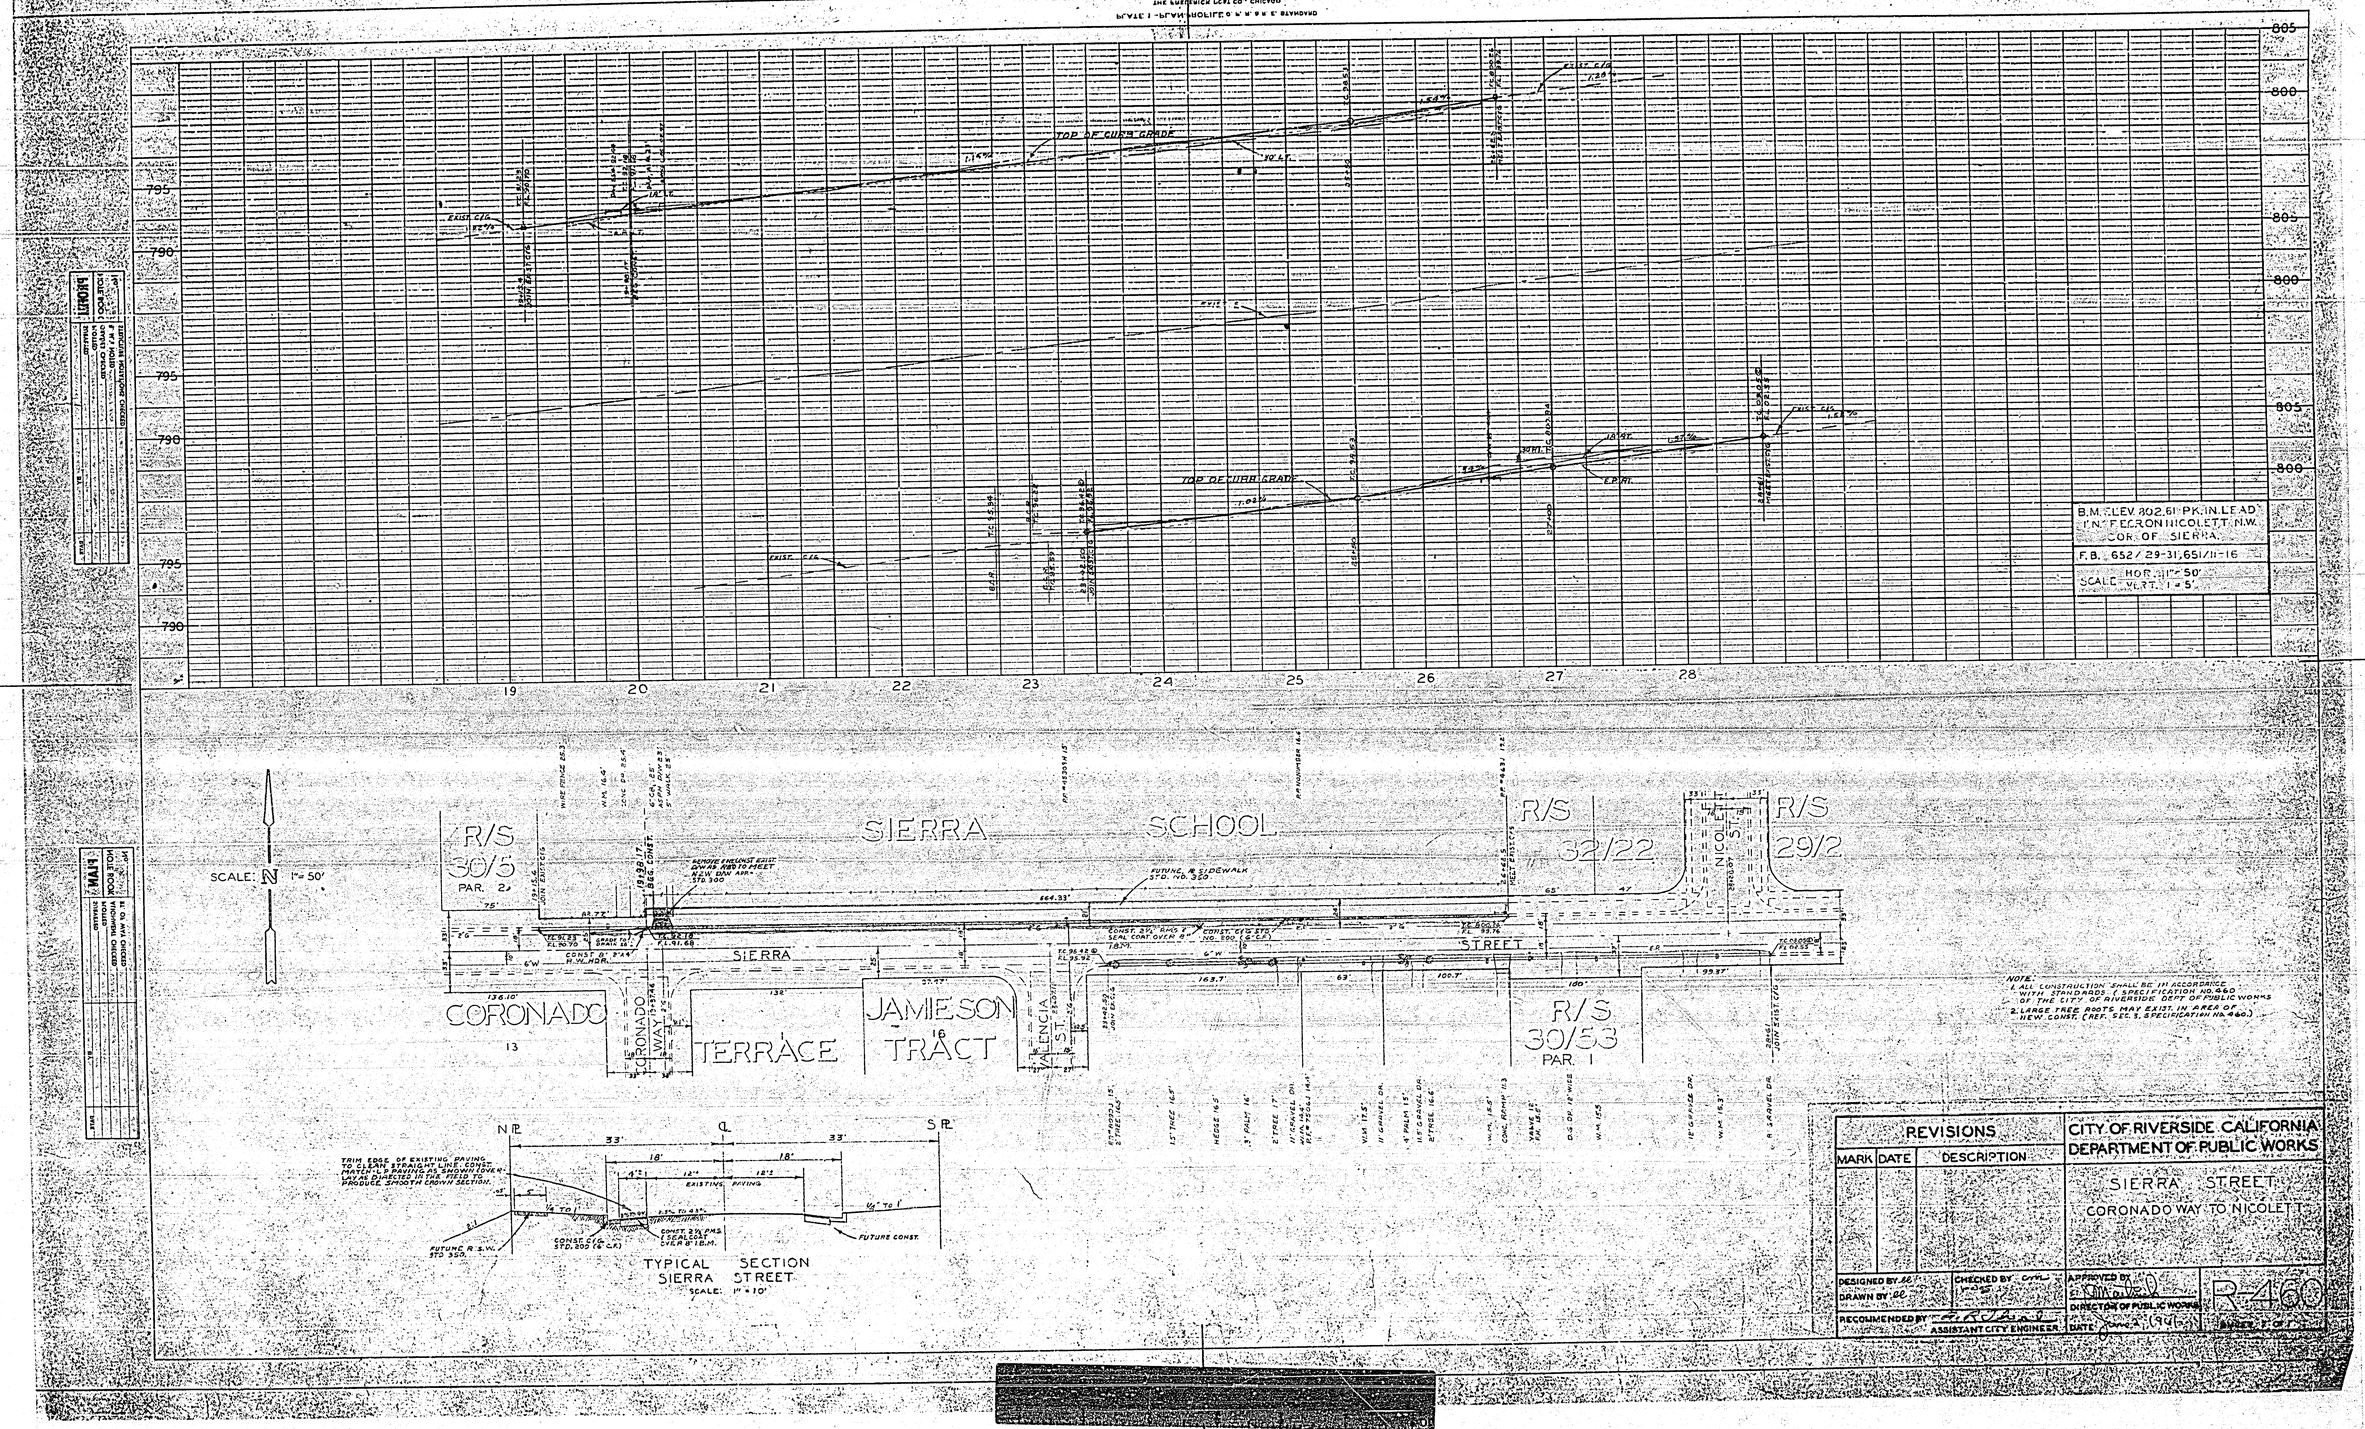

TOP OF CURB GRADE
EXIST. C/G
B.M. ELEV. 802.61 PK. IN LEAD
1 N. 1 E. CORONA NICOLETT, N.W.
COR. OF SIERRA
F.B. 652/29-31, 651/11-16
SCALE HOR. 1" = 50'
VERT. 1" = 5'
19
20
21
22
23
24
25
26
27
28
SCALE: N 1" = 50'
SIERRA SCHOOL
R/S 30/5 PAR. 2
R/S 32/22
R/S 29/2
NICOLETT ST.
SIERRA STREET
CORONADO 13
CORONADO WAY
TERRACE
JAMIESON TRACT 16
VALENCIA ST.
R/S 30/53 PAR. 1
NOTE:
1. ALL CONSTRUCTION SHALL BE IN ACCORDANCE WITH STANDARDS (SPECIFICATION NO. 460) OF THE CITY OF RIVERSIDE DEPT OF PUBLIC WORKS
2. LARGE TREE ROOTS MAY EXIST IN AREA OF NEW CONST. (REF. SEC. 3, SPECIFICATION NO. 460.)
TYPICAL SECTION
SIERRA STREET
SCALE: 1" = 10'
REVISIONS
MARK
DATE
DESCRIPTION
CITY OF RIVERSIDE CALIFORNIA
DEPARTMENT OF PUBLIC WORKS
SIERRA STREET
CORONADO WAY TO NICOLETT
DESIGNED BY
DRAWN BY
CHECKED BY
RECOMMENDED BY
ASSISTANT CITY ENGINEER
APPROVED BY
DIRECTOR OF PUBLIC WORKS
DATE
R-460