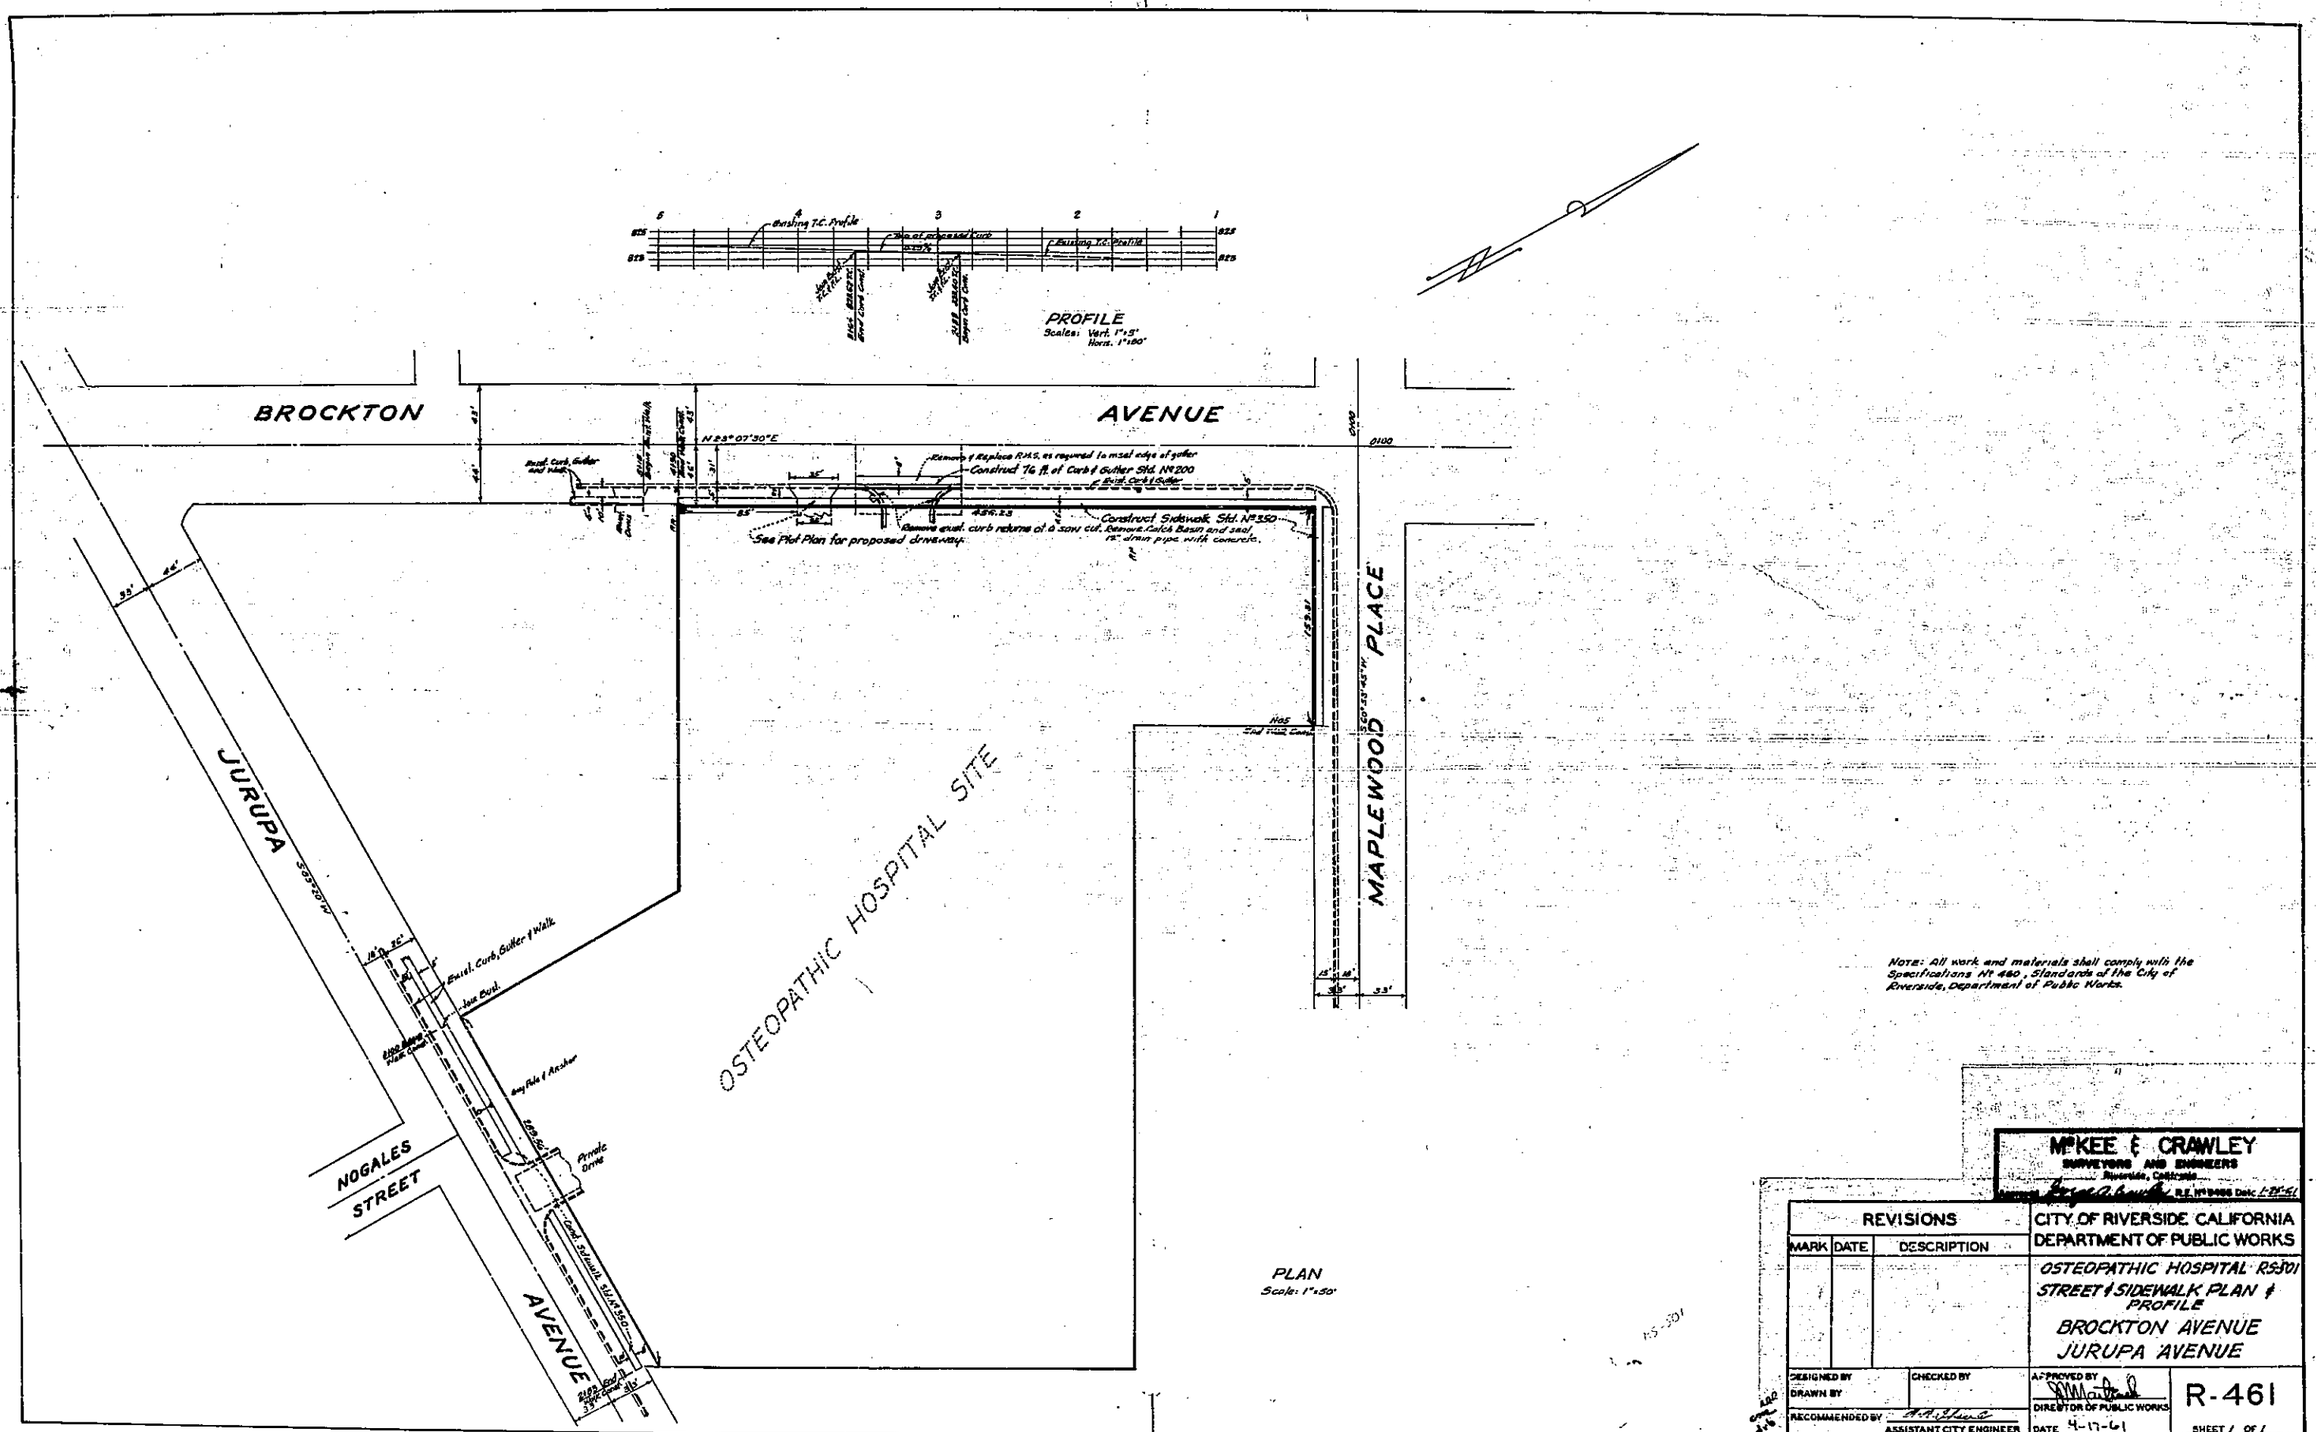

Note: All work and materials shall comply with the Specifications No 460, Standards of the City of Riverside, Department of Public Works.

McKEE & CRAWLEY
SURVEYORS AND ENGINEERS
Riverside, California
Approved [signature] R.E. No 9466 Date 1-25-61

REVISIONS		
MARK	DATE	DESCRIPTION

CITY OF RIVERSIDE CALIFORNIA
DEPARTMENT OF PUBLIC WORKS

OSTEOPATHIC HOSPITAL RS-301
STREET & SIDEWALK PLAN & PROFILE
BROCKTON AVENUE
JURUPA AVENUE

DESIGNED BY
DRAWN BY
CHECKED BY
RECOMMENDED BY [signature]
ASSISTANT CITY ENGINEER
APPROVED BY [signature]
DIRECTOR OF PUBLIC WORKS
DATE 4-17-61

R-461
SHEET 1 OF 1

[redacted]