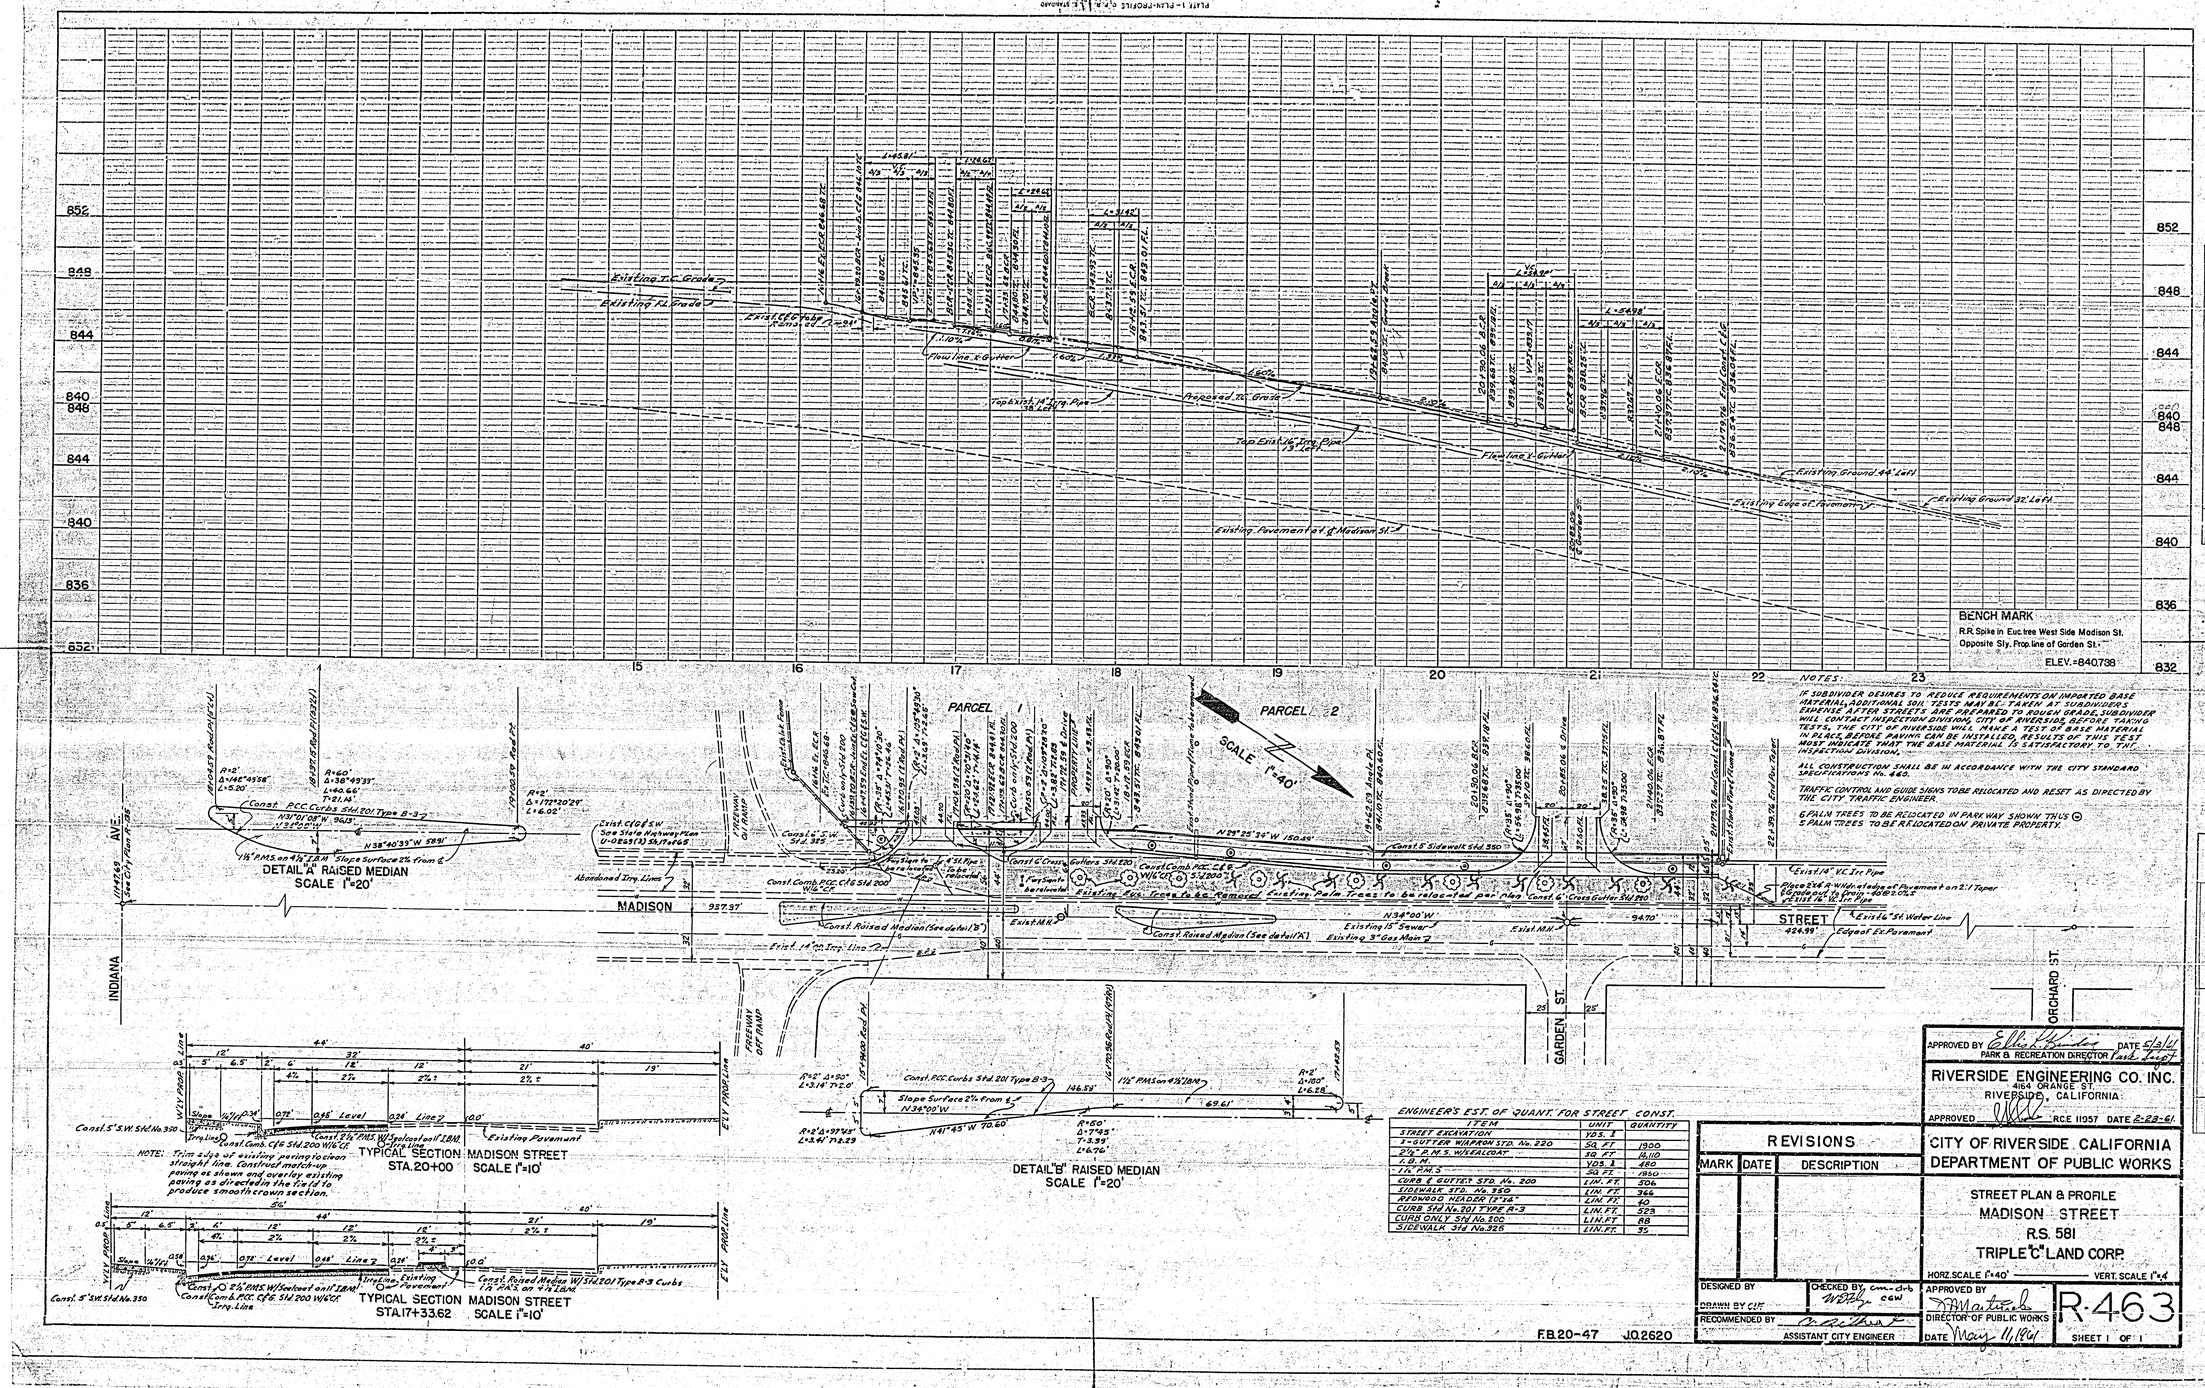

BENCH MARK
R.R. Spike in Euc. tree West Side Madison St.
Opposite Sly. Prop. line of Garden St.
ELEV.=840.738

NOTES:

IF SUBDIVIDER DESIRES TO REDUCE REQUIREMENTS ON IMPORTED BASE MATERIAL, ADDITIONAL SOIL TESTS MAY BE TAKEN AT SUBDIVIDERS EXPENSE AFTER STREETS ARE PREPARED TO ROUGH GRADE. SUBDIVIDER WILL CONTACT INSPECTION DIVISION, CITY OF RIVERSIDE BEFORE TAKING TESTS. THE CITY OF RIVERSIDE WILL MAKE A TEST OF BASE MATERIAL IN PLACE BEFORE PAVING CAN BE INSTALLED. RESULTS OF THIS TEST MUST INDICATE THAT THE BASE MATERIAL IS SATISFACTORY TO THE INSPECTION DIVISION.

ALL CONSTRUCTION SHALL BE IN ACCORDANCE WITH THE CITY STANDARD SPECIFICATIONS No. 460.

TRAFFIC CONTROL AND GUIDE SIGNS TO BE RELOCATED AND RESET AS DIRECTED BY THE CITY TRAFFIC ENGINEER.

6 PALM TREES TO BE RELOCATED IN PARKWAY SHOWN THUS ⊙
5 PALM TREES TO BE RELOCATED ON PRIVATE PROPERTY.

ENGINEER'S EST. OF QUANT. FOR STREET CONST.

ITEM	UNIT	QUANTITY
STREET EXCAVATION	YDS. ±	
X-GUTTER W/APRON STD. No. 220	SQ. FT.	1900
2½" P.M.S. W/SEALCOAT	SQ. FT.	14,110
I.B.M.	YDS. ±	480
1½" P.M.S.	SQ. FT.	1950
CURB & GUTTER STD. No. 200	LIN. FT.	506
SIDEWALK STD. No. 350	LIN. FT.	366
REDWOOD HEADER (2"x6")	LIN. FT.	40
CURB Std No. 201 TYPE R-3	LIN. FT.	523
CURB ONLY Std No. 200	LIN. FT.	88
SIDEWALK Std No. 326	LIN. FT.	35

F.B. 20-47 J.O. 2620

APPROVED BY Ellis L. Hinkle DATE 5/3/61
PARK & RECREATION DIRECTOR Park Supt.

RIVERSIDE ENGINEERING CO. INC.
4164 ORANGE ST.
RIVERSIDE, CALIFORNIA
APPROVED [signature] RCE 11957 DATE 2-23-61

REVISIONS

MARK	DATE	DESCRIPTION

CITY OF RIVERSIDE, CALIFORNIA
DEPARTMENT OF PUBLIC WORKS

STREET PLAN & PROFILE
MADISON STREET
R.S. 581
TRIPLE "C" LAND CORP.

HORZ. SCALE 1"=40' VERT. SCALE 1"=4'

DESIGNED BY
DRAWN BY CLF
CHECKED BY cm-drb CGW
RECOMMENDED BY [signature]
ASSISTANT CITY ENGINEER

APPROVED BY [signature]
DIRECTOR OF PUBLIC WORKS
DATE May 11, 1961

R-463
SHEET 1 OF 1

PROFILE
SURVEYED
PLOTTED
NOTE BOOK
CALCS CHECKED
B.A. NOTED
STRUCTURE NOTATIONS CHKD.
NO.
DATE

PLAN
SURVEYED
PLOTTED
ALIGNMENT CHECKED
R.C. OF WAY CHECKED
NO.
DATE