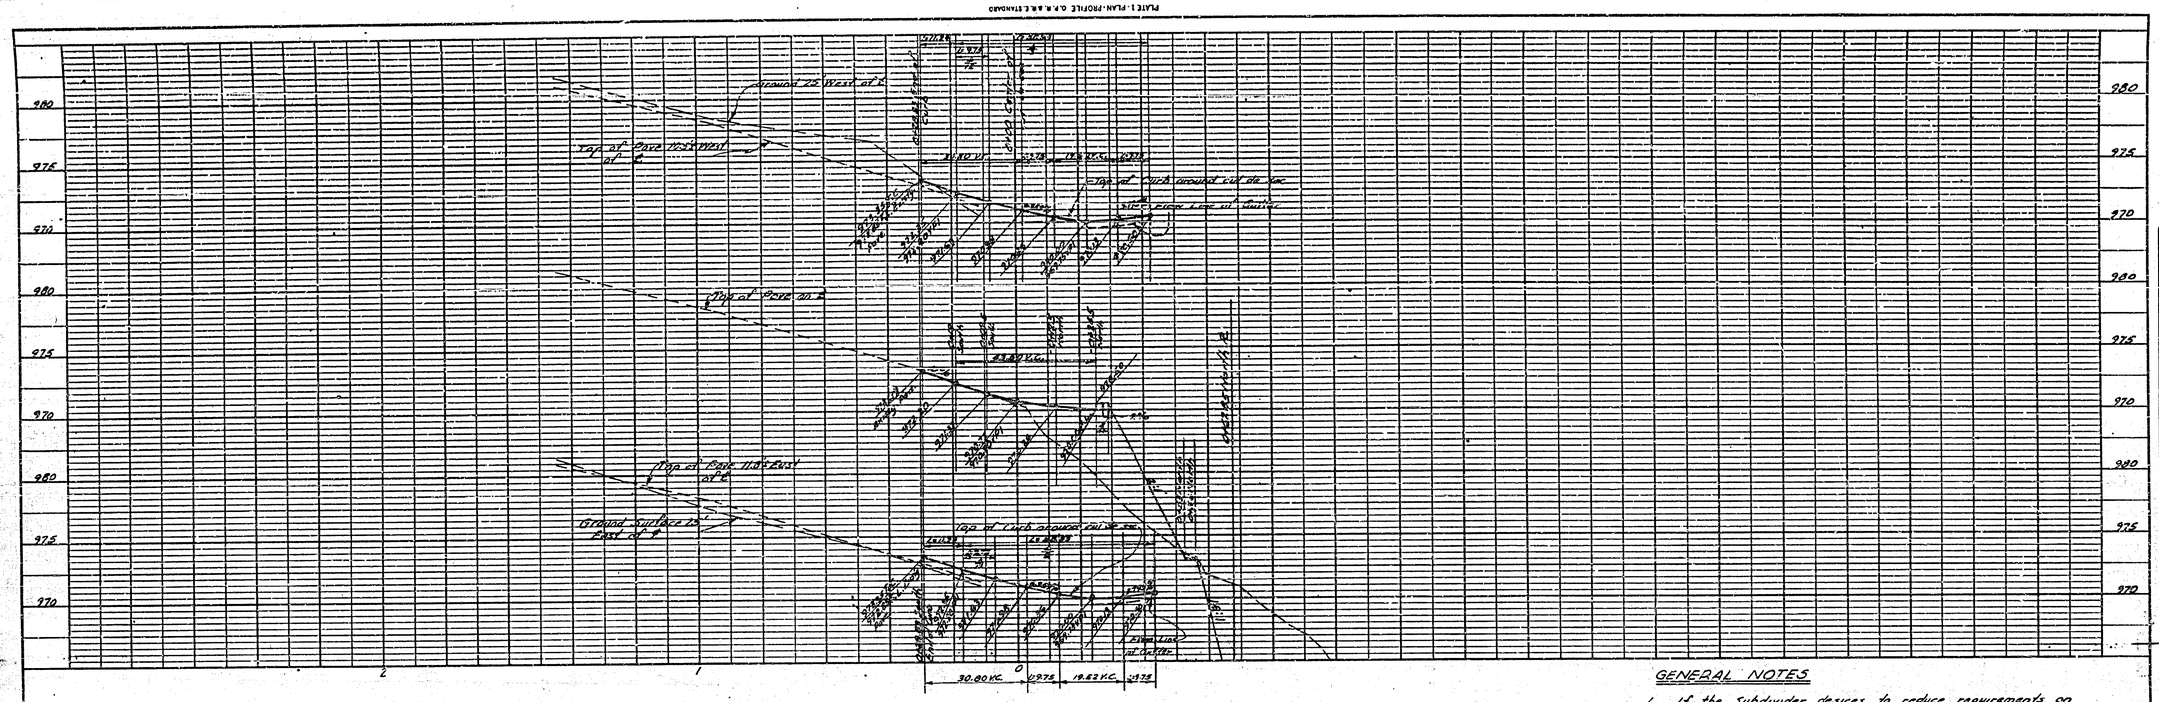

GENERAL NOTES

1. If the Subdivider desires to reduce requirements on imported base material, additional soil tests may be taken at the subdividers expense after streets are prepared to rough grade. Subdivider will contact the Inspection Division, City of Riverside, before making tests. The City of Riverside will make a test of base material in place. Before paving can be installed, results of this test must indicate that the base material in place is satisfactory to the Inspection Department.
2. Construction to be in accordance with Standards and Specifications No. 460 of the City of Riverside, Department of Public Works.
3. Trim Edge of existing paving where new paving joins existing pavement, to clean straight line. Construct "match-up" strip as directed in the field to produce a smooth section.

BENCH MARK

Spike in P.P. "B63L3" West side of Queen Street 100± South of North end of Street. Elev. 980.97'. F.B. 412/72.

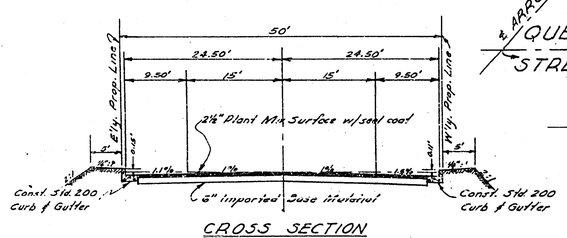

CROSS SECTION

STATION 0+00

No Scale

SECTION AT RIGHT ANGLE TO ℄ QUEEN STREET

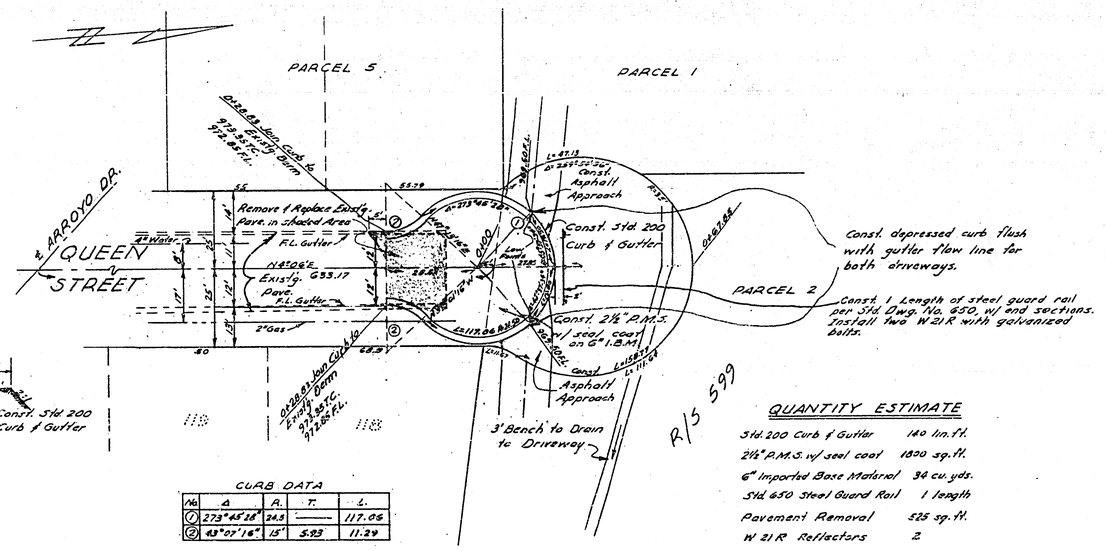

CURB DATA

No.	Δ	R.	T.	L.
1	273°45'28"	24.5	——	117.06
2	43°07'16"	15'	5.93	11.29

QUANTITY ESTIMATE

Std. 200 Curb & Gutter	140 lin. ft.
2½" P.M.S. w/ seal coat	1820 sq. ft.
6" Imported Base Material	34 cu. yds.
Std. 650 Steel Guard Rail	1 length
Pavement Removal	525 sq. ft.
W 21 R Reflectors	2

ALBERT A. WEBB ASSOCIATES
CIVIL ENGINEERS · RIVERSIDE, CALIFORNIA
APPROVED Ernest N. Wolle DATE 5/19/61
R.E. 9875

REVISION		
MARK	DATE	DESCRIPTION

CITY OF RIVERSIDE, CALIFORNIA
DEPARTMENT OF PUBLIC WORKS

STREET PLAN & PROFILE

QUEEN STREET

RECORD OF SURVEY NO. 599

DATE 5-11-61	SCALE Horiz. 1"=20' Vert. 1"=5'	APPROVED BY Director of Public Works
DRAWN AEC	W.O. 61-1	NO. R-477
CHECKED A.R.L. / W.O.G. / A.R.O.	F.B. 412/72	DATE 6-28-61 SHEET 1 OF 1

PROFILE
NOTE BOOK NO.
SURVEYED
PLOTTED
CHECKED
B.M. NOTED
SECTION NOTATIONS CHECKED
BY
DATE

PLAN
NOTE BOOK NO.
SURVEYED
PLOTTED
FLOWLINE CHECKED
R.O.W. CHECKED
BY
DATE

Dwg. No. 61-1A