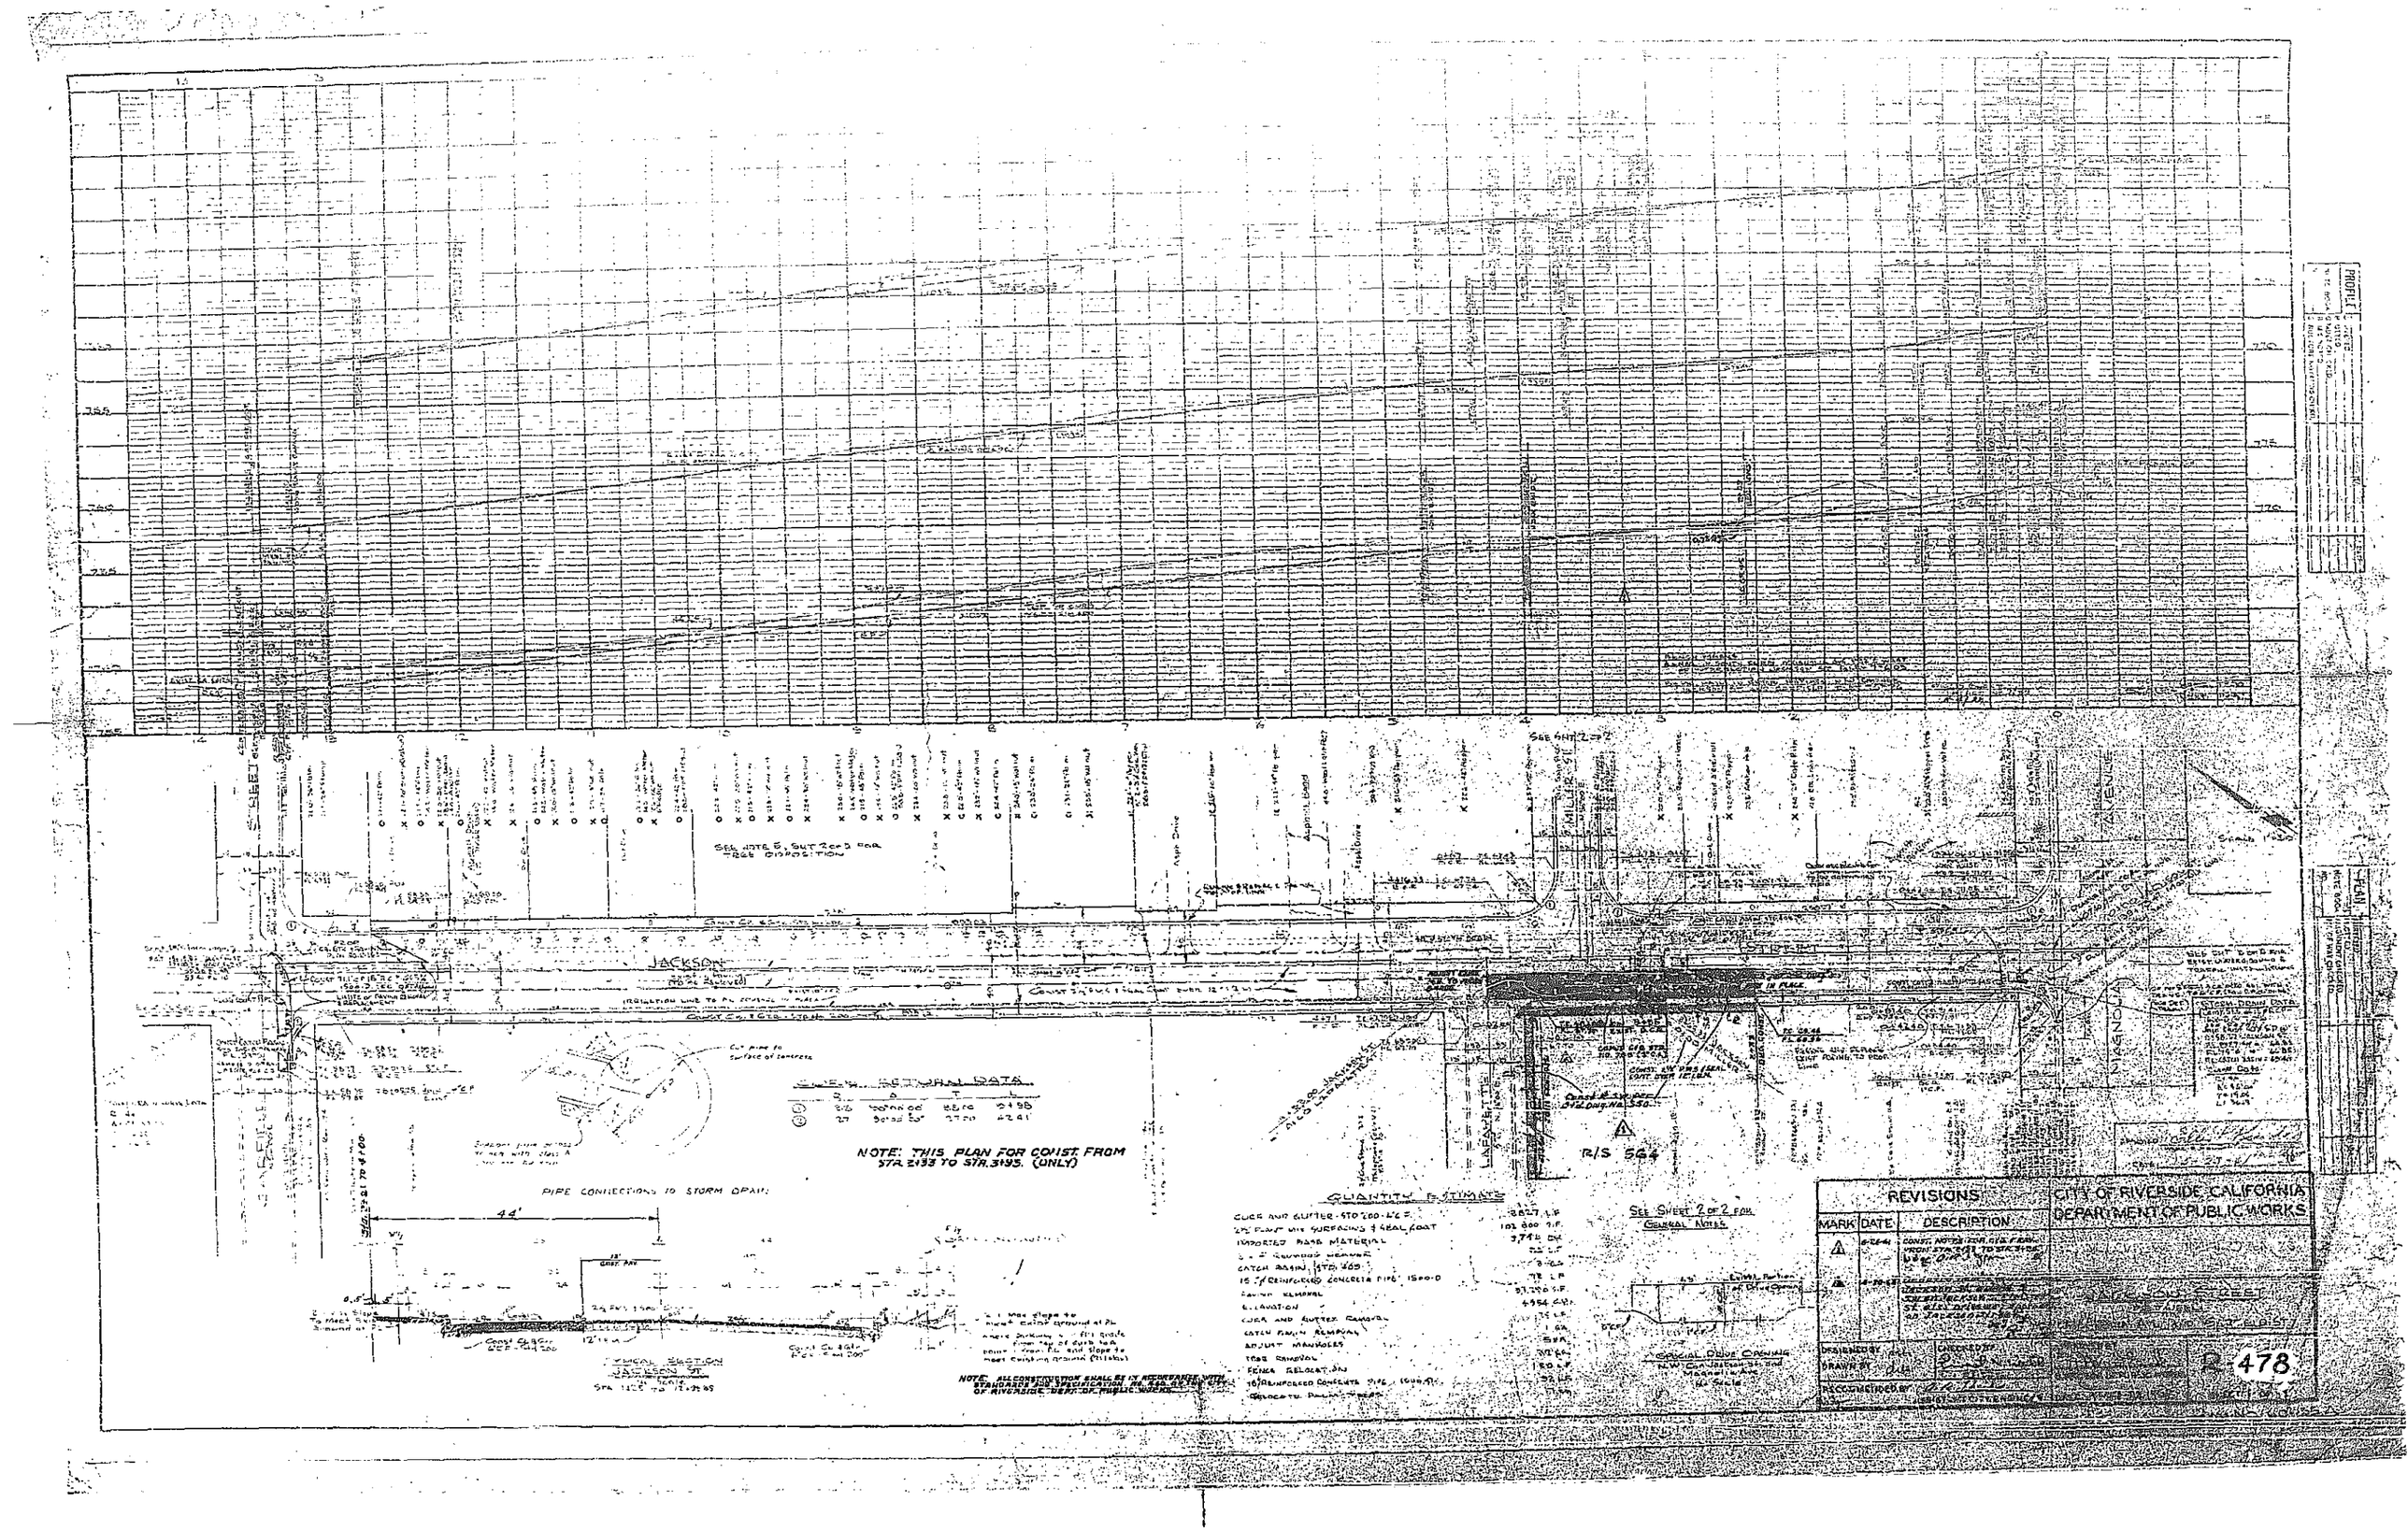

JACKSON
STREET
MAGNOLIA
AVENUE
SEE SHT 2 OF 2
SEE NOTE 5, SHT 2 OF 2 FOR TREE DISPOSITION
CURVE RETURN DATA
NOTE: THIS PLAN FOR CONST. FROM STA. 2+33 TO STA. 3+95. (ONLY)
PIPE CONNECTIONS TO STORM DRAIN
44'
TYPICAL SECTION JACKSON ST.
QUANTITY ESTIMATE
CURB AND GUTTER - STD 200-4 C.F.
IMPORTED BASE MATERIAL
CATCH BASIN, STD 405
15 "/ REINFORCED CONCRETE PIPE, 1500-D
FAVING REMOVAL
ELEVATION
CURB AND GUTTER REMOVAL
CATCH BASIN REMOVAL
ADJUST MANHOLES
TREE REMOVAL
FENCE RELOCATION
18" REINFORCED CONCRETE PIPE, 1500-D
RELOCATE PALM STREET
R/S 564
SEE SHEET 2 OF 2 FOR GENERAL NOTES
SPECIAL DRIVE OPENING
NOTE: ALL CONSTRUCTION SHALL BE IN ACCORDANCE WITH STANDARDS AND SPECIFICATION NO. 440 OF THE CITY OF RIVERSIDE DEPT. OF PUBLIC WORKS.
REVISIONS
MARK
DATE
DESCRIPTION
CITY OF RIVERSIDE, CALIFORNIA
DEPARTMENT OF PUBLIC WORKS
JACKSON STREET
DESIGNED BY
DRAWN BY
CHECKED BY
RECOMMENDED BY
2-478